
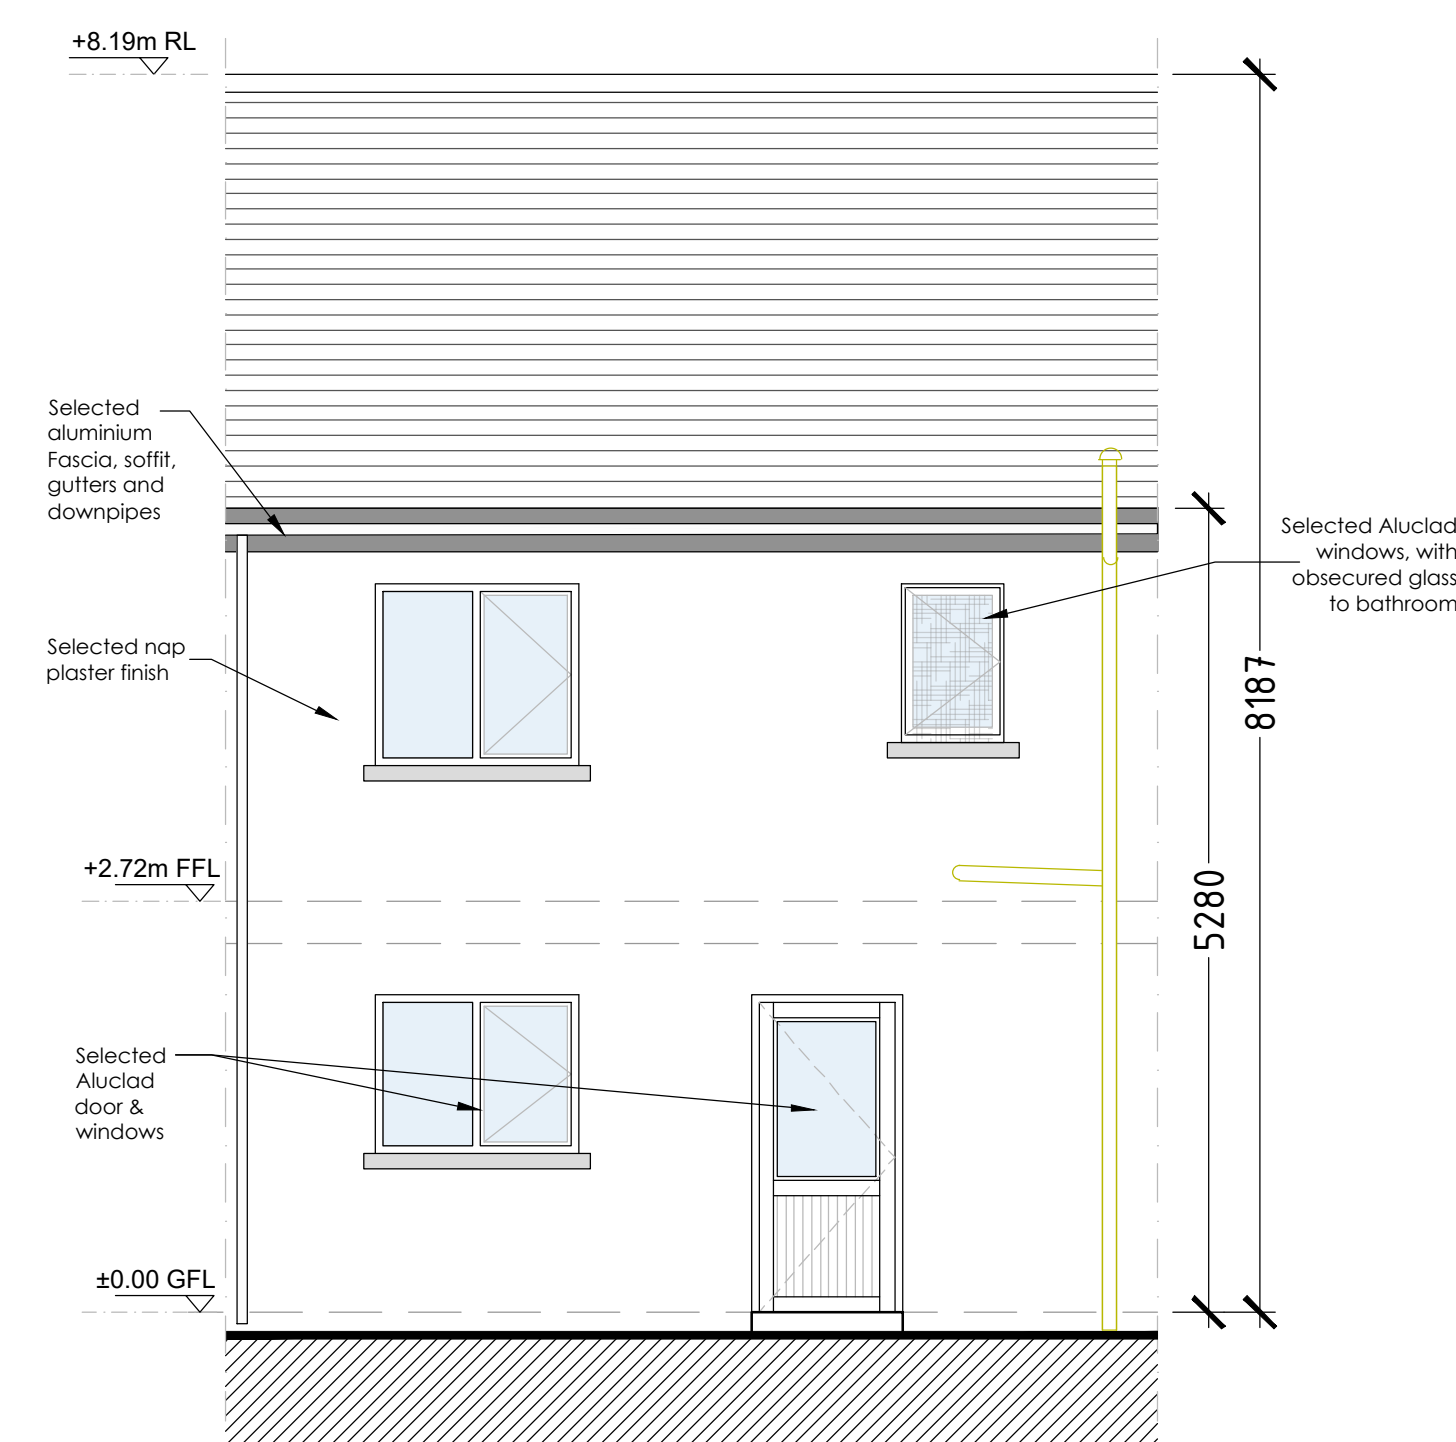
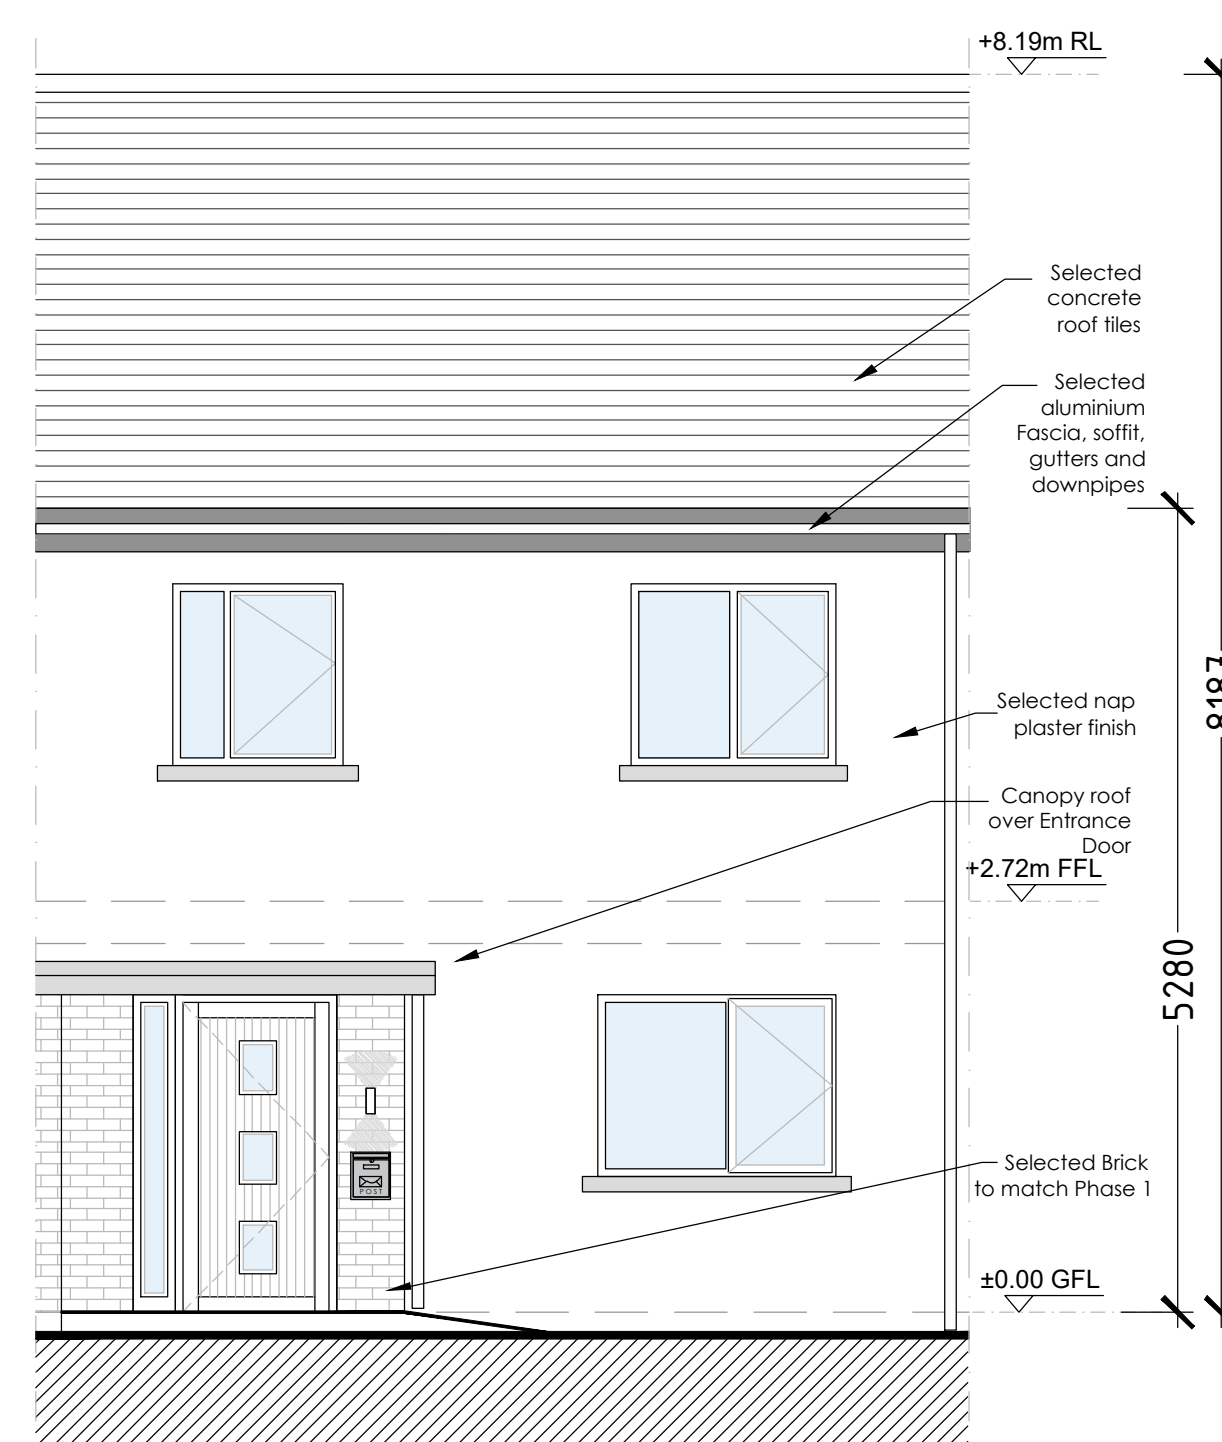
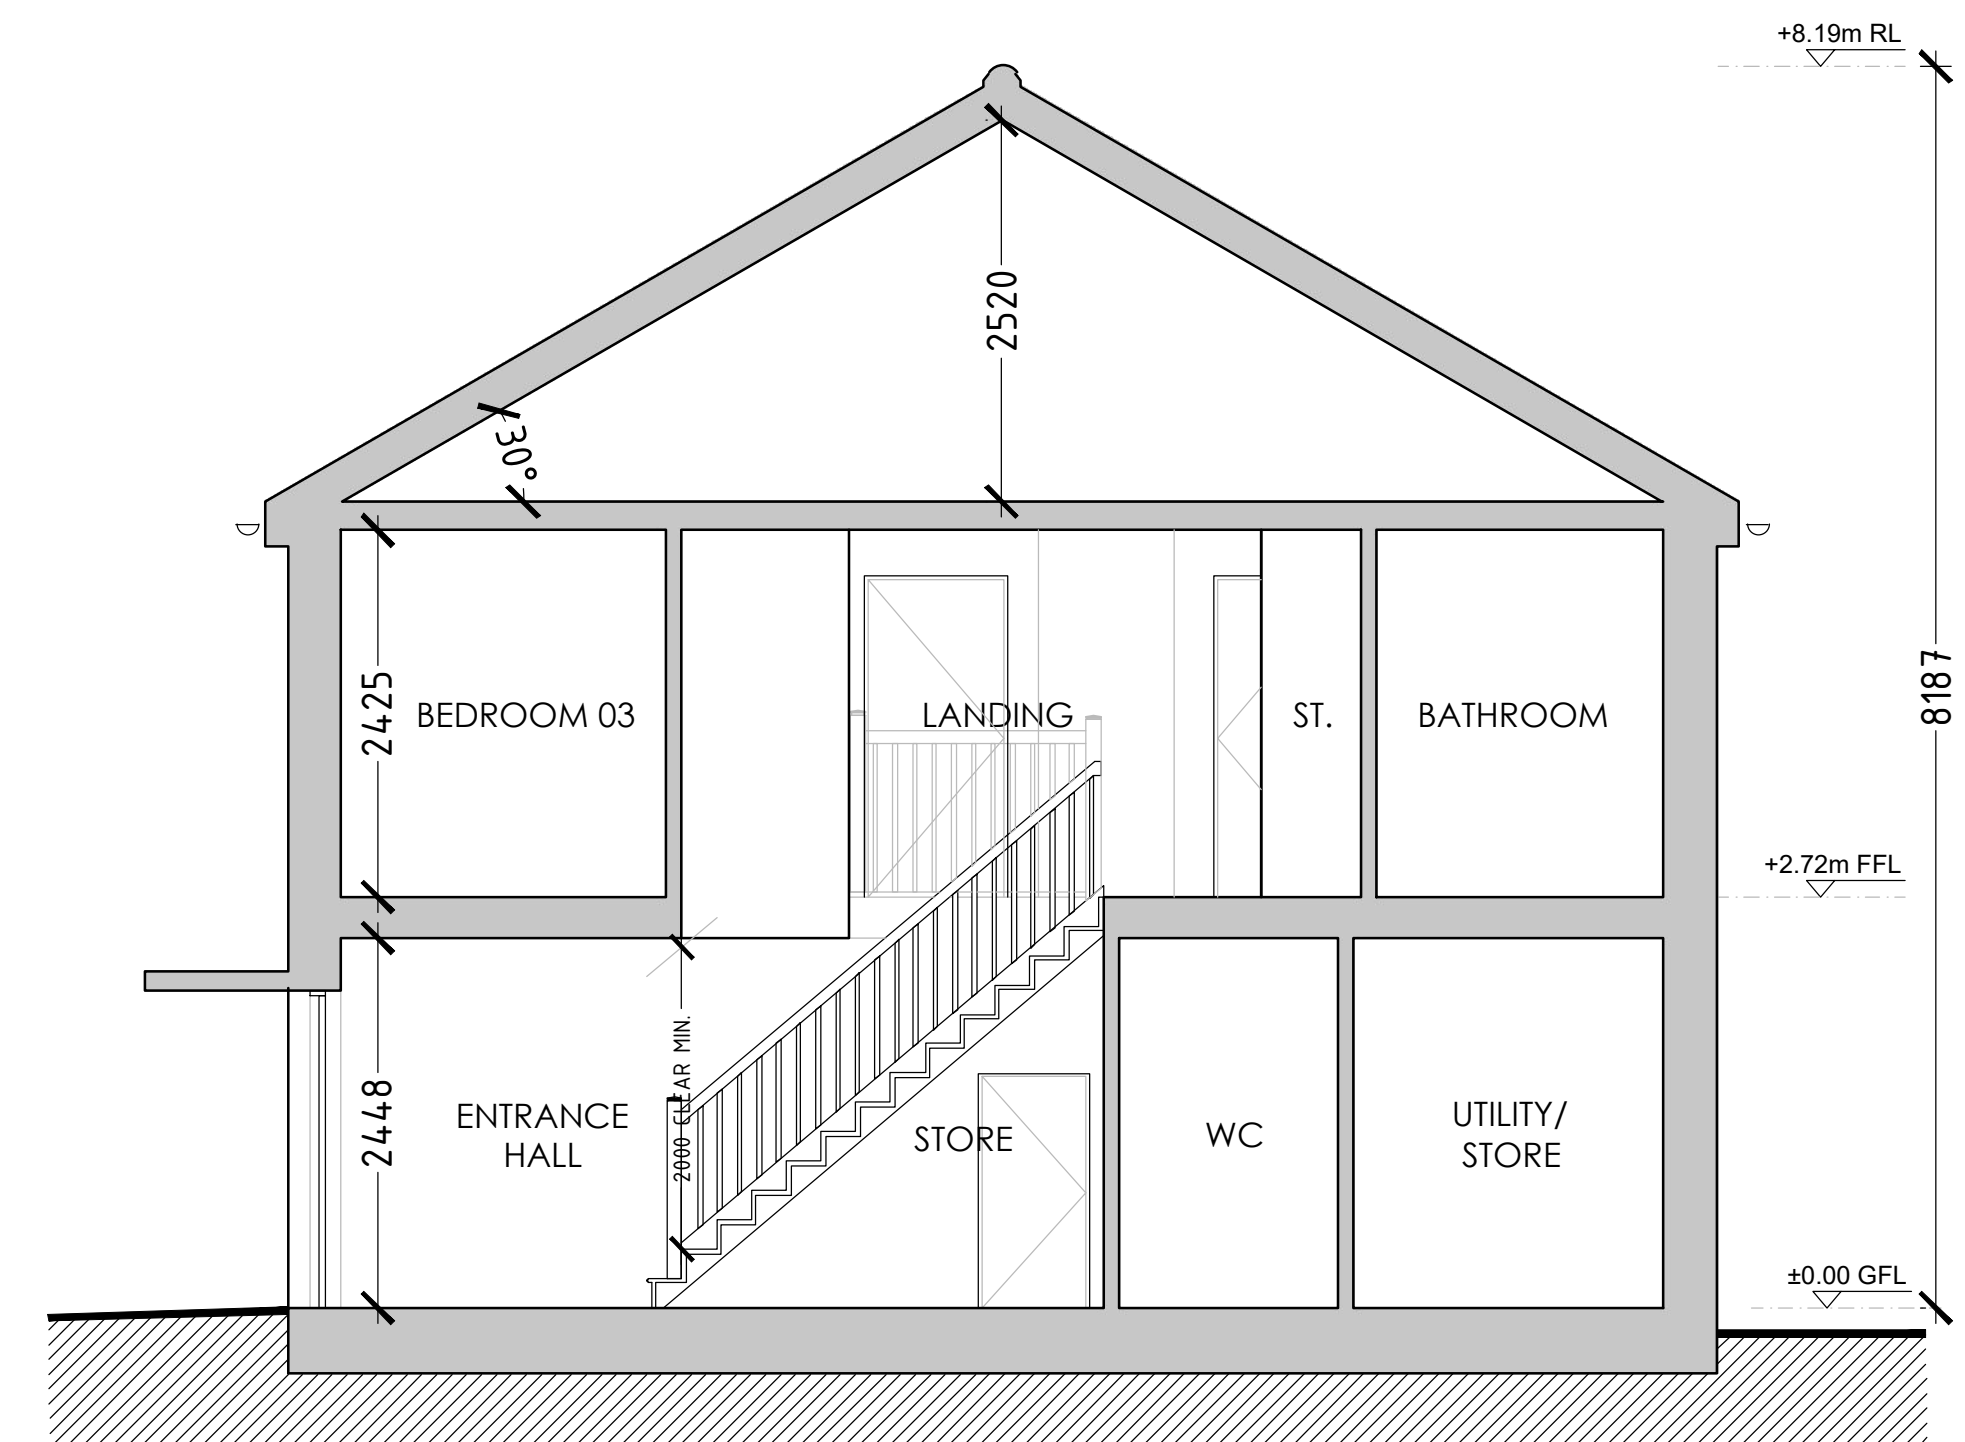
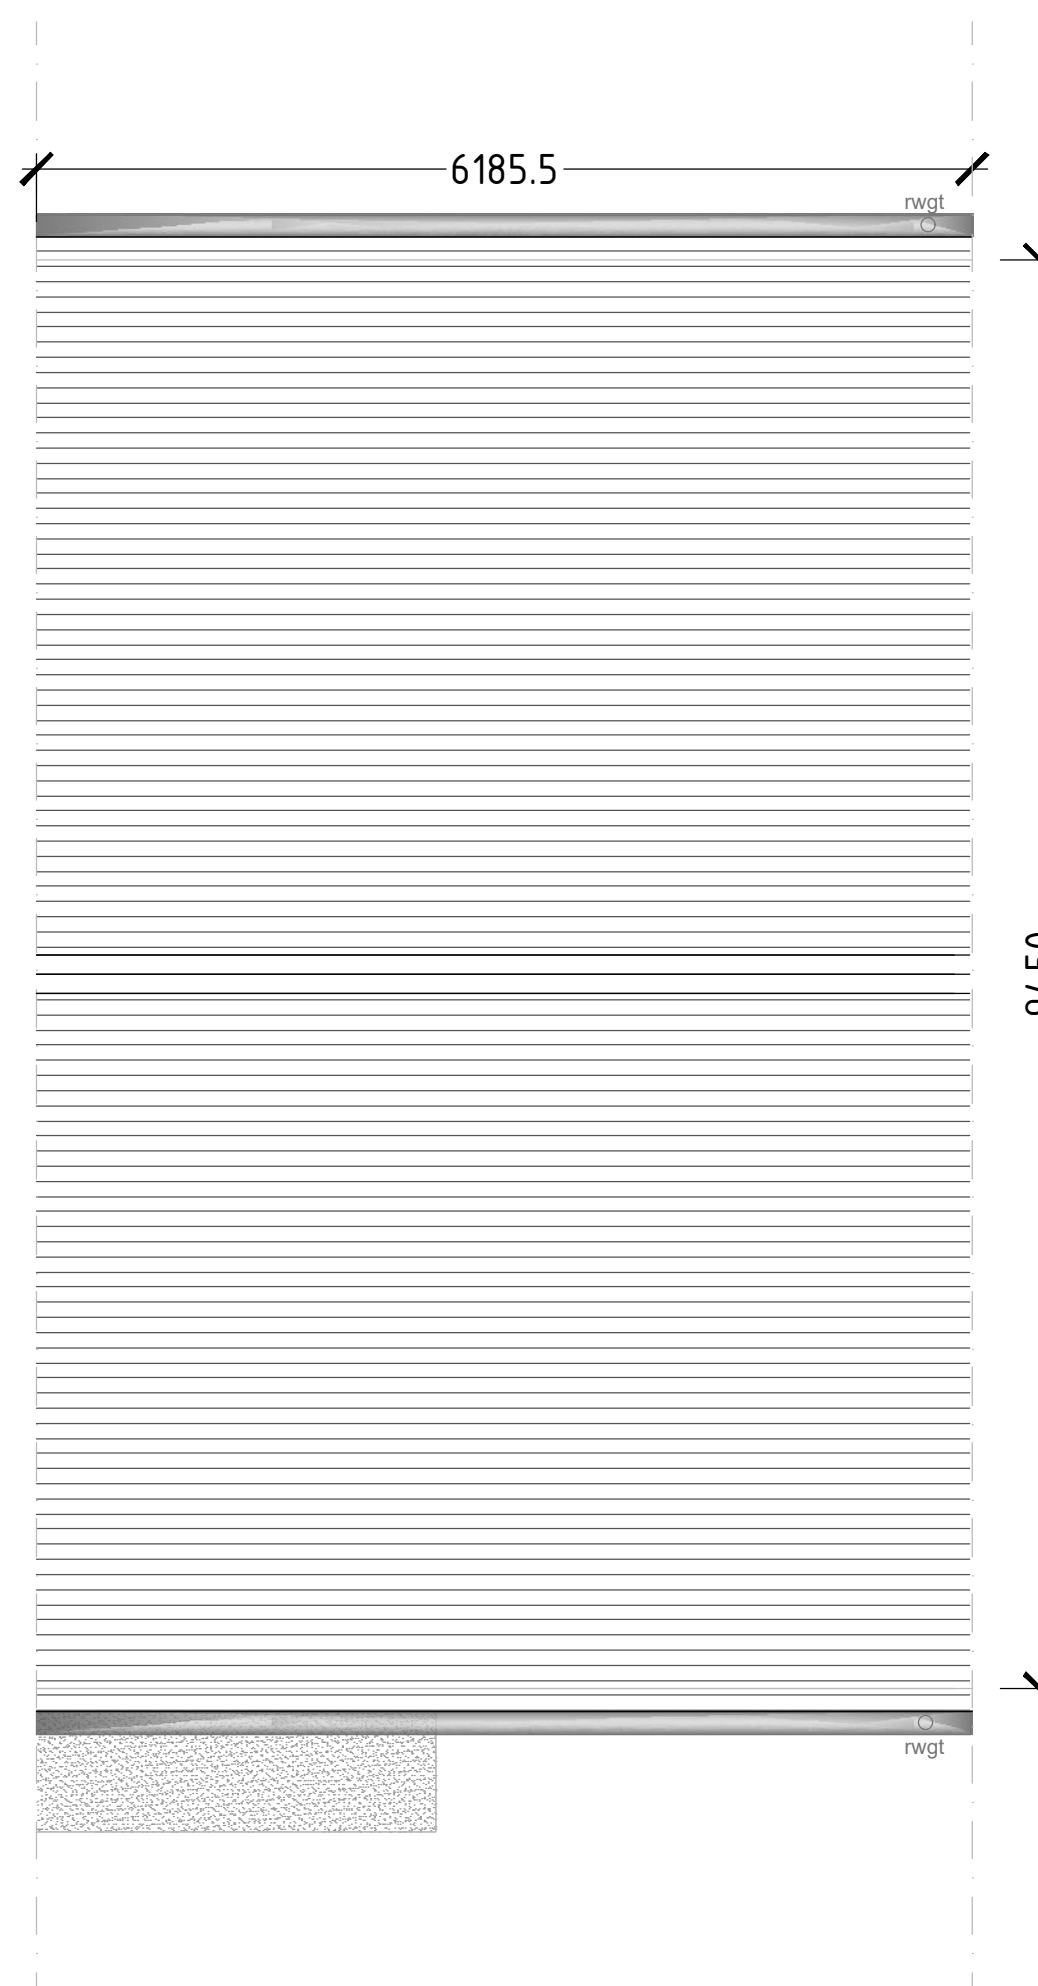
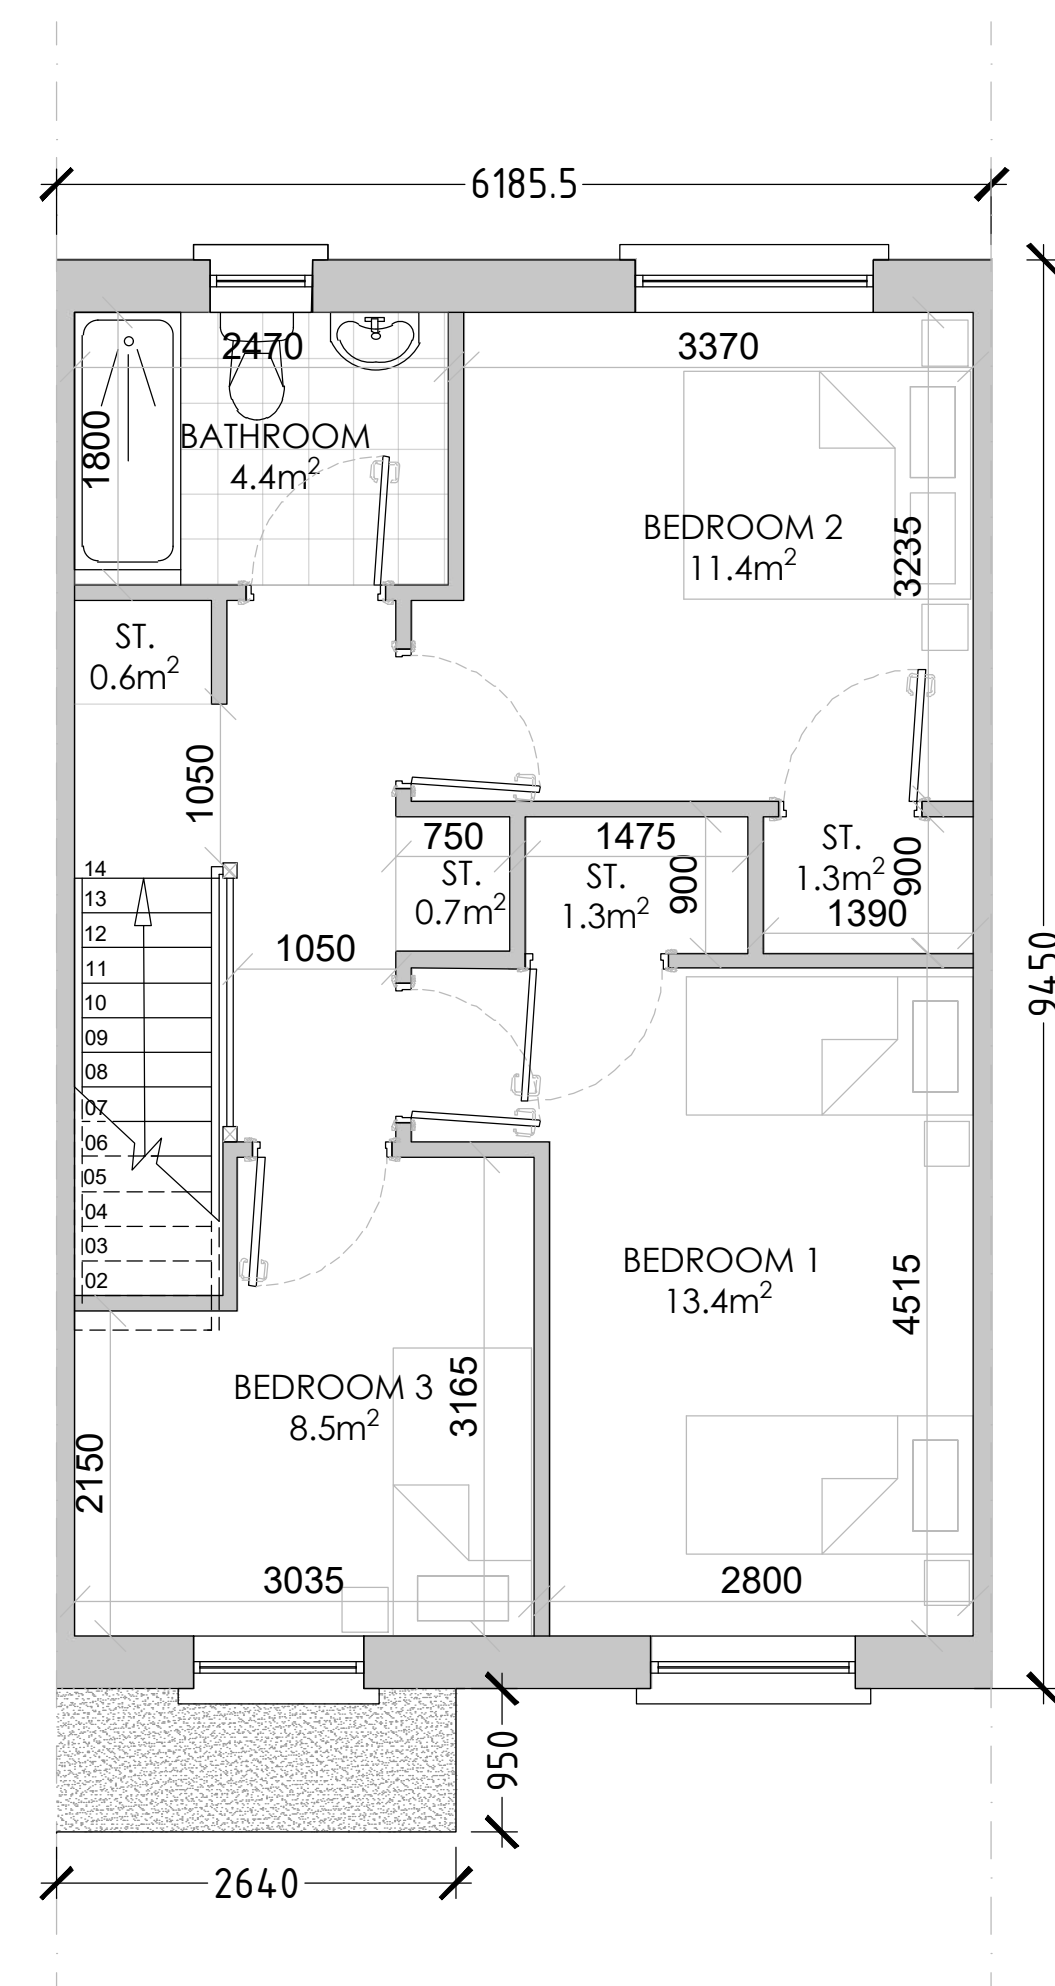


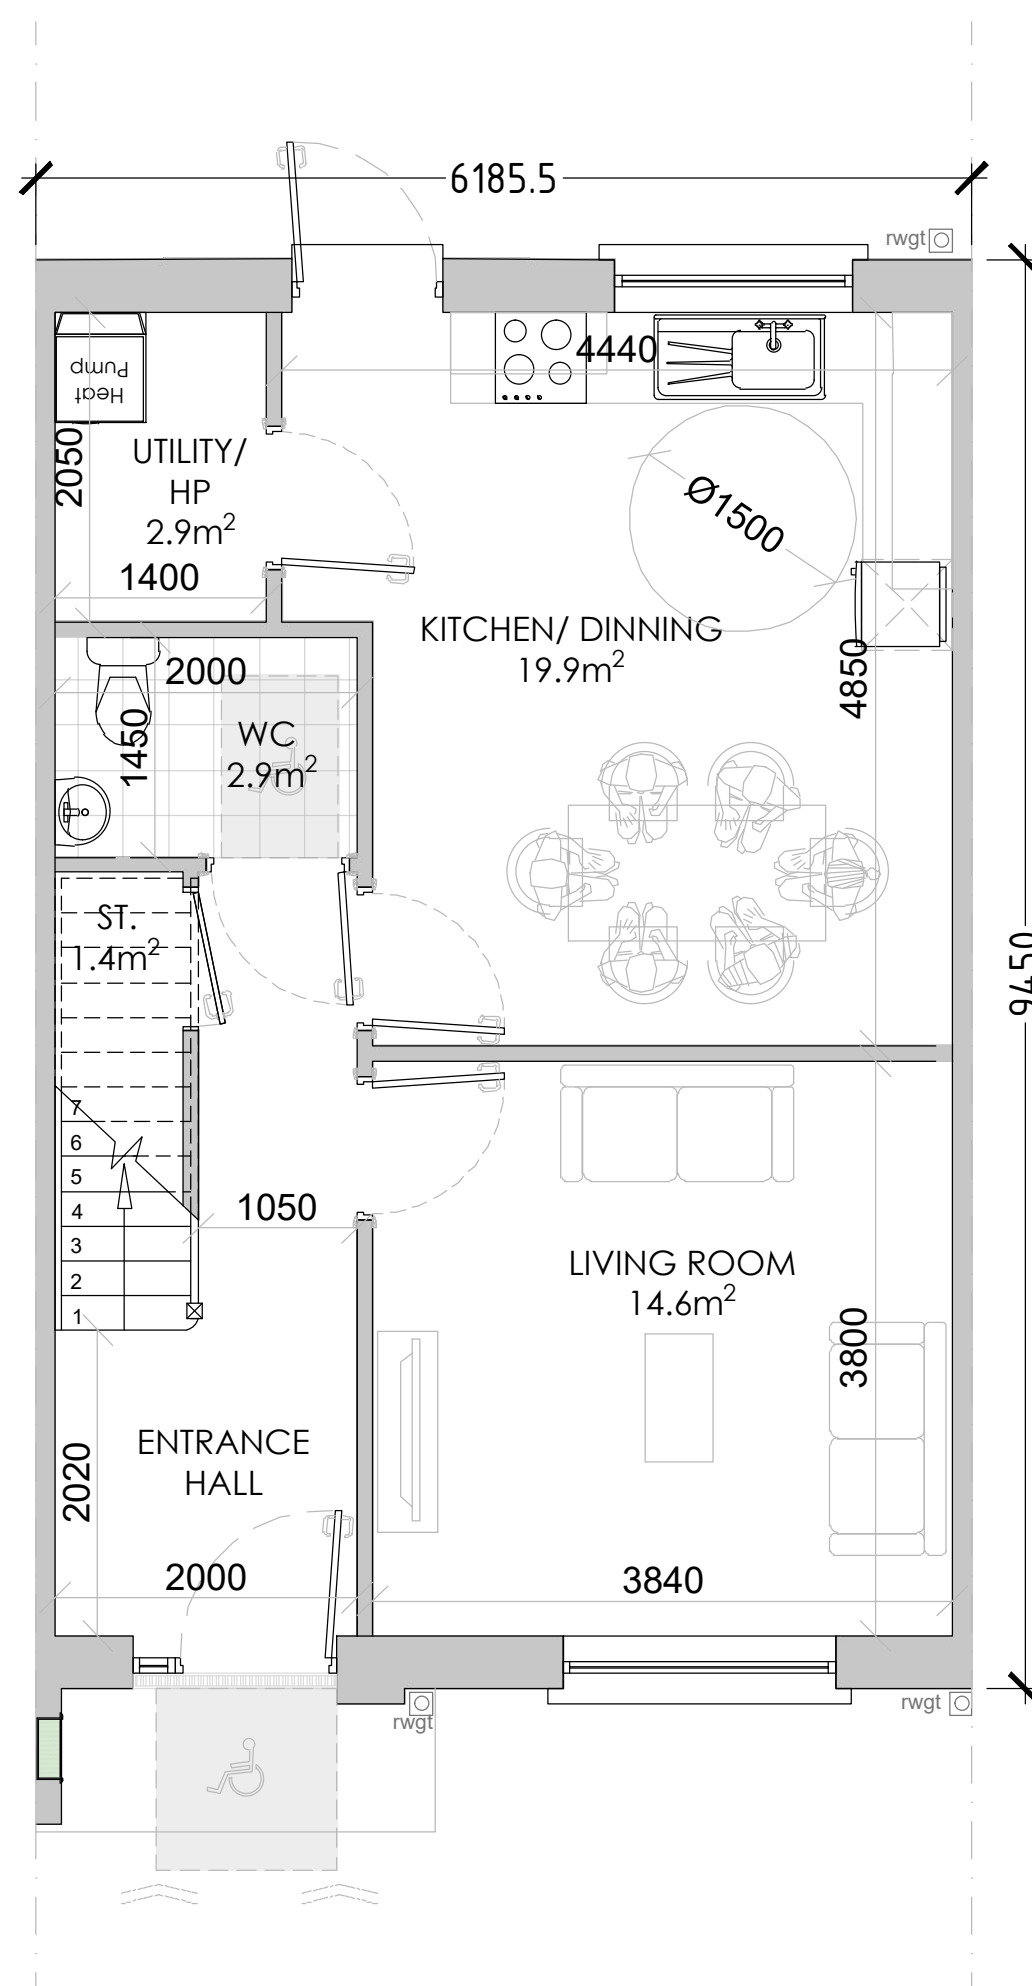

HOUSE TYPE A
3 Bed, 5 Person

Area:	
Ground Floor	52.0m ²
FIRST Floor	52.0m ²
(Storage	5.3m ²)

TOTAL	104.0m ²
-------	---------------------

House No.: 64, 67, 68, 69, 72
& 73

Comhairle Chontae na Gaillimhe
Galway County Council

NOTE:

- ALL SERVICES, LEVELS AND STRUCTURE TO ENGINEERS DETAILS/SPECIFICATION.
- NOT FOR CONSTRUCTION PURPOSES.

Refer to Site Plan for exact location

Rev	Description	By	Ch	Date
	 VINCENT HANNON ARCHITECTS E: info@vha.ie www.vha.ie Galley 2nd Floor 4 Cloch Mhile, Dublin Road, Galway, H91 V97E T: 091 483 934 Sligo 2nd Floor Hanson Building, Dooly Park Road, Sligo, F91 92Z2 T: 071 915 0022 Dublin 81 Amiens Street Dublin 1, D01 N025 T: 01 876 4600			
© THIS DRAWING IS PROTECTED BY COPYRIGHT AND IS TO BE READ IN CONJUNCTION WITH ALL RELEVANT SPECIFICATIONS AND DRAWINGS. USE ONLY FIGURED DIMENSIONS. DO NOT SCALE OFF THIS DRAWING. IF IT IS THE CONTRACTORS RESPONSIBILITY TO ENSURE COMPLIANCE WITH ALL ASPECTS OF THE CURRENT BUILDING REGULATIONS IF IT IS THE CONTRACTORS RESPONSIBILITY TO ENSURE COMPLIANCE WITH ALL CONDITIONS IMPOSED BY THE LOCAL PLANNING AUTHORITY IF IN DOUBT ASK		Client: Galway County Council Project: Proposed Housing Development at Cosmona Phase 2, Loughrea, Co.Galway		
Drawing: HOUSE TYPE A Description: Floor Plans, Section & Elevations		Scale: 1:50 @ A1		
Purpose Code: P3		Drawing No: 260021-DR-VHA-AR-1001		
Date: June 2026		Author: SS Acceptance Code: S Reviewed by: BF		