
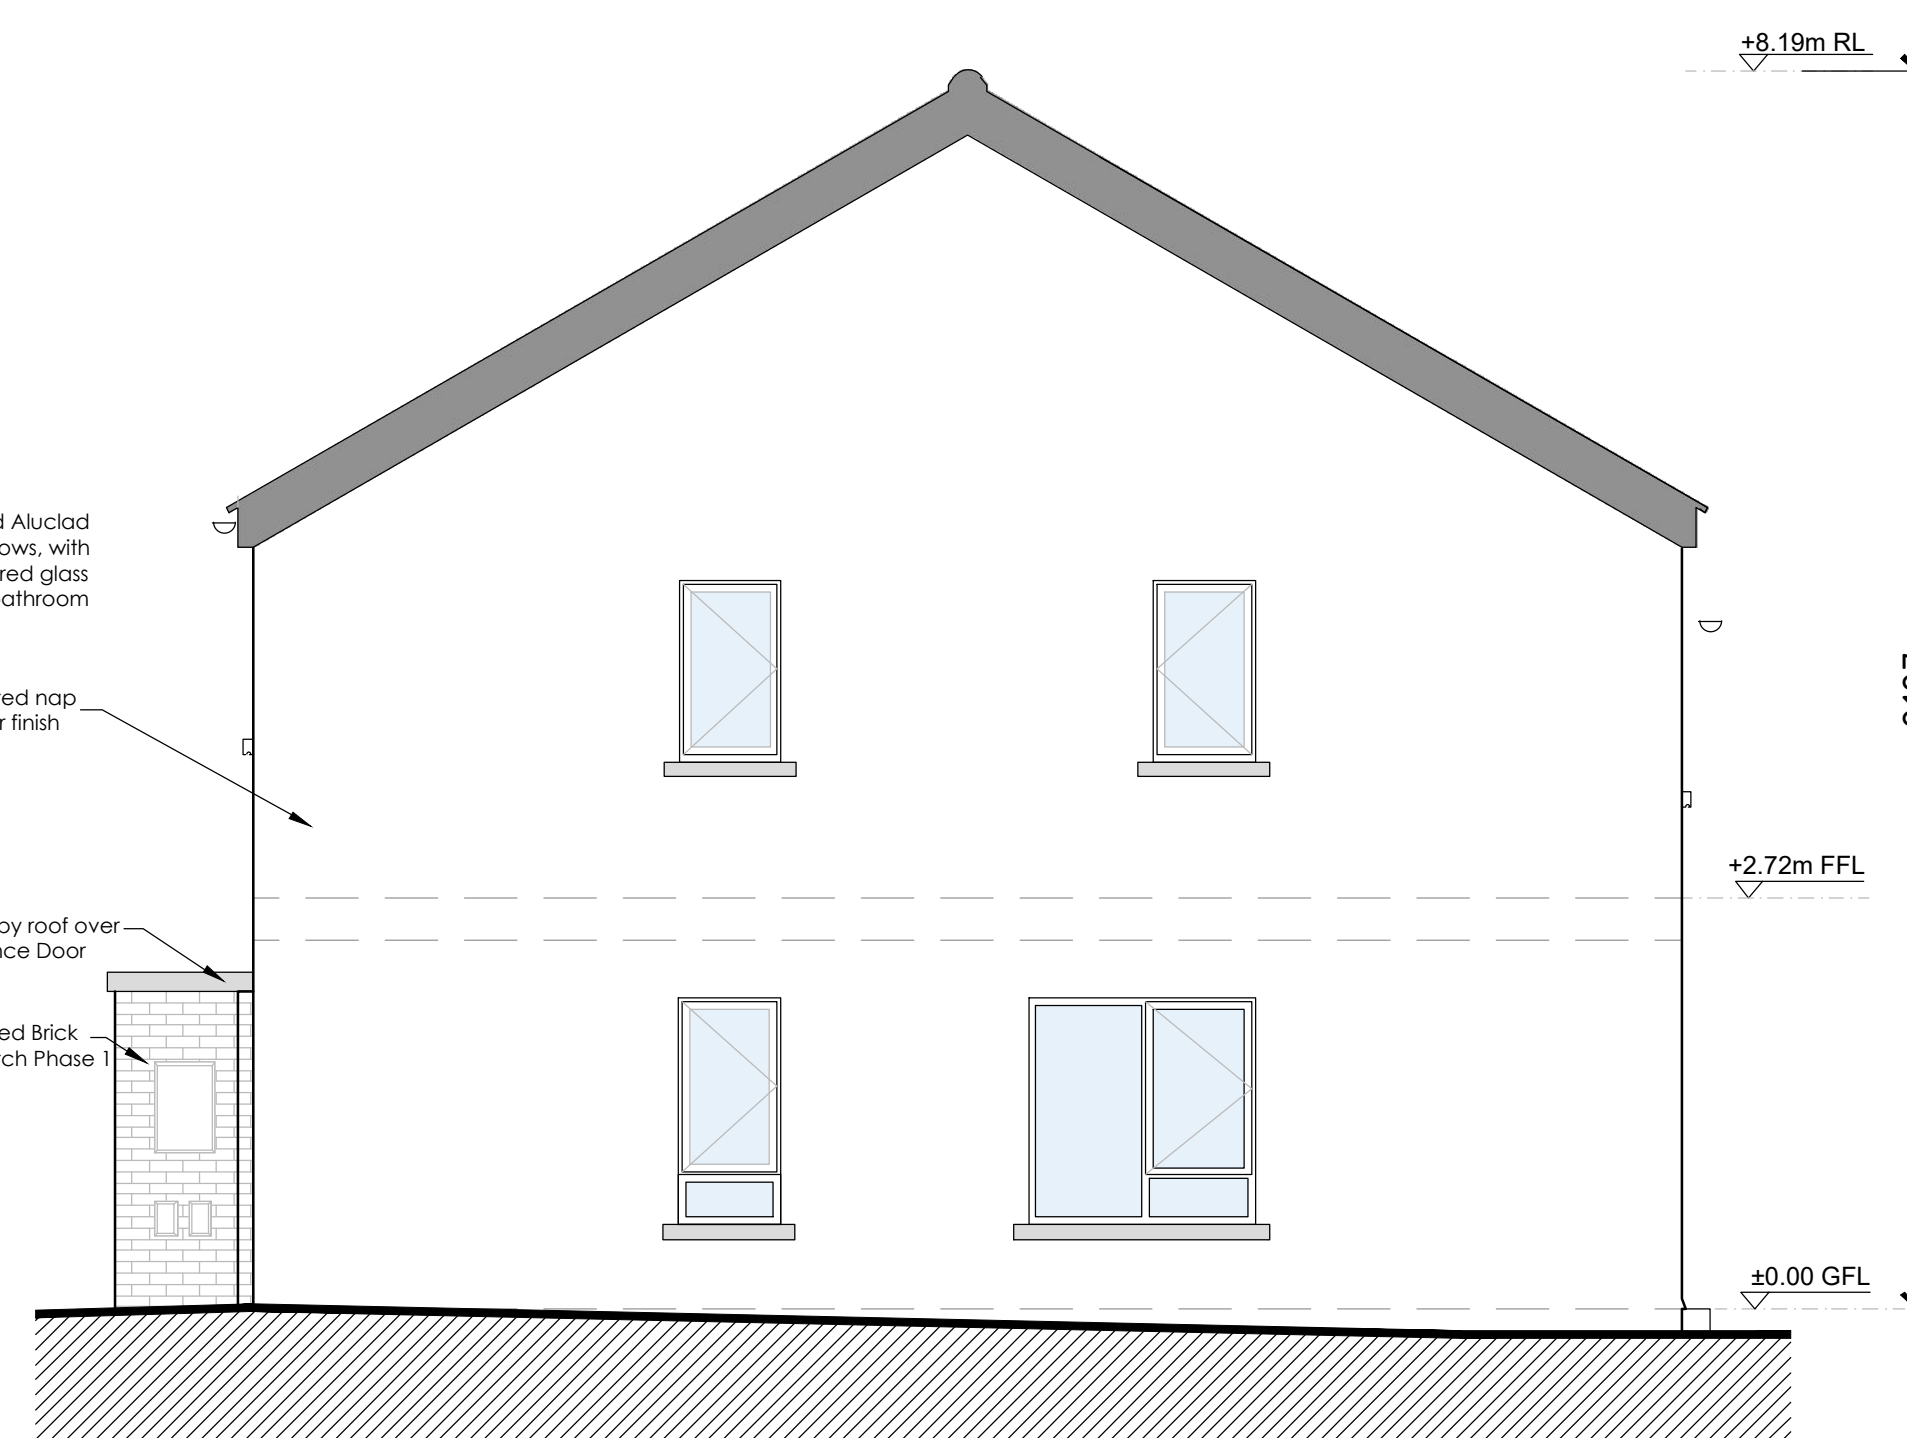
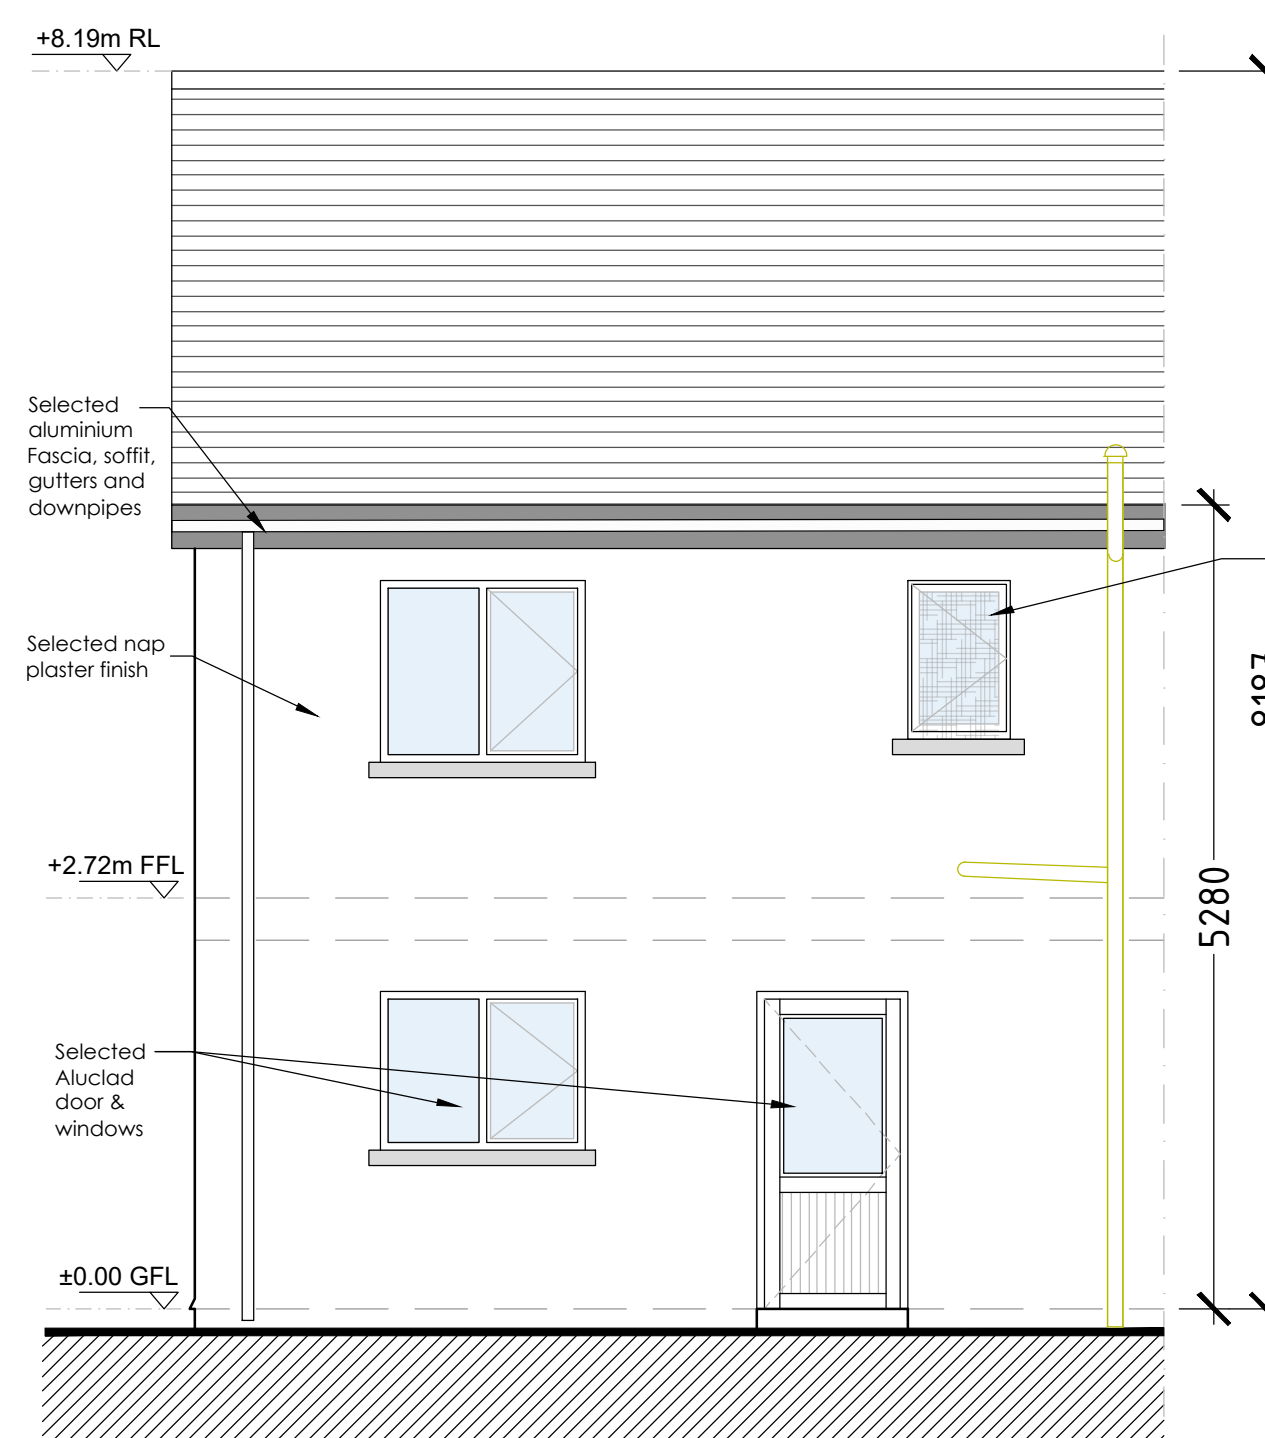
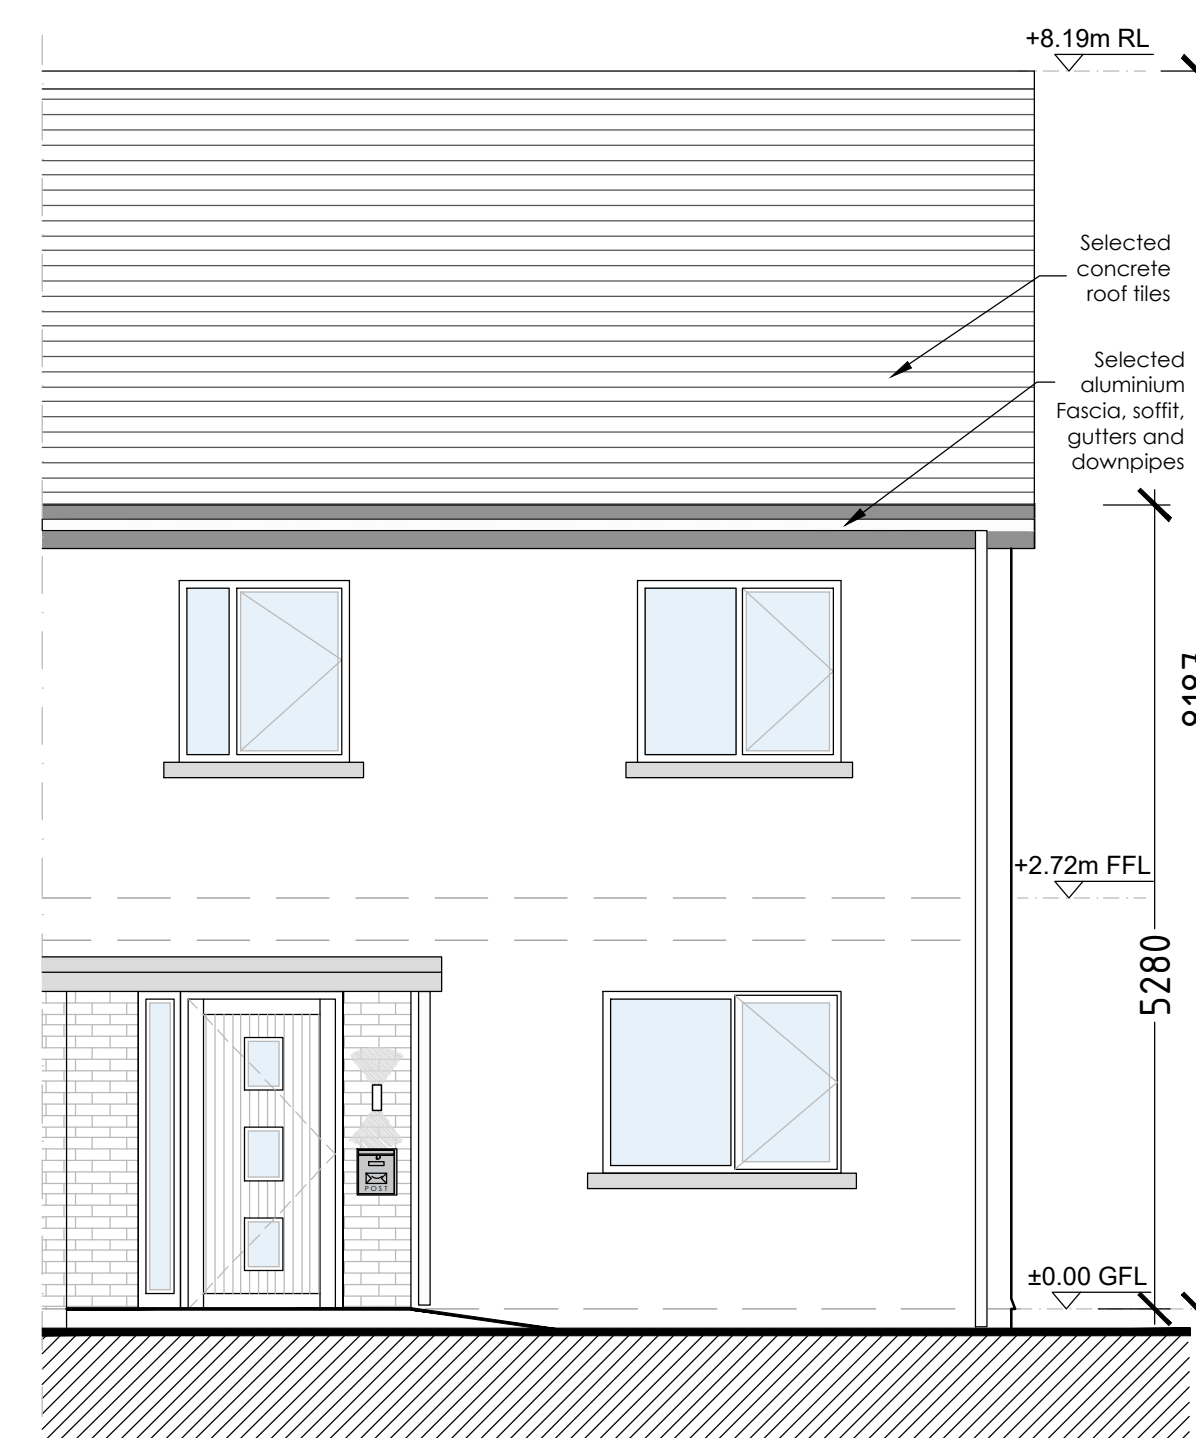
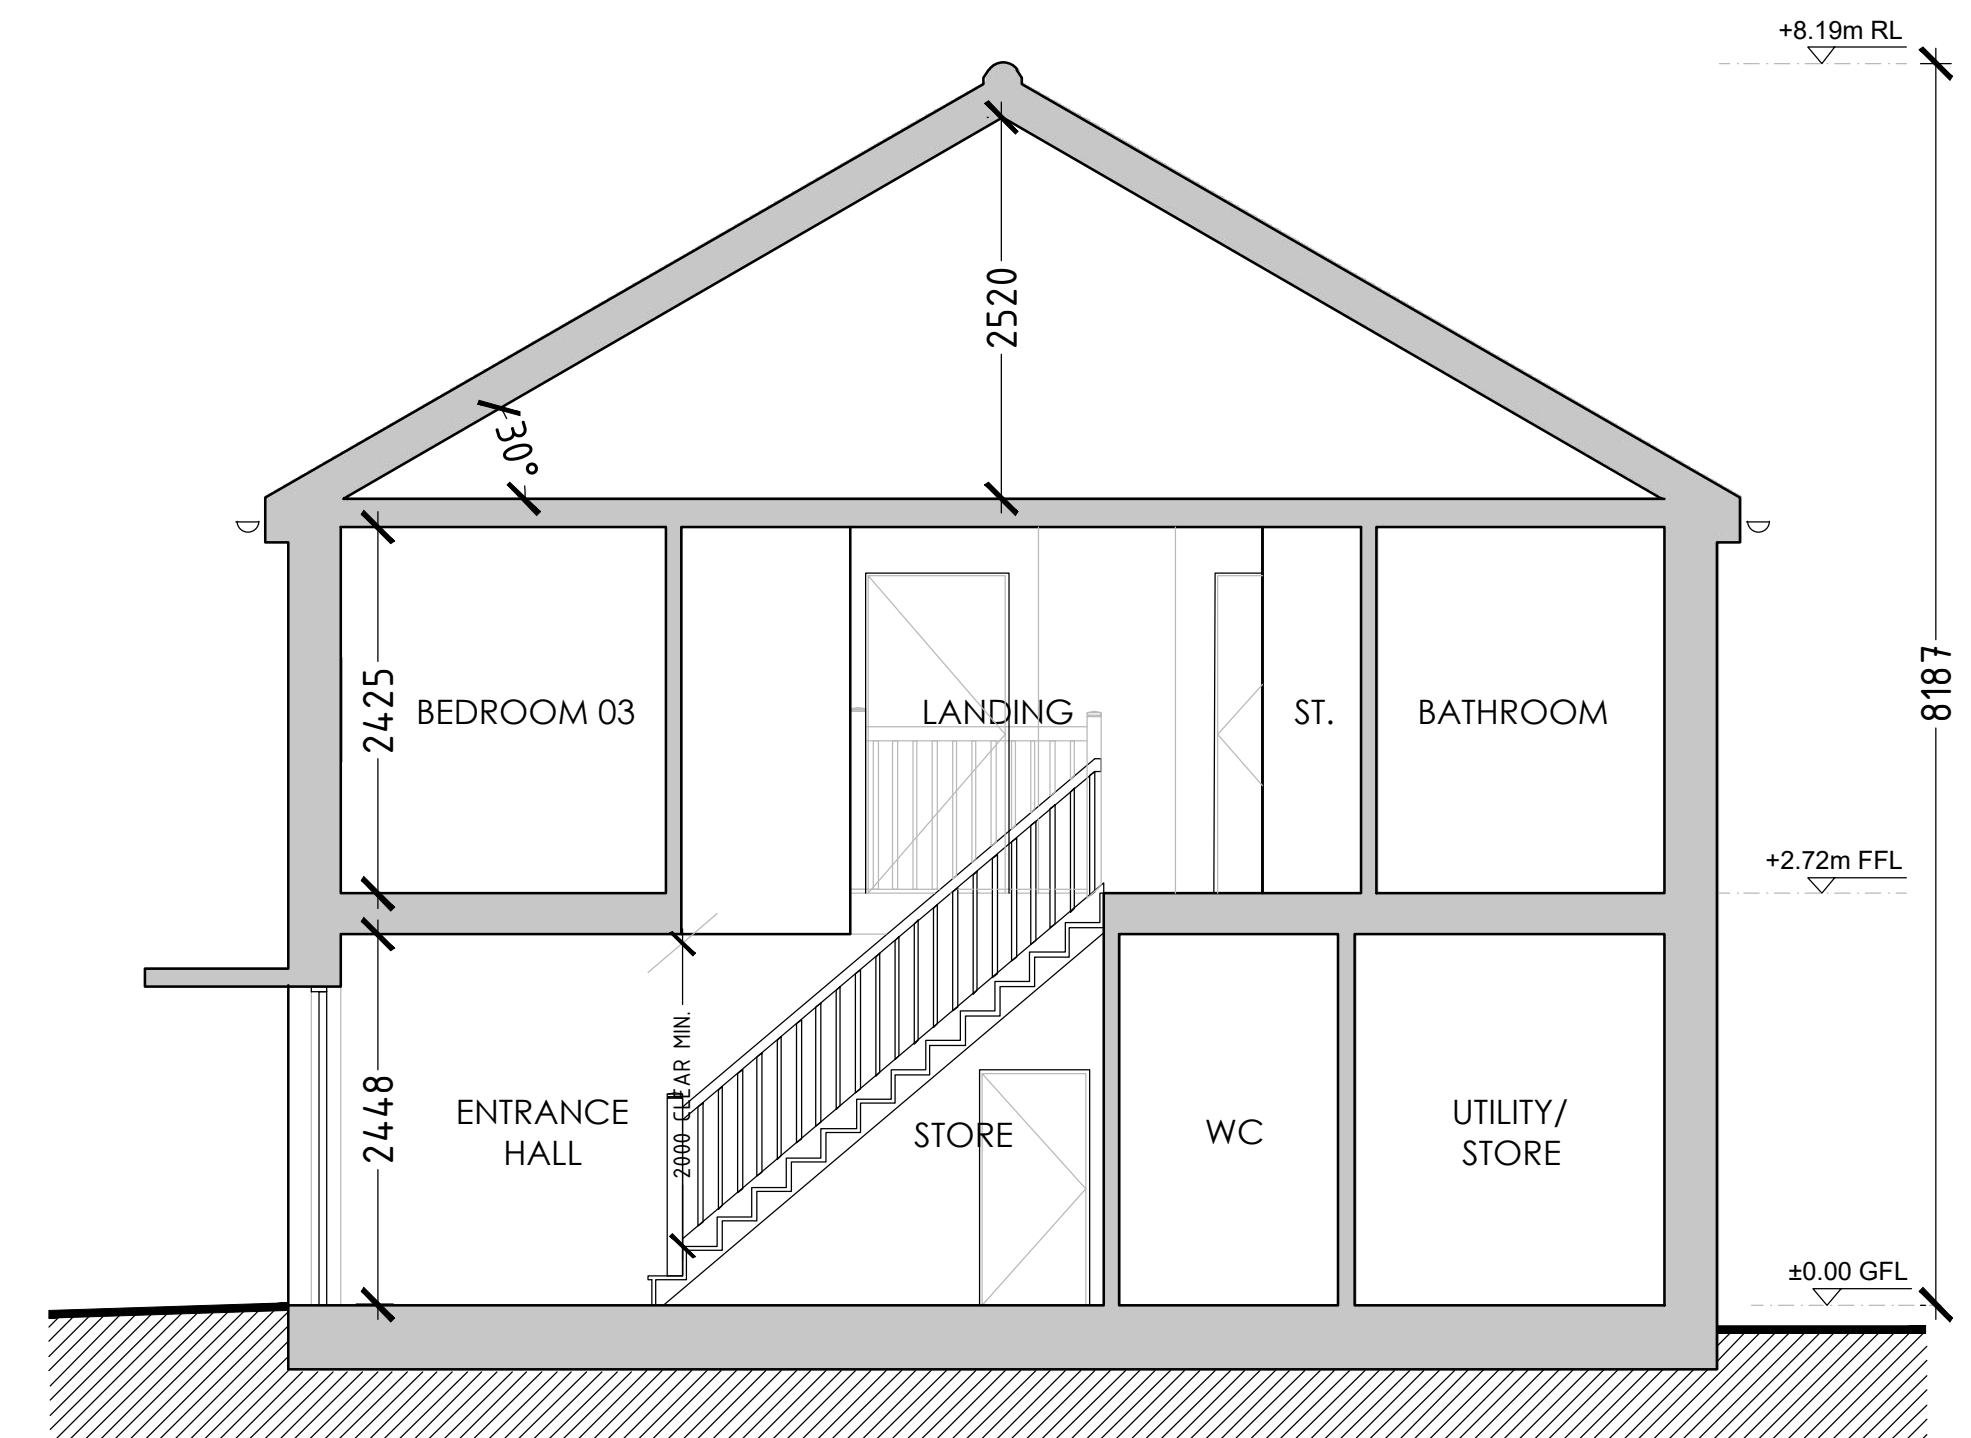
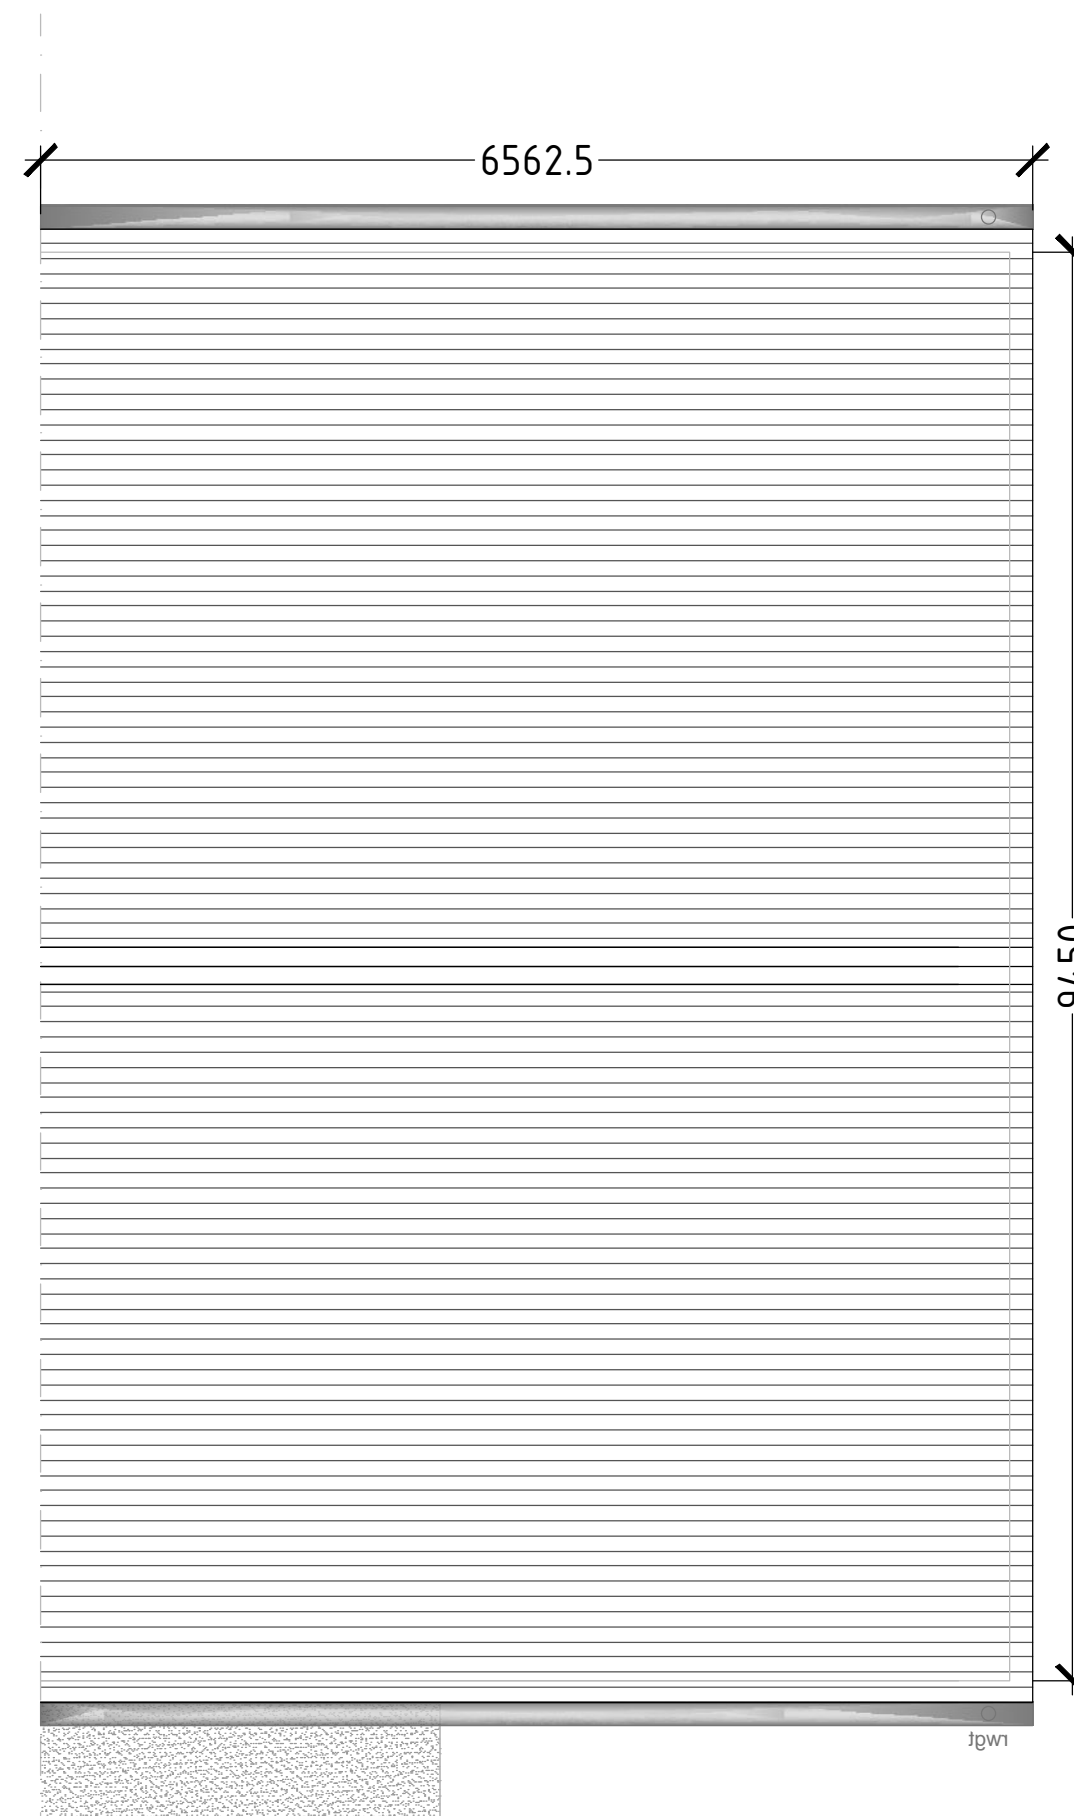
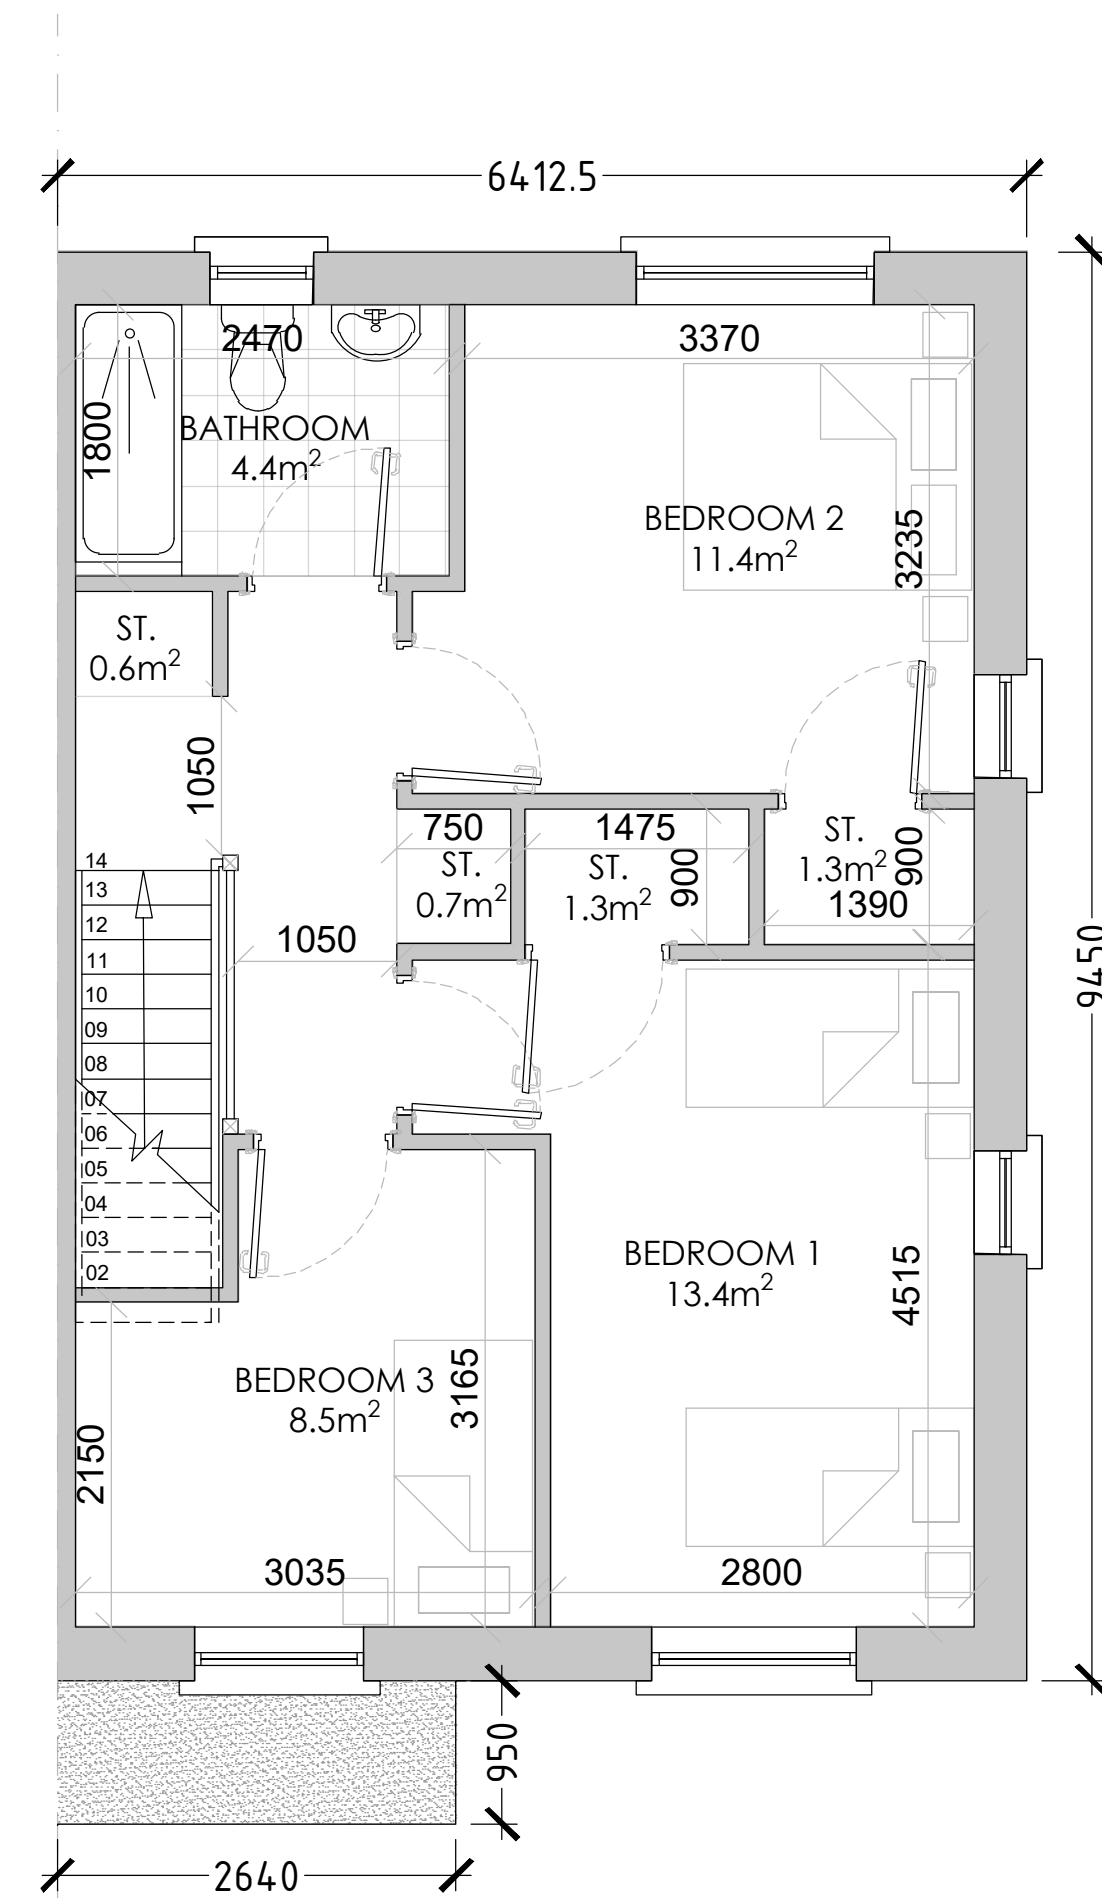


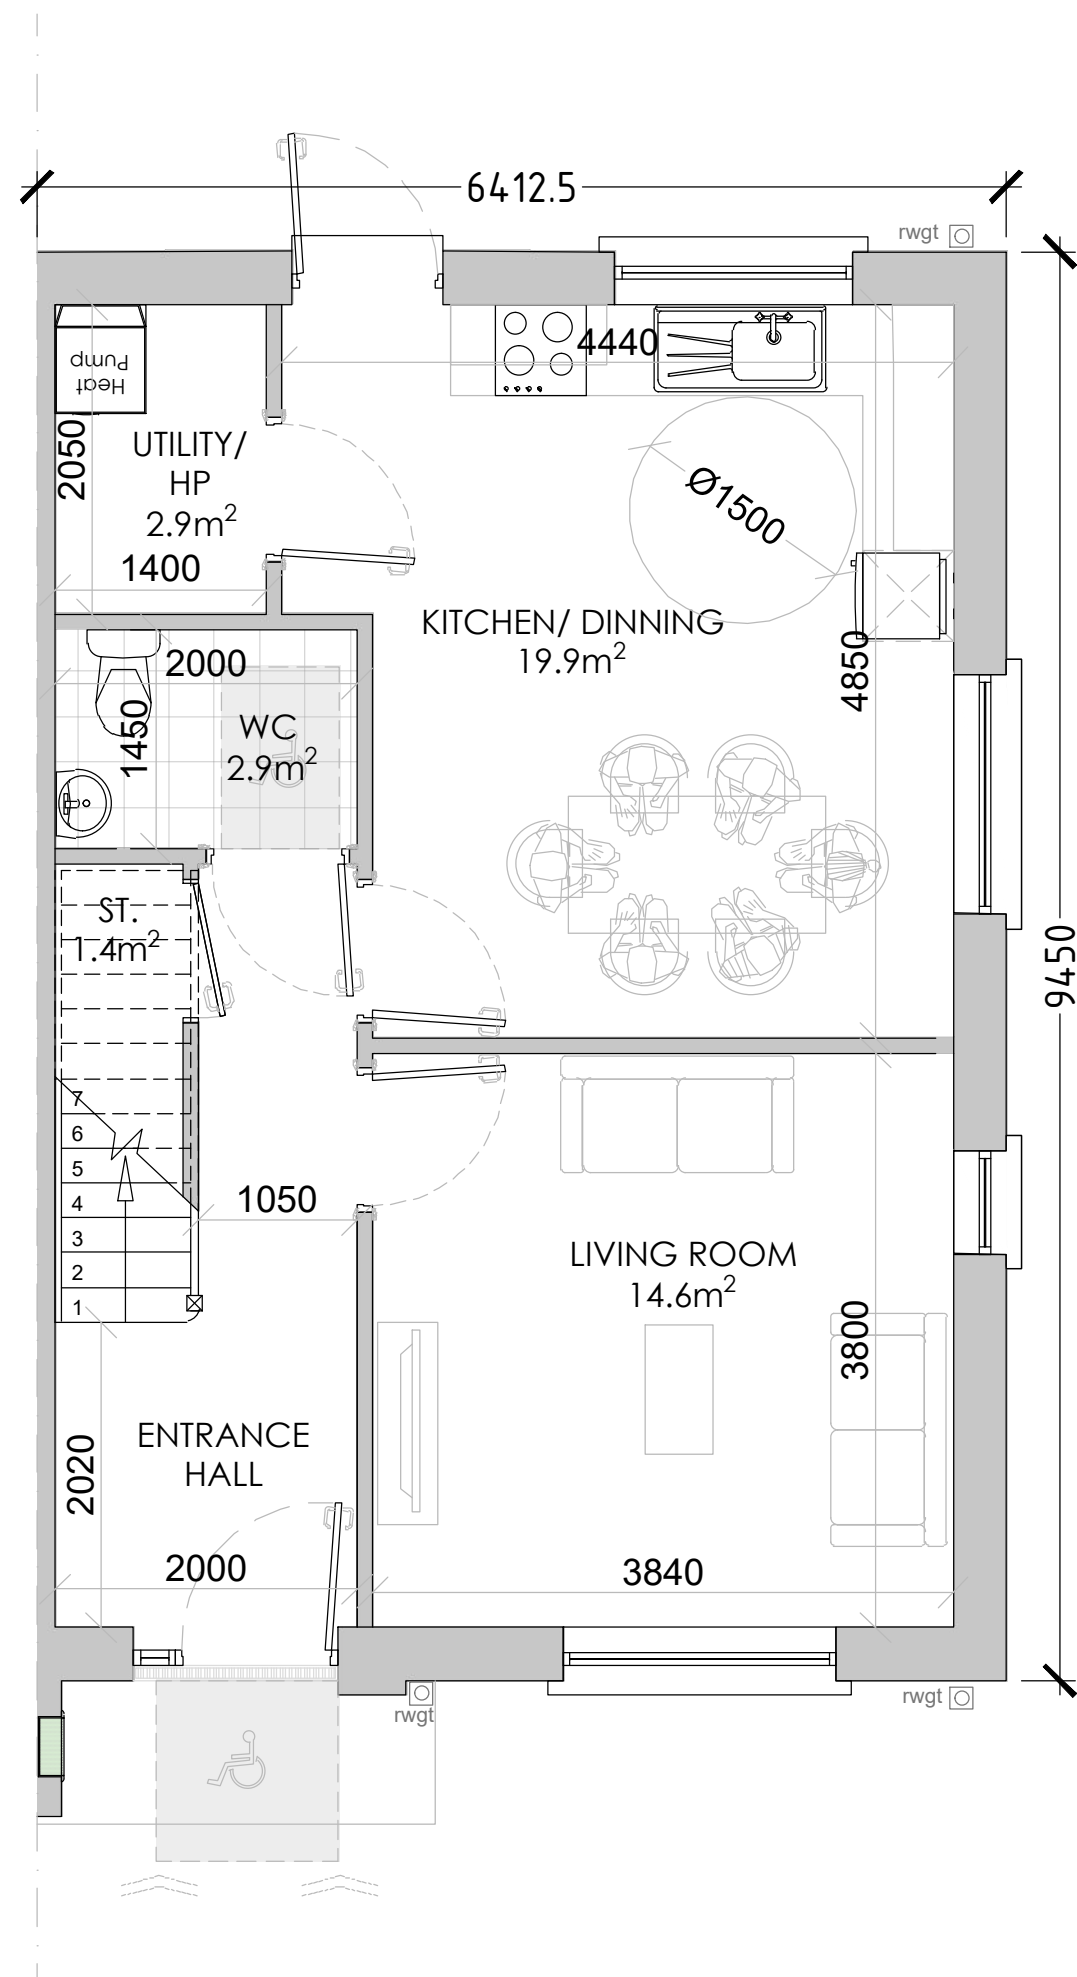

HOUSE TYPE B
3 Bed, 5 Person

Area:	
Ground Floor	52.0m ²
FIRST Floor	52.0m ²
(Storage	5.3m ²)

TOTAL	104.0m ²
-------	---------------------

House No.: 65 & 66

Rev	Description		By	Ch.	Date
		VINCENT HANNON ARCHITECTS E: info@vh.a.ie www.vh2.ie	Galway Suite 4 Cloch Mhile, Dublin Road, Galway, H81 V97E T: 091 483 934	Signs 2nd Floor Hannon Building, Dooly Park Road, Sign, PB 1020 T: 071 953 0022	Dublin 81 Amiens Street Dublin 1, D01 N025 T: 01 876 4600
© THIS DRAWING IS PROTECTED BY COPYRIGHT AND IS TO BE READ IN CO-RELATION WITH ALL RELEVANT SPECIFICATIONS AND DRAWINGS. USE ONLY FIGURED DIMENSIONS. DO NOT SCALE OFF THIS DRAWING. IT IS THE CONTRACTORS RESPONSIBILITY TO ENSURE COMPLIANCE WITH ALL ASPECTS OF THE CURRENT BUILDING REGULATIONS IT IS THE CONTRACTORS RESPONSIBILITY TO ENSURE COMPLIANCE WITH ALL CONDITIONS IMPOSED BY THE LOCAL PLANNING AUTHORITY IF IN DOUBT ASK.					
Client:		Galway County Council			
Project:		Proposed Housing Development at Cosmona Phase 2, Loughrea, Co.Galway			
Drawing:		HOUSE TYPE B			Scale:
Description:		Floor Plans, Section & Elevations			1:50 @ A1
Purpose Code:		Drawing No:		Rev:	
P3		260021 DR-VAH-Ar-1002			
Date: June 2026		Author: SS		U/checked: BE	
		U/checked: SS		U/checked: BE	



Comhairle Chontae na Galillimhe
Galway County Council

NOTE:

- ALL SERVICES, LEVELS AND STRUCTURE TO ENGINEERS DETAILS/SPECIFICATION.
- NOT FOR CONSTRUCTION PURPOSES.

Refer to Site Plan for exact location