
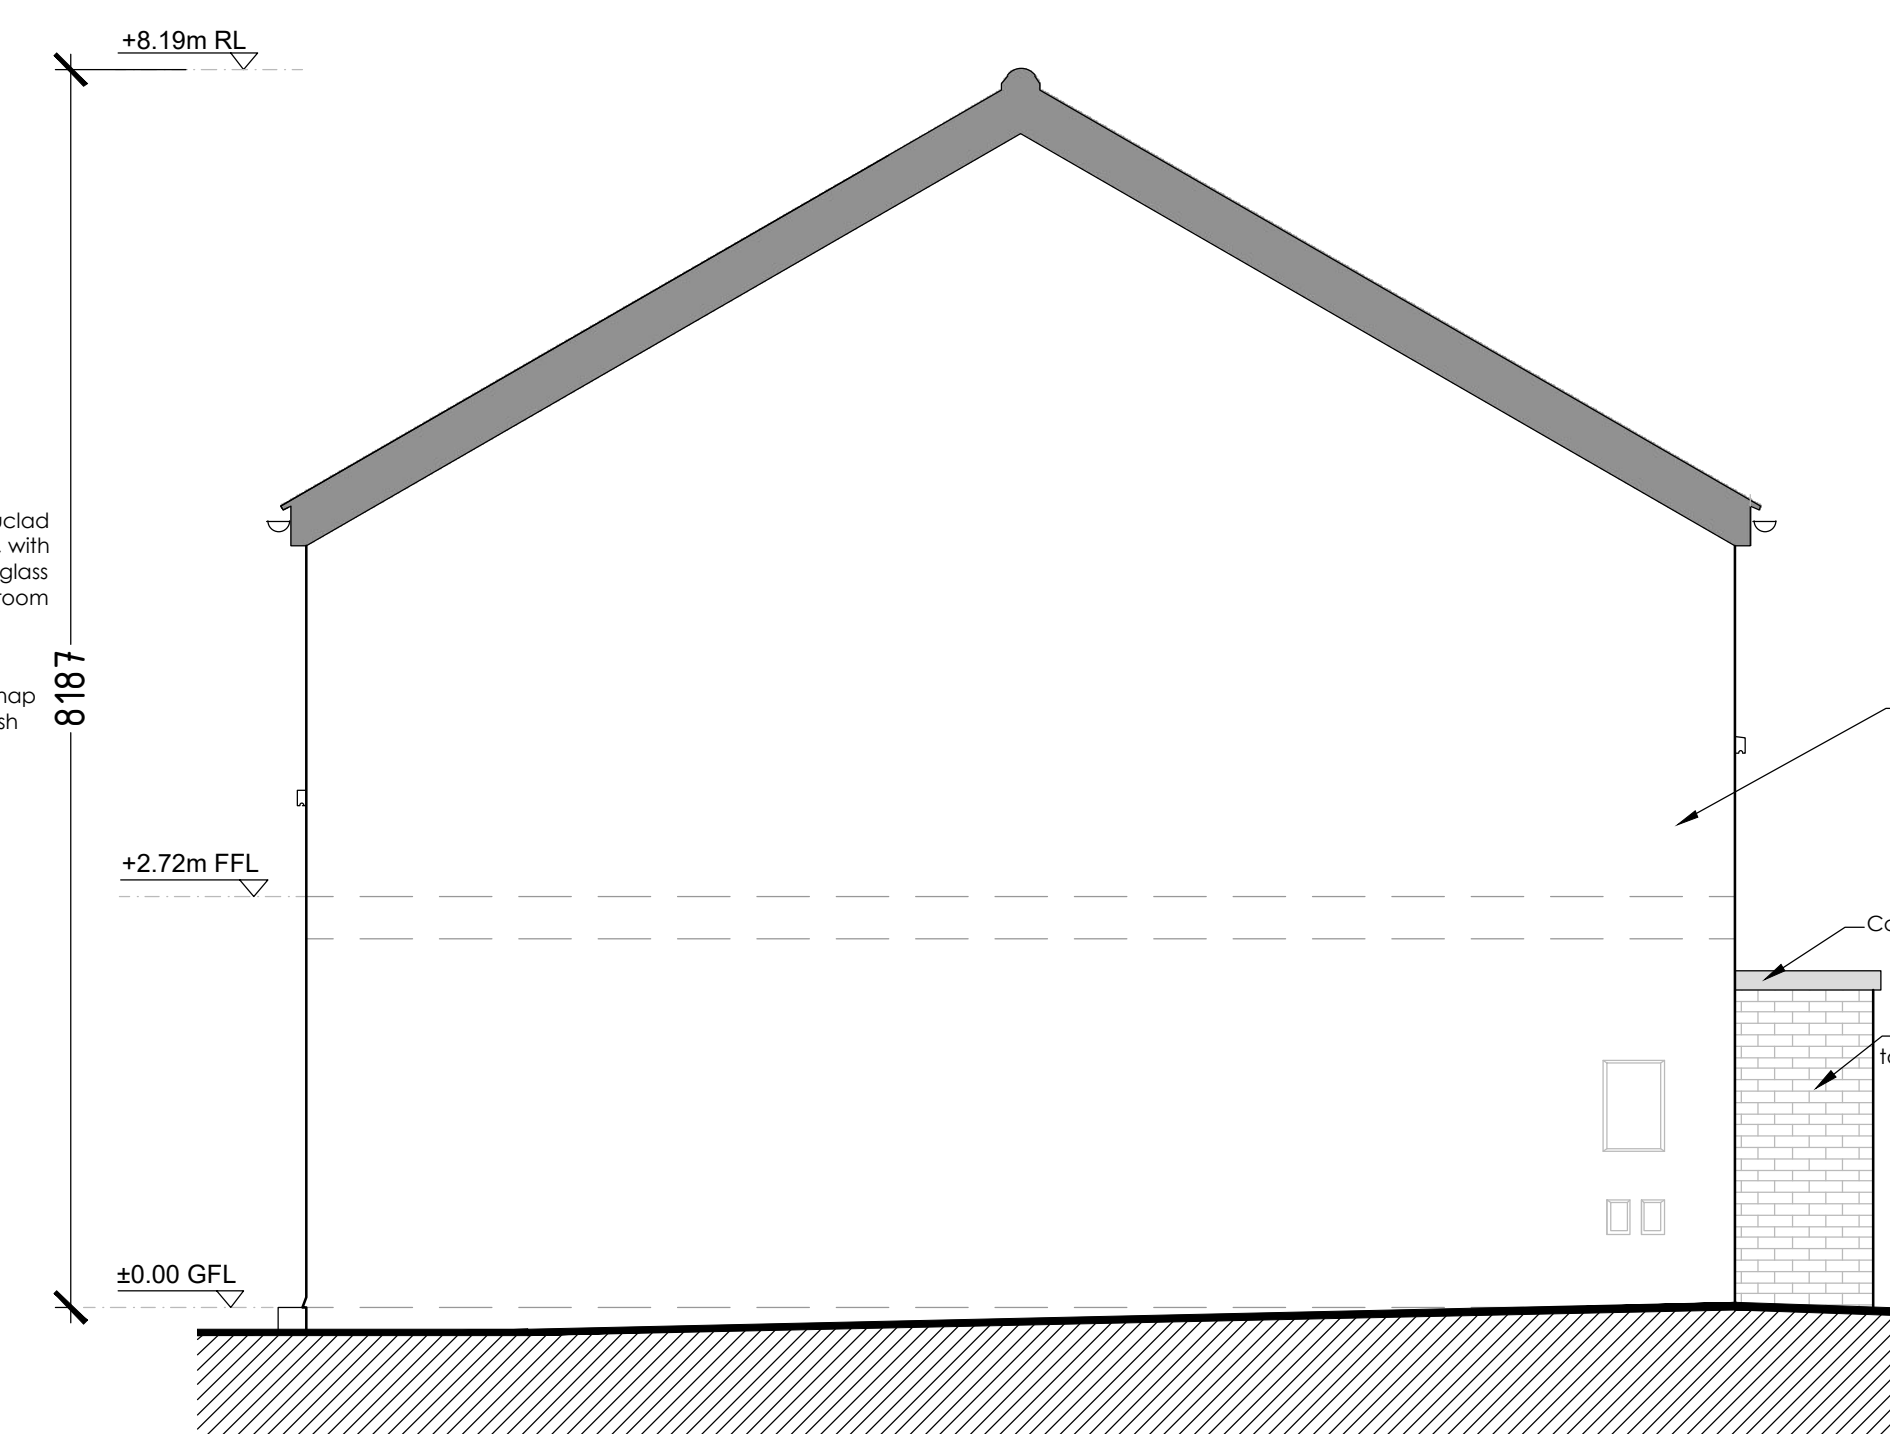
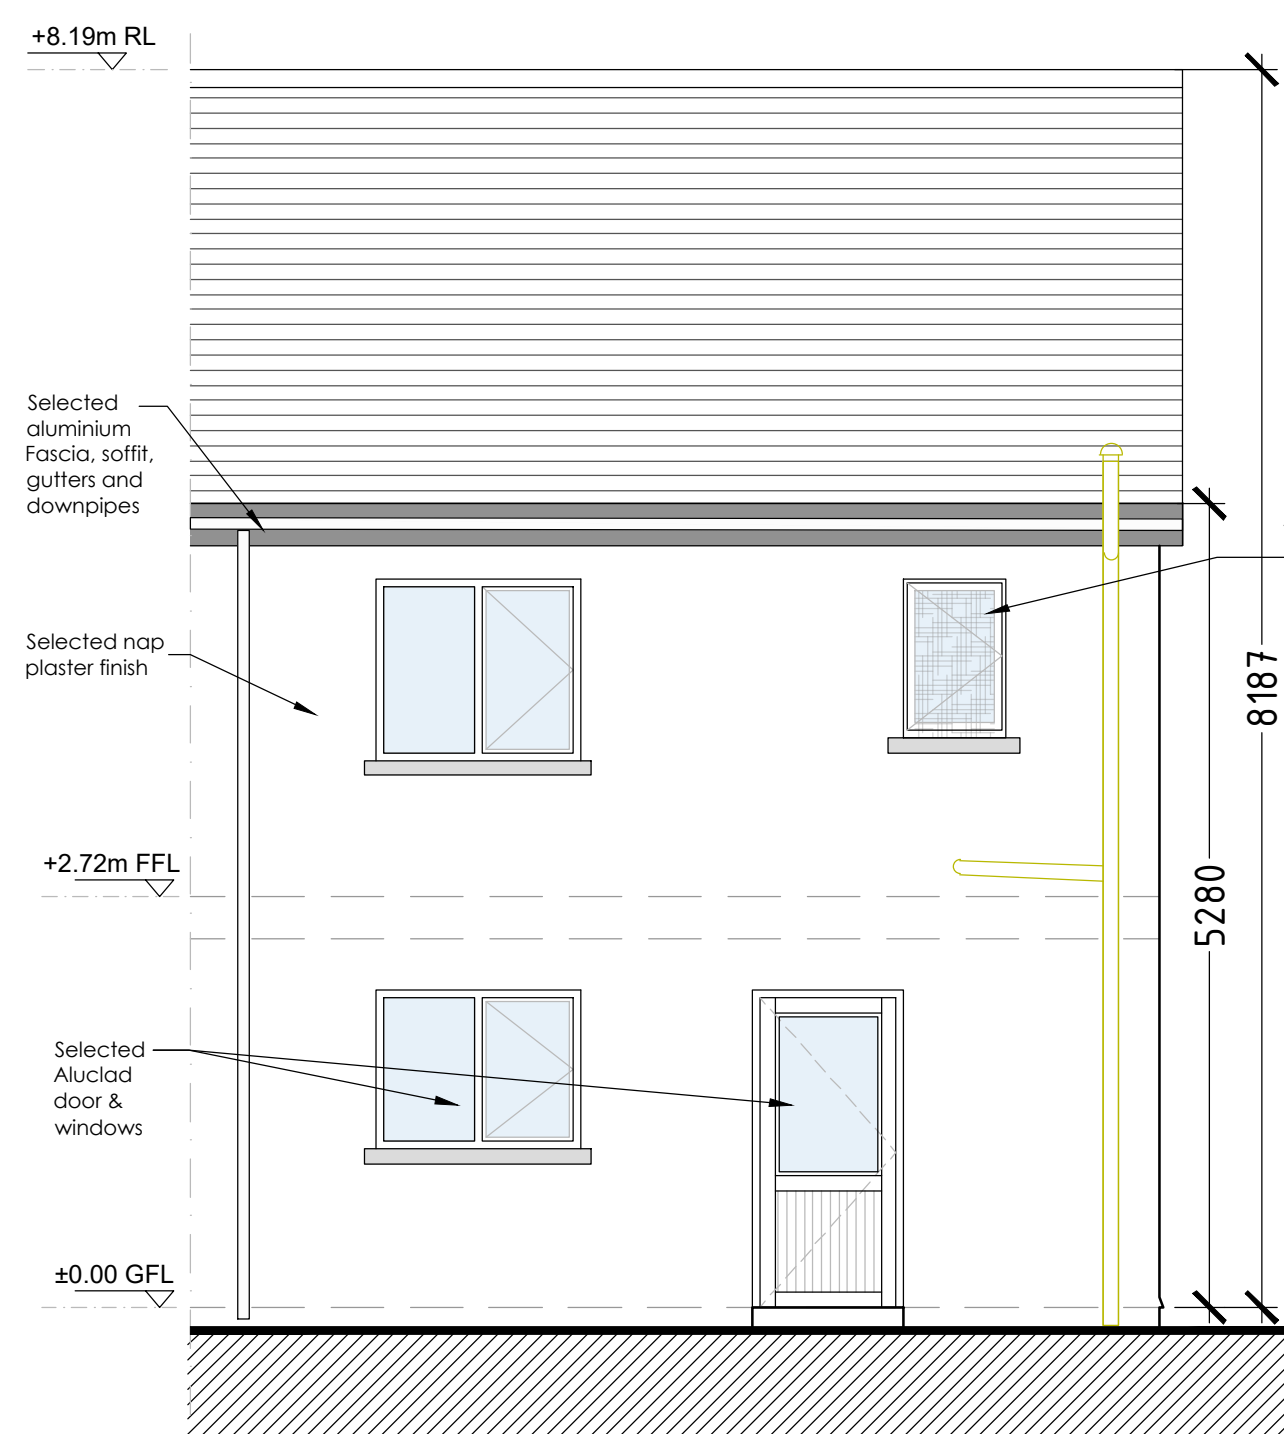
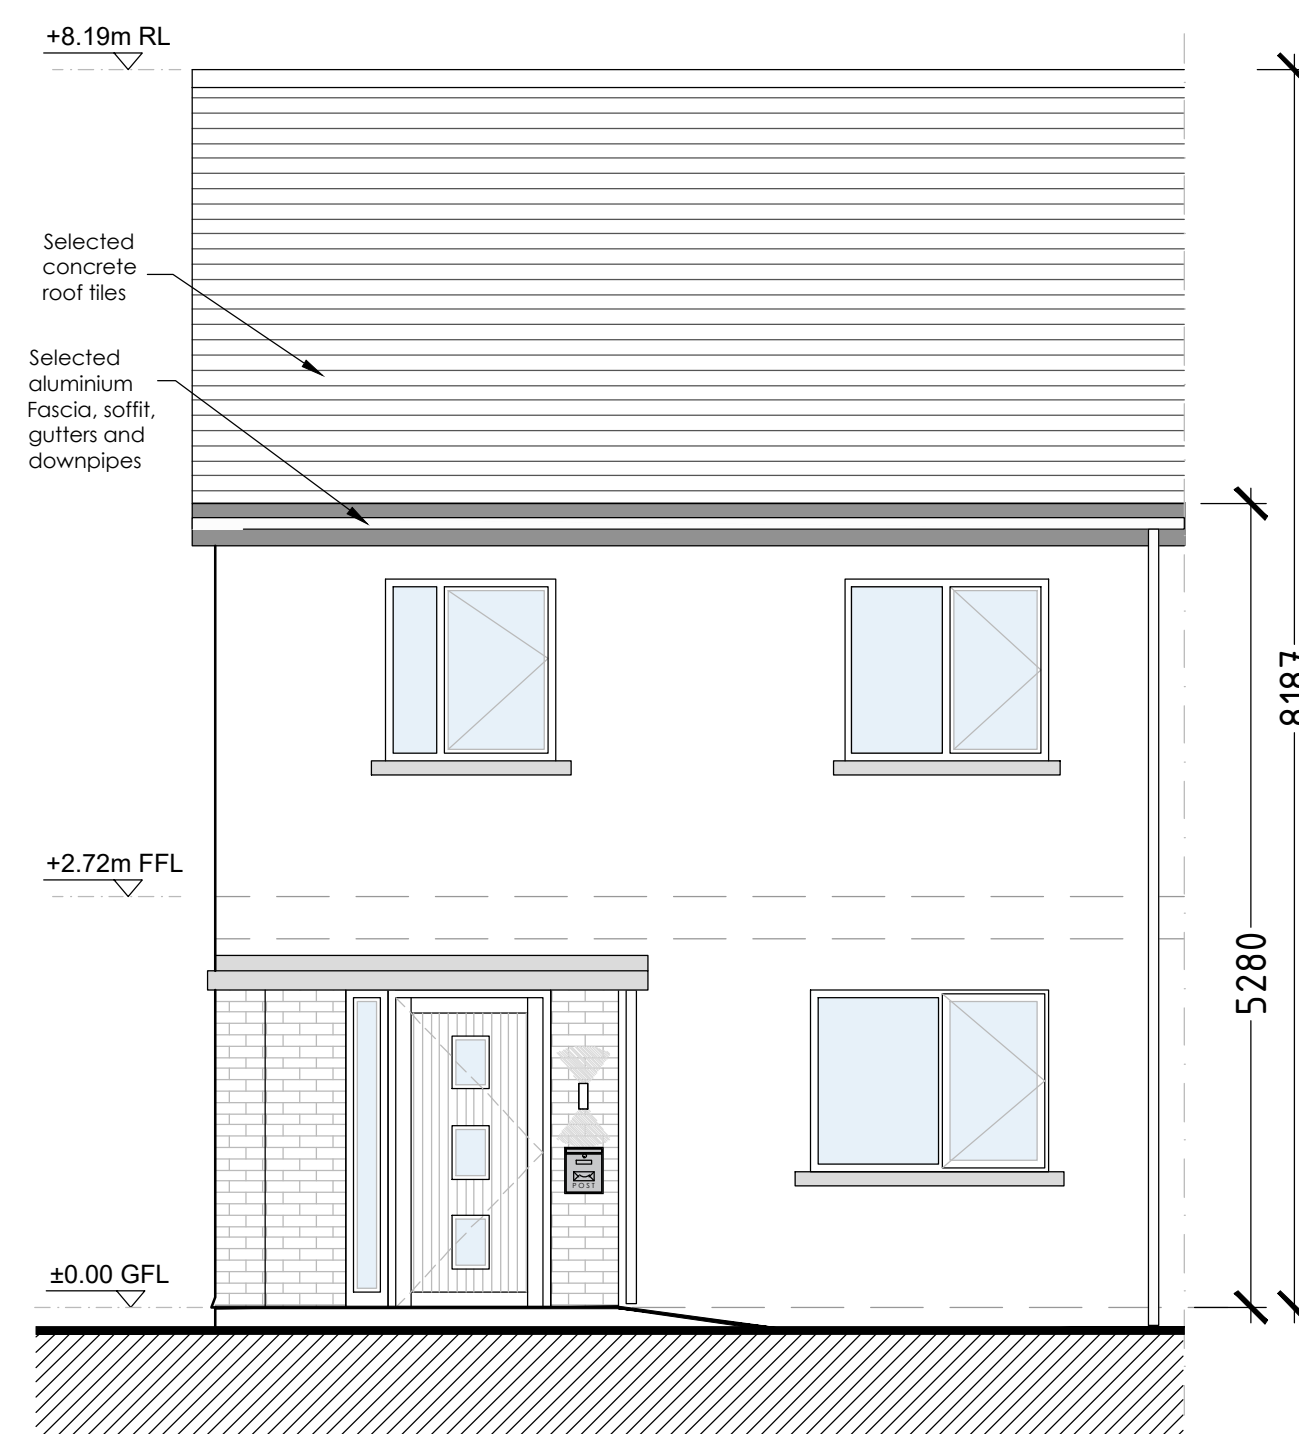
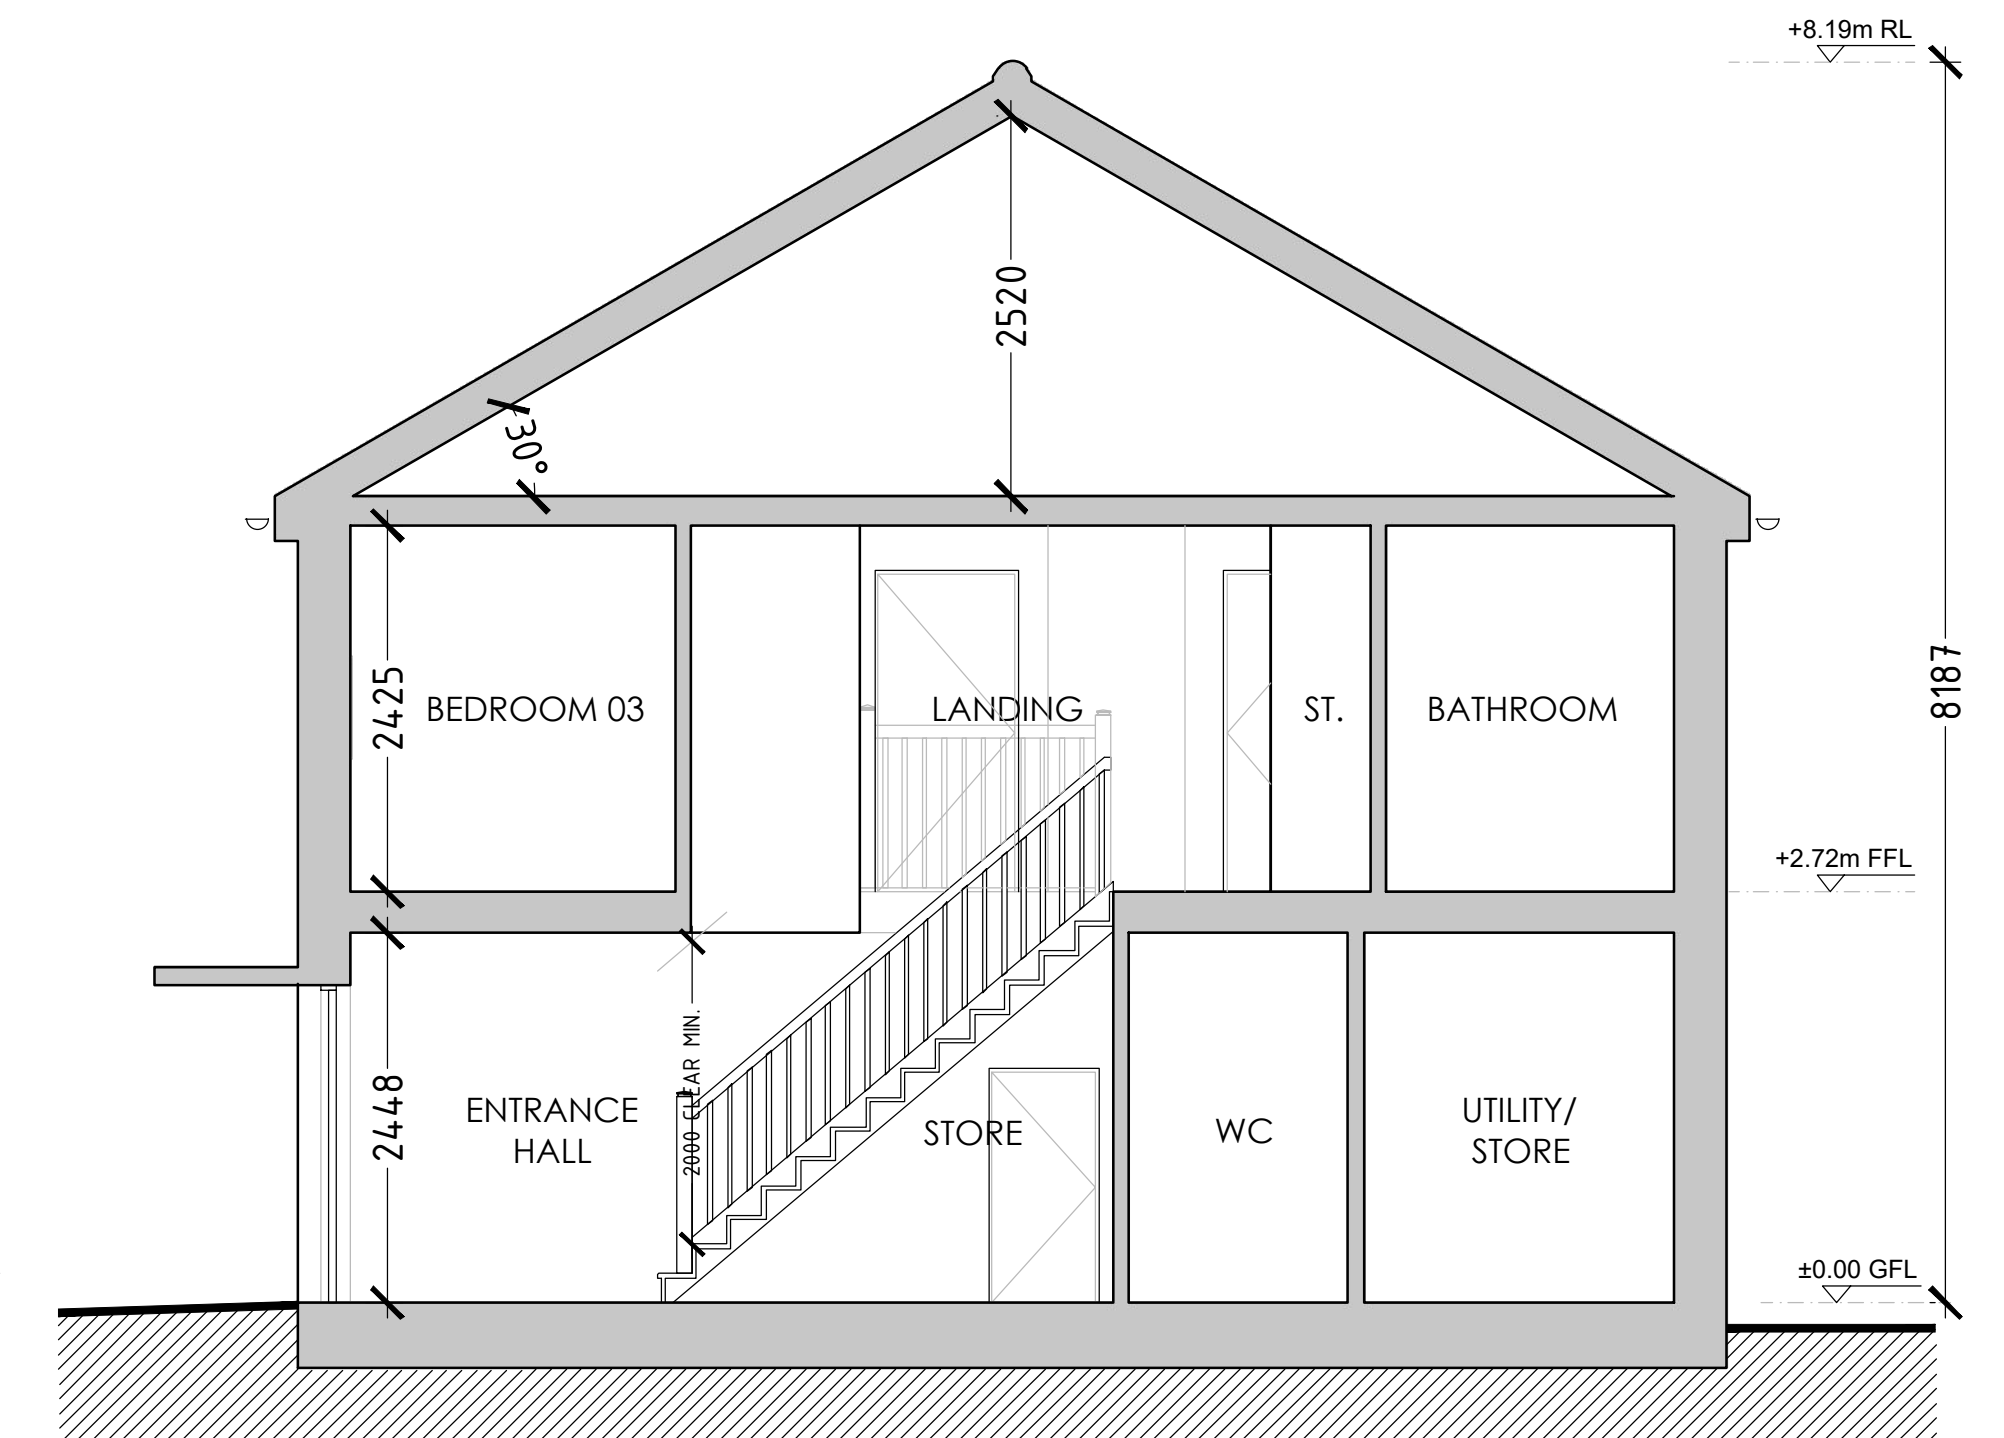
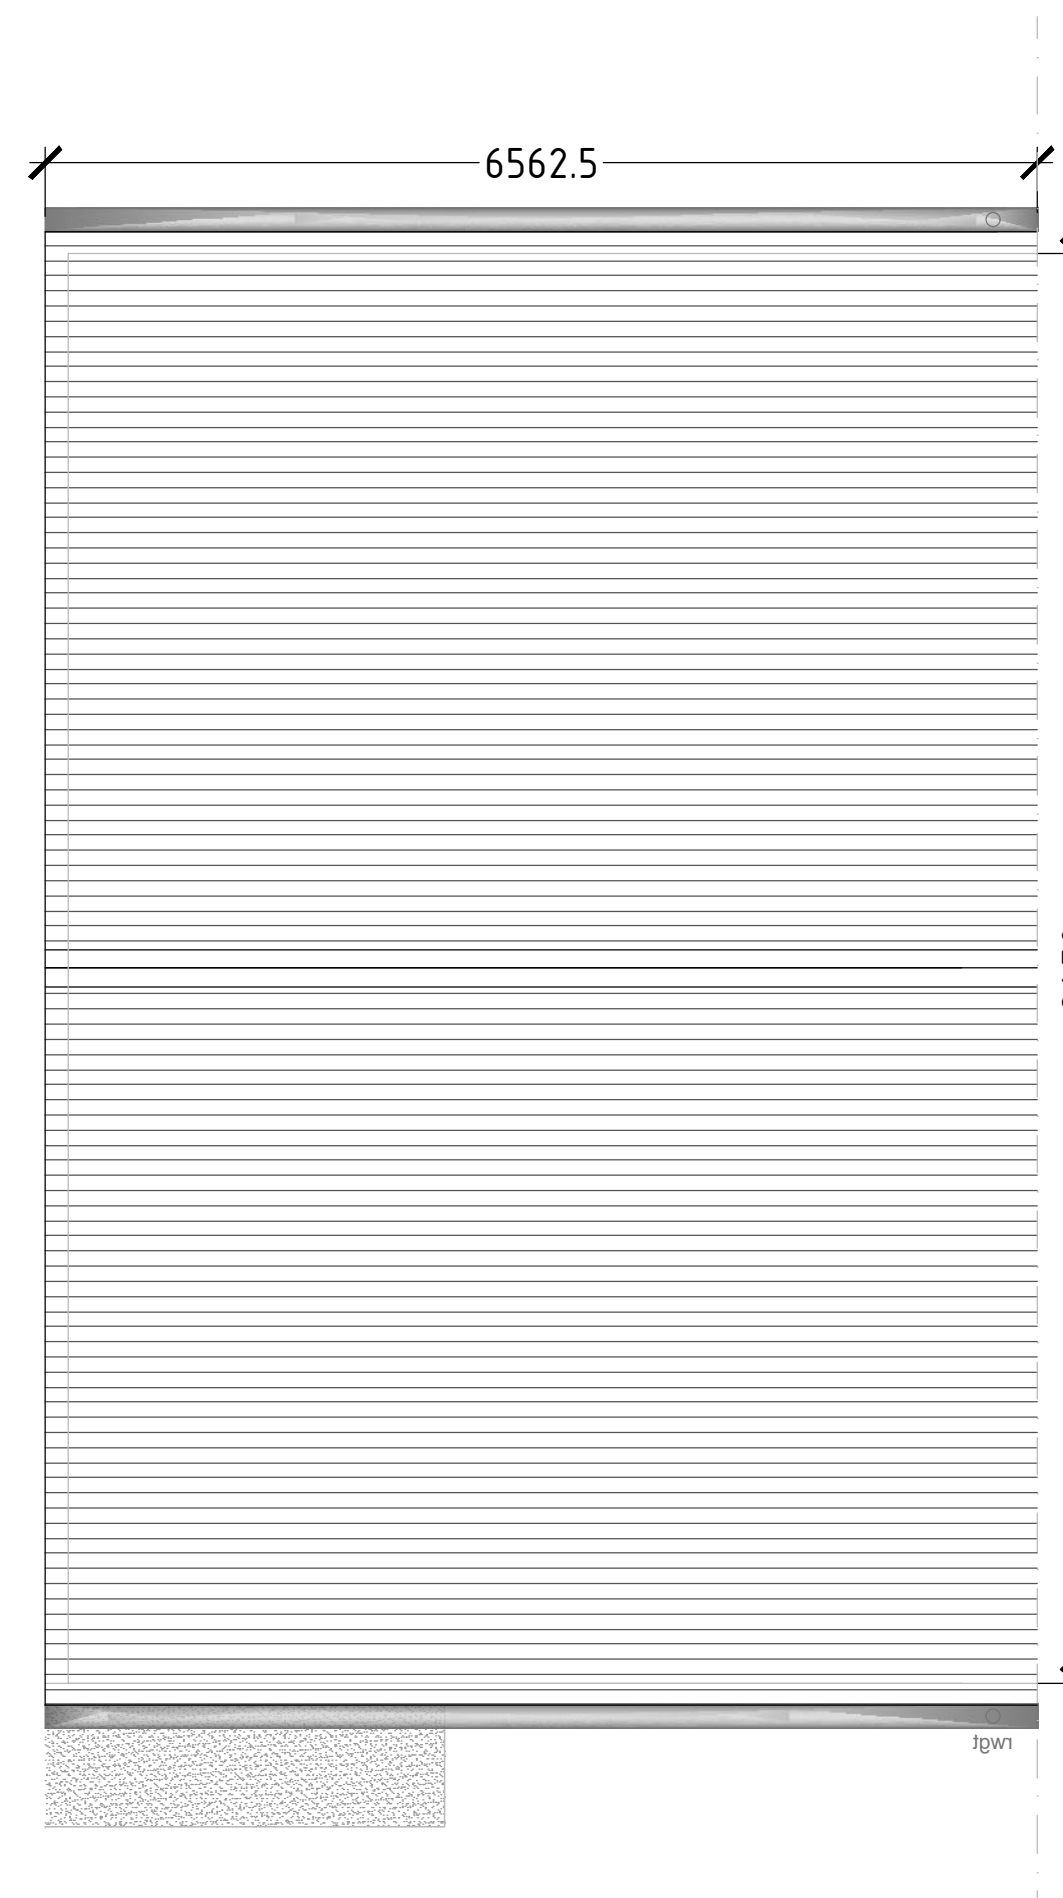
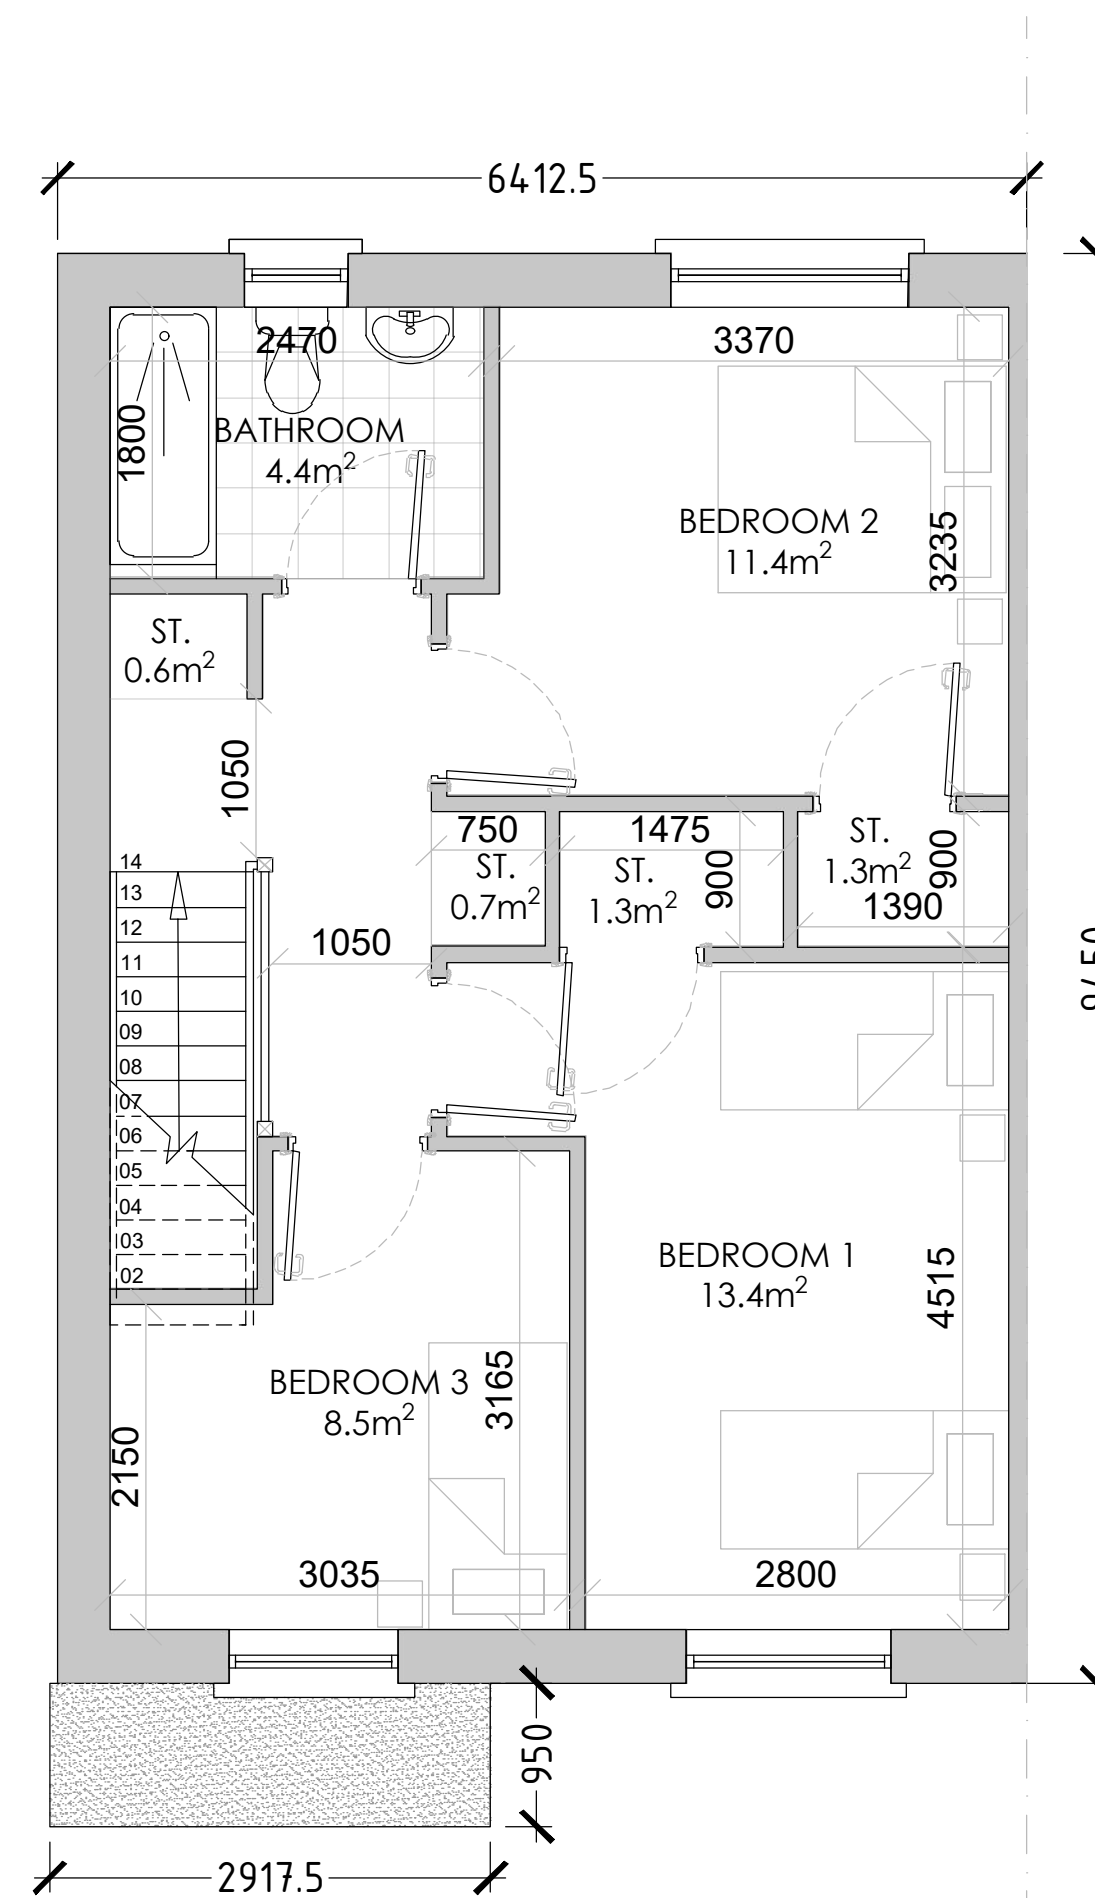


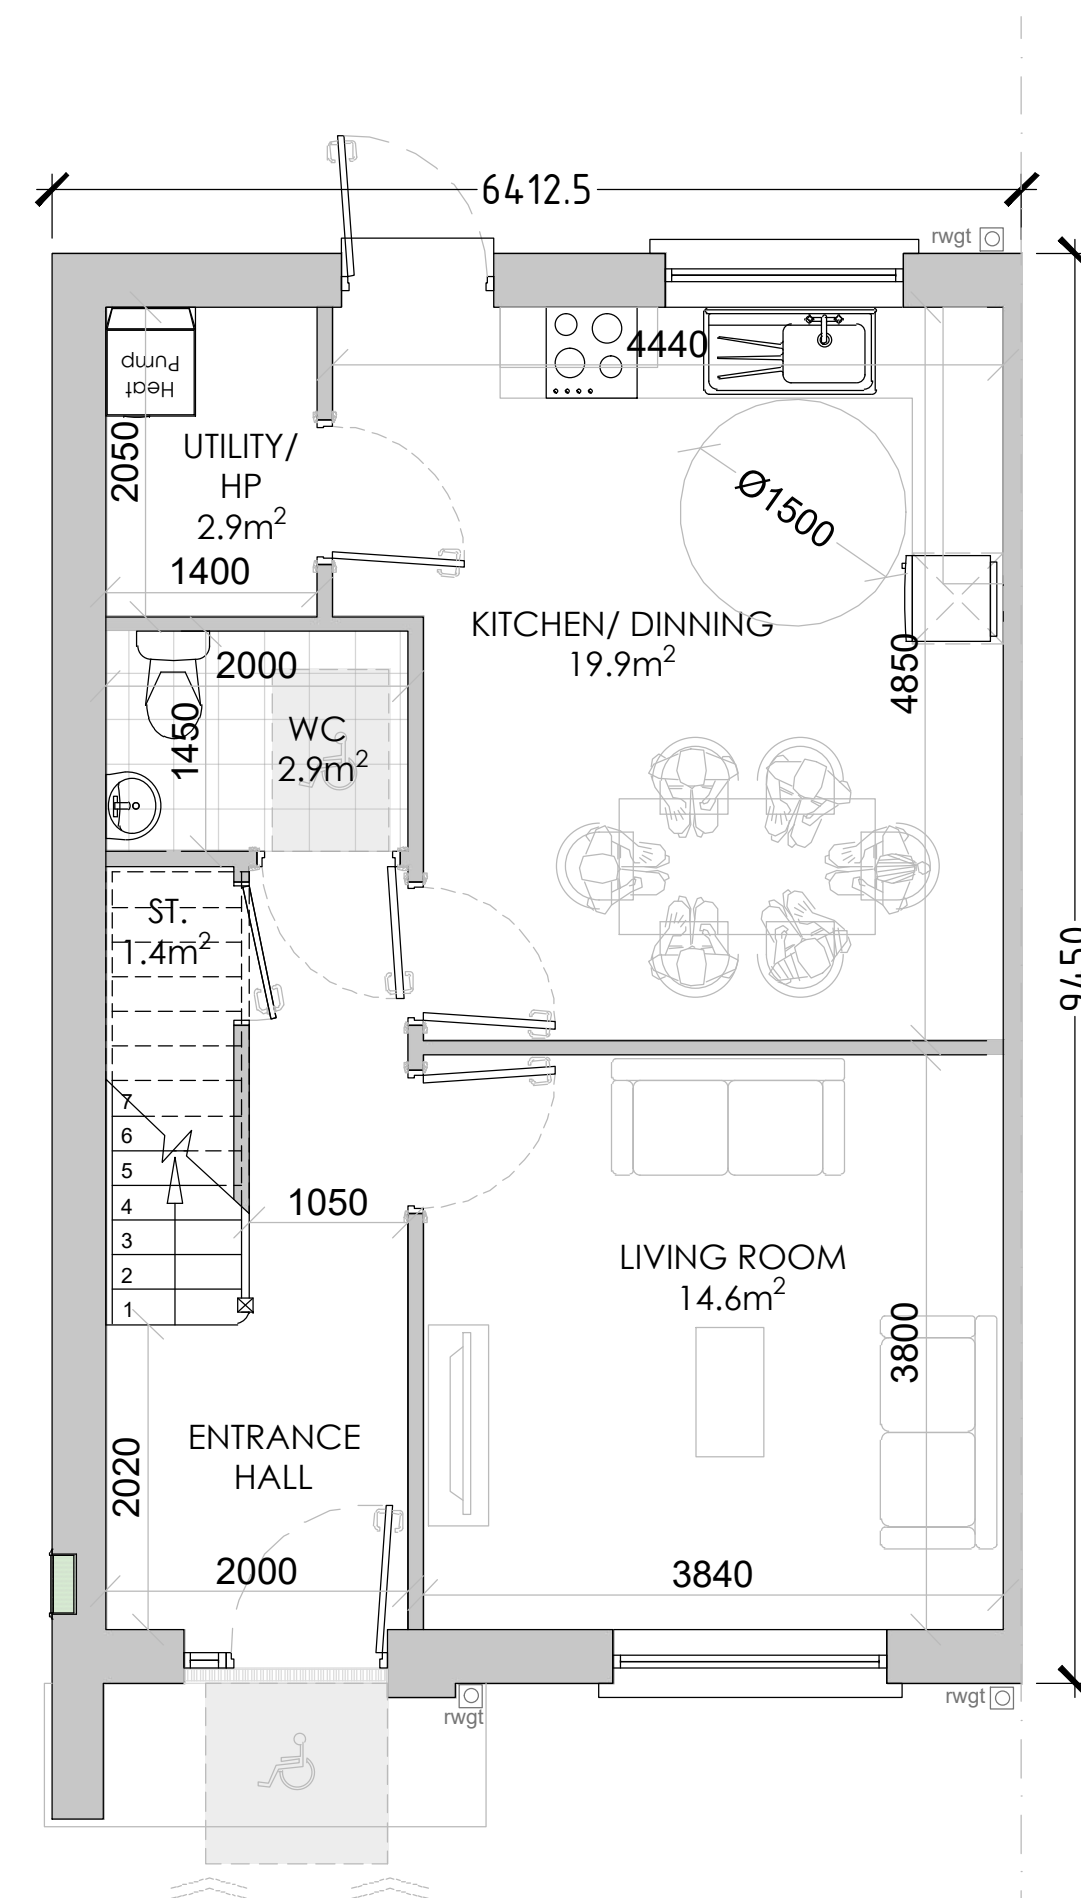

HOUSE TYPE B2
3 Bed, 5 Person

Area:	
Ground Floor	52.0m ²
FIRST Floor	52.0m ²
(Storage	5.3m ²)

TOTAL	104.0m ²
-------	---------------------

House No.: 63 & 70

Rev	Description	By	Ch.	Date
 VINCENT HANNON ARCHITECTS E: info@vha.ie www.vha.ie		Galway Suite 4 Cloch Mhille, Dublin Road, Galway, HRS 107E T: 091 483 934		Dublin 81 Armiens Street Dublin 1, D01 N2F5 T: 01 876 4600
© THIS DRAWING IS PROTECTED BY COPYRIGHT AND IS TO BE READ IN COLLOCATION WITH ALL RELEVANT SPECIFICATIONS AND DRAWINGS. USE ONLY FIGURED DIMENSIONS. DO NOT SCALE OFF THIS DRAWING. IT IS THE CONTRACTOR'S RESPONSIBILITY TO ENSURE COMPLIANCE WITH ALL ASPECTS OF THE CURRENT BUILDING REGULATIONS. IT IS THE CONTRACTOR'S RESPONSIBILITY TO ENSURE COMPLIANCE WITH ALL CONDITIONS IMPOSED BY THE LOCAL PLANNING AUTHORITY IF IN DOUBT ASK.		Client: Galway County Council Project: Proposed Housing Development at Cosmona Phase 2, Loughrea, Co.Galway Drawing: HOUSE TYPE B1 Description: Floor Plans, Section & Elevations Scale: 1:50 @ A1 Purpose Code: P3 Drawing No: 260021-DR-VHA-AR-1004 Rev: Date: June 2026 Author: SS, U Approved by: RE		



Comhairle Chontae na Gaillimhe
Galway County Council

NOTE:

- ALL SERVICES, LEVELS AND STRUCTURE TO ENGINEERS DETAILS/SPECIFICATION.
- NOT FOR CONSTRUCTION PURPOSES.

Refer to Site Plan for exact location