
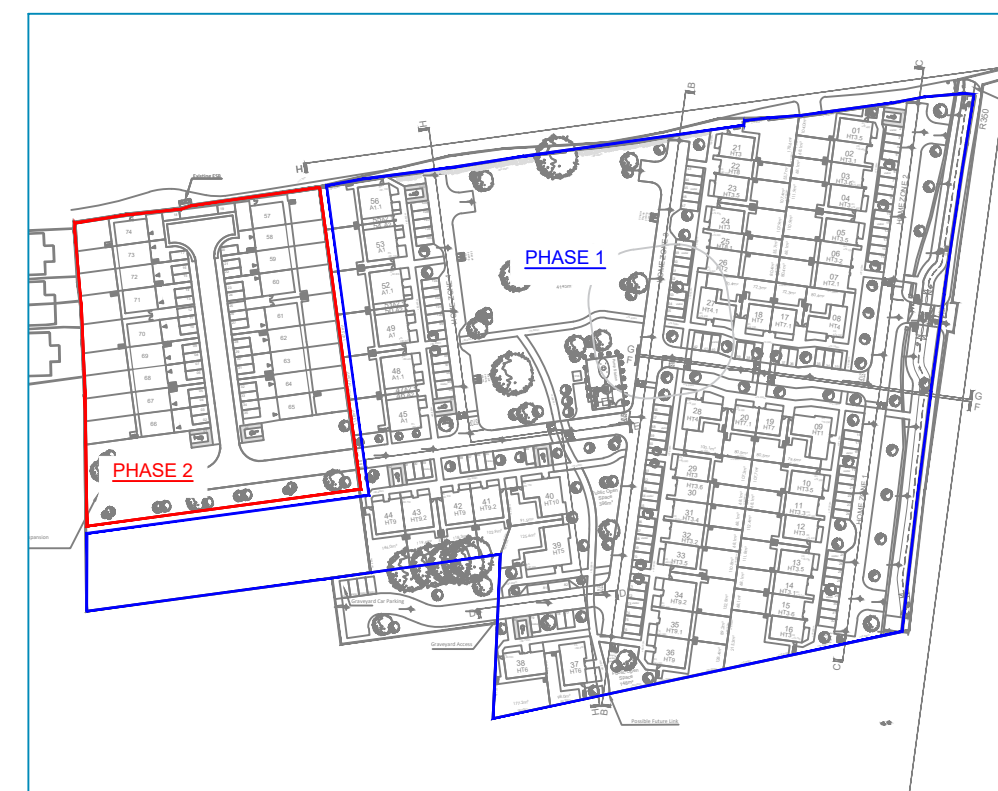


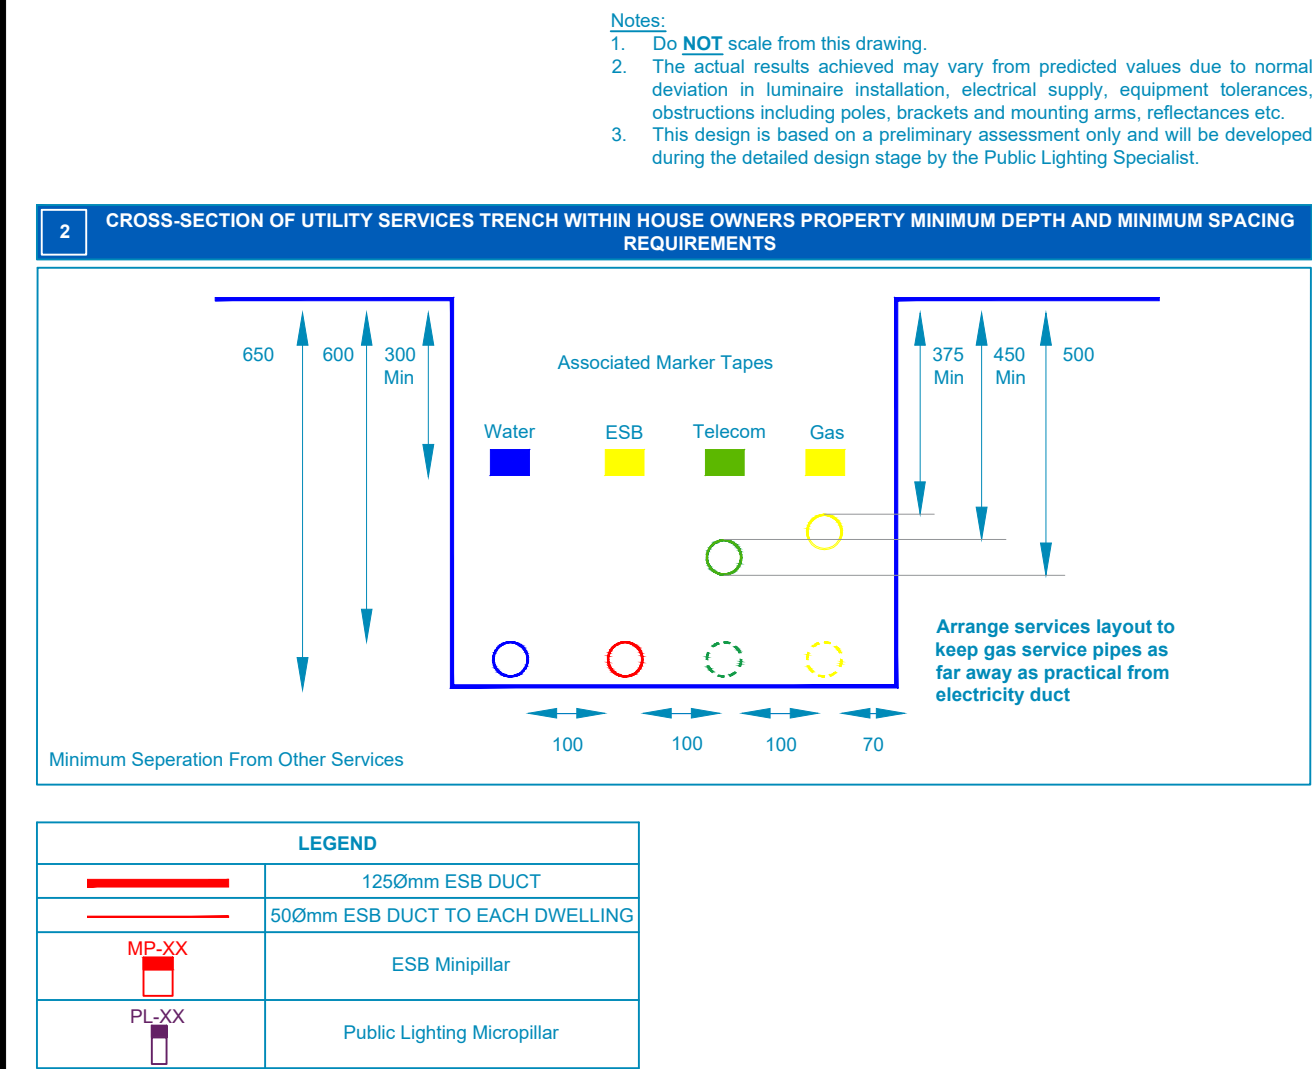


KEY PLAN

1 ESB LAYOUT
SCALE: 1:250 @ A0

S3 - INFORMATION

© CRS
This drawing and any design herein is the copyright of the
Consultants and must not be reproduced without their written consent.
All drawings remain the property of the Consultants.
Figured dimension only to be taken from this drawing.
All dimensions to be checked on site.
Consultants to be informed immediately of any
discrepancies before work proceeds.

REV NO.	DATE	REVISION NOTE	DWN BY	CHK BY
P01	05/06/2026	S3 - REVIEW AND COMMENT	JW	HA

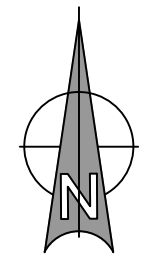

CLIENT:	Galway County Council
PROJECT:	Cosmona, Loughrea, Co. Galway - Phase 2
TITLE:	ELECTRICAL SITE LAYOUT ESB LAYOUT
DRAWN:	JW
CHECKED:	DC
APPROVED:	DC
DATE:	05/06/2026
SCALE:	1:250
JOB NO:	260550
DRAWING NO:	260550-ORS-XX-XX-DR-E-6101
REV:	P01

