




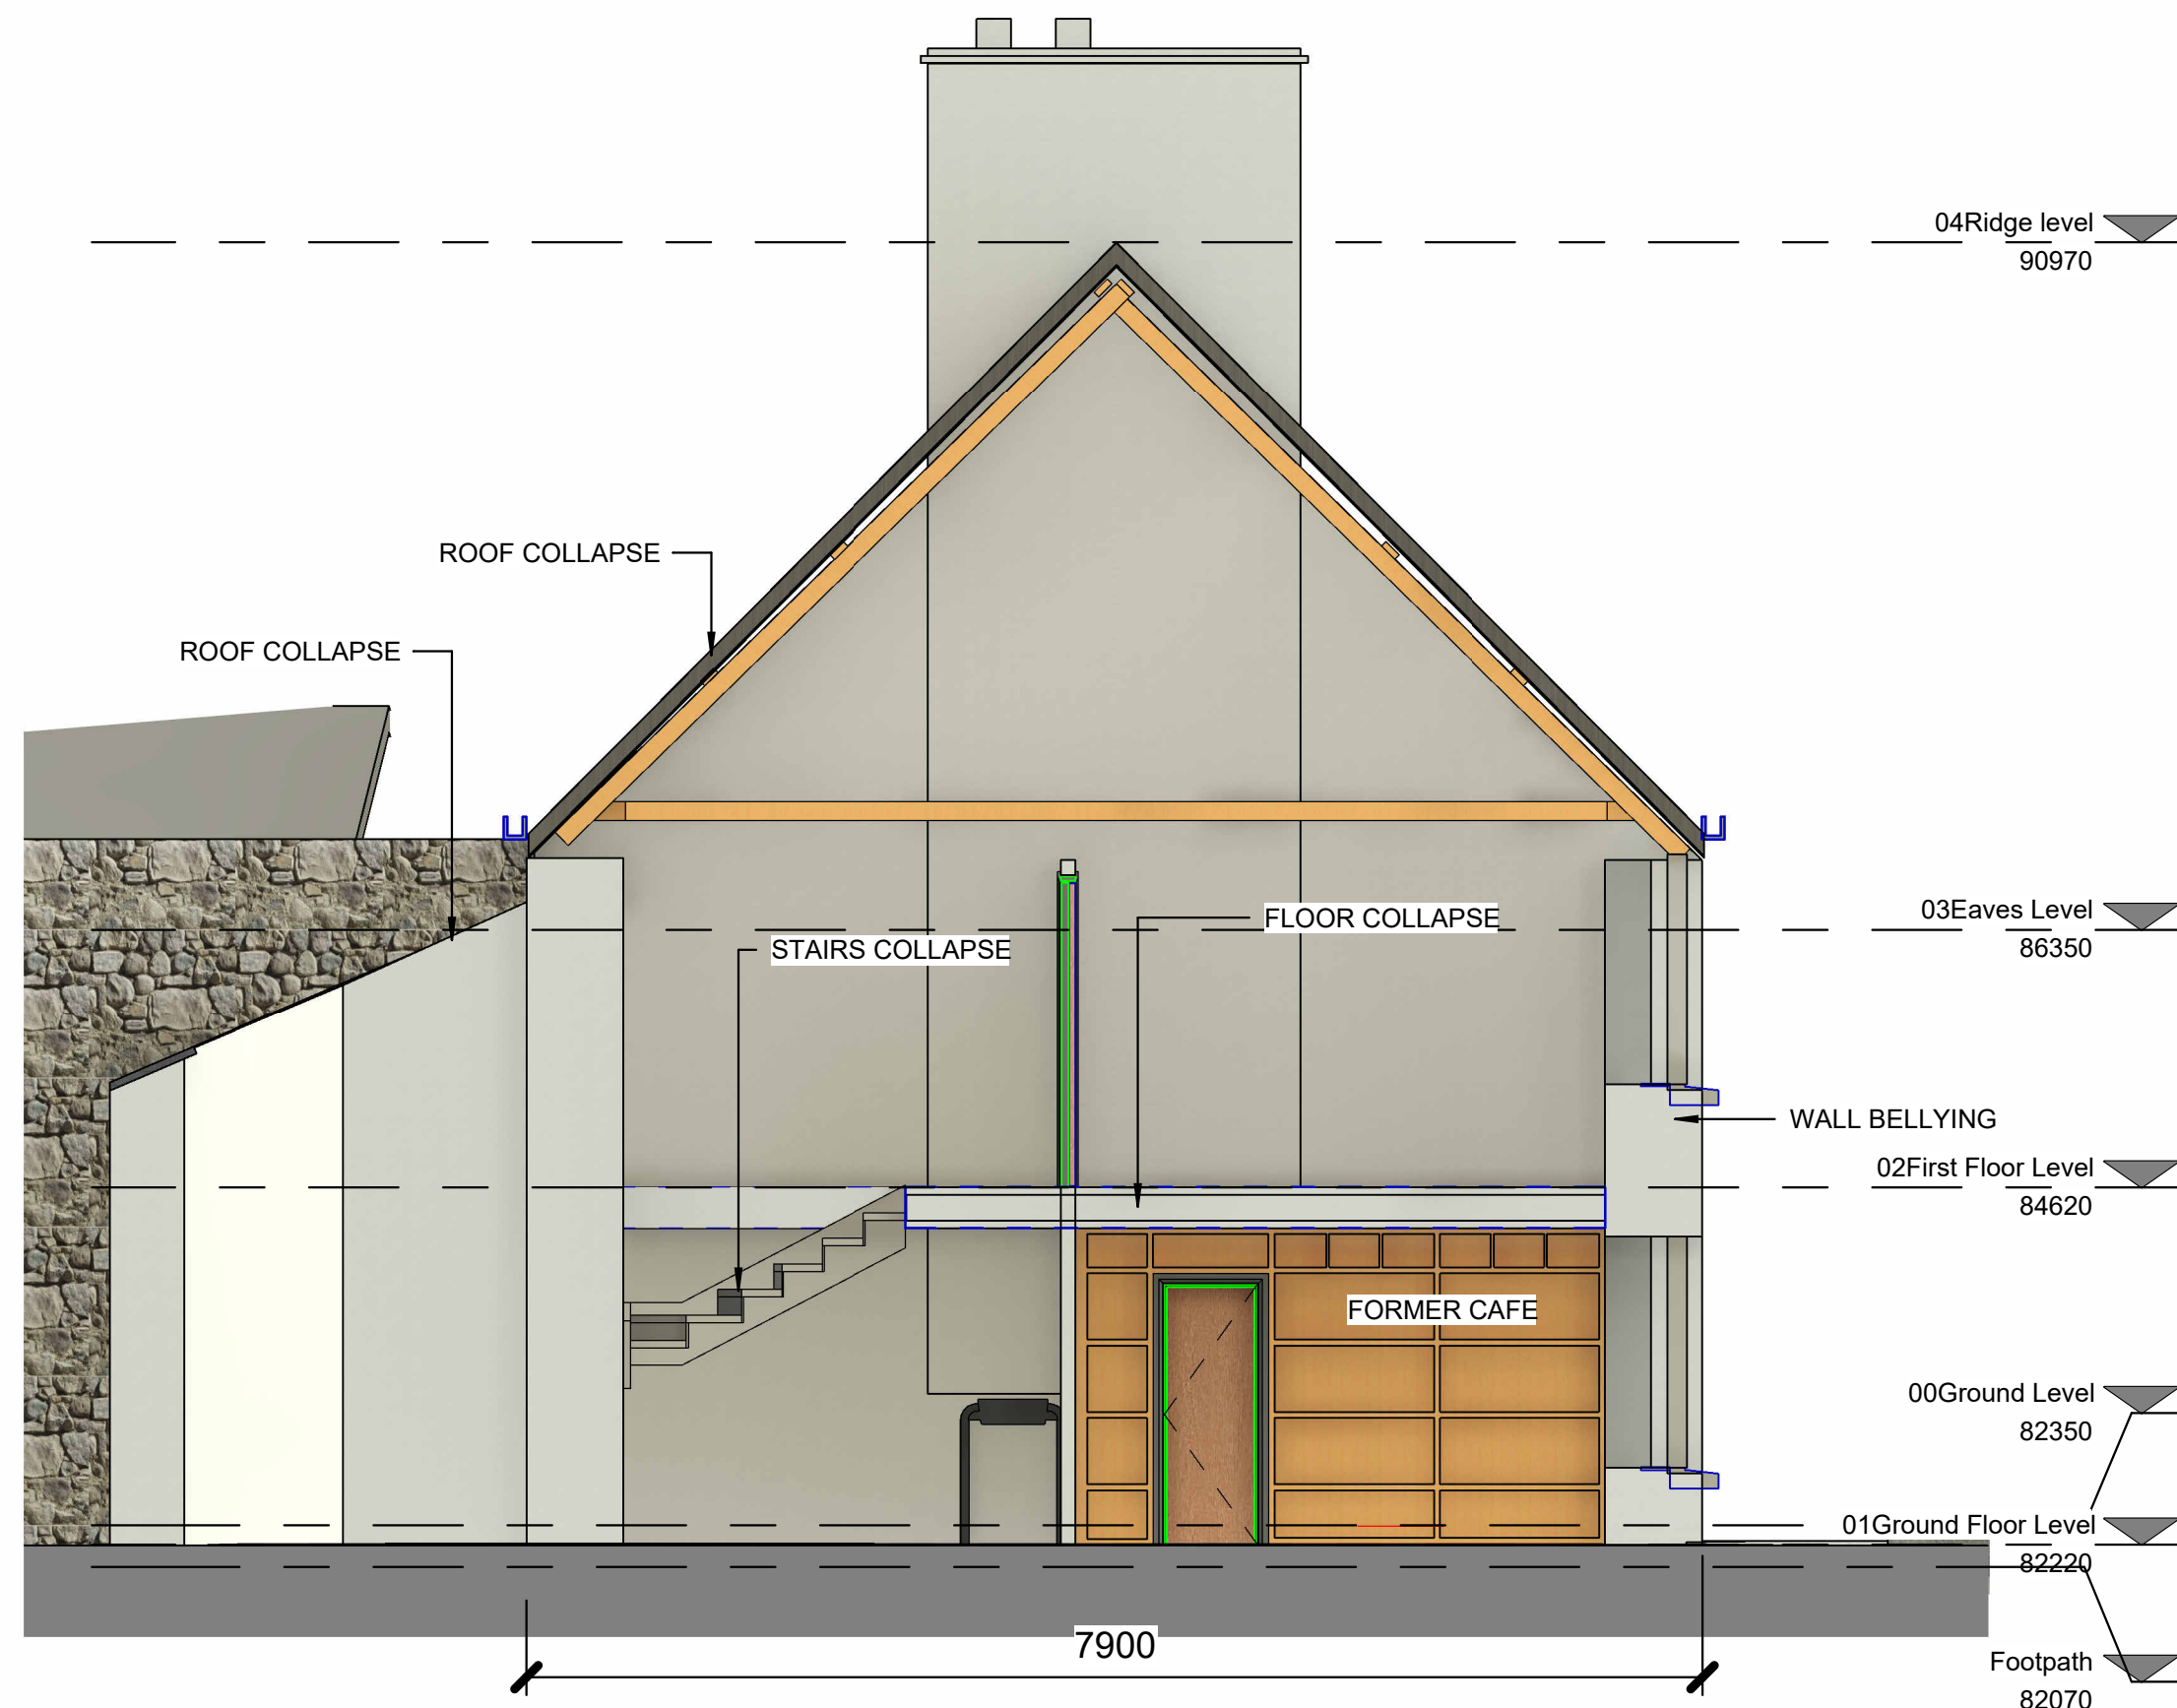


① Section A
1 : 50

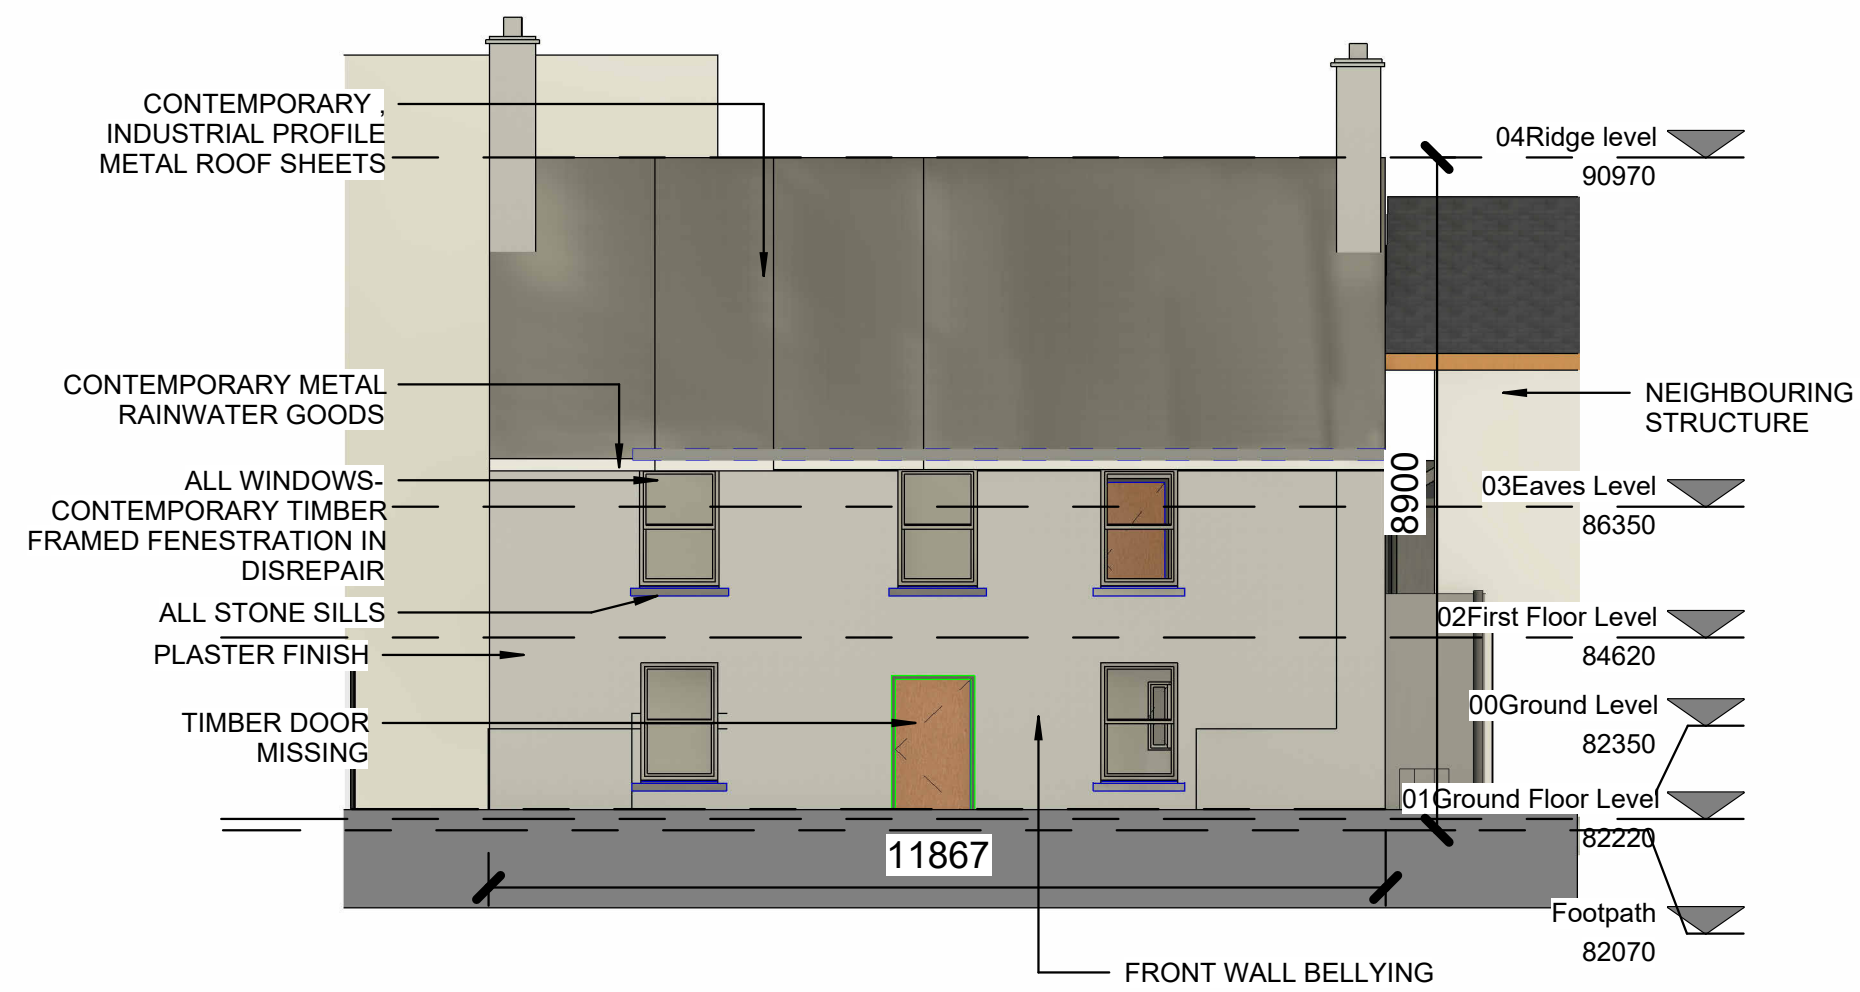


② East Elevation - Existing (Street Elevation)
1 : 100

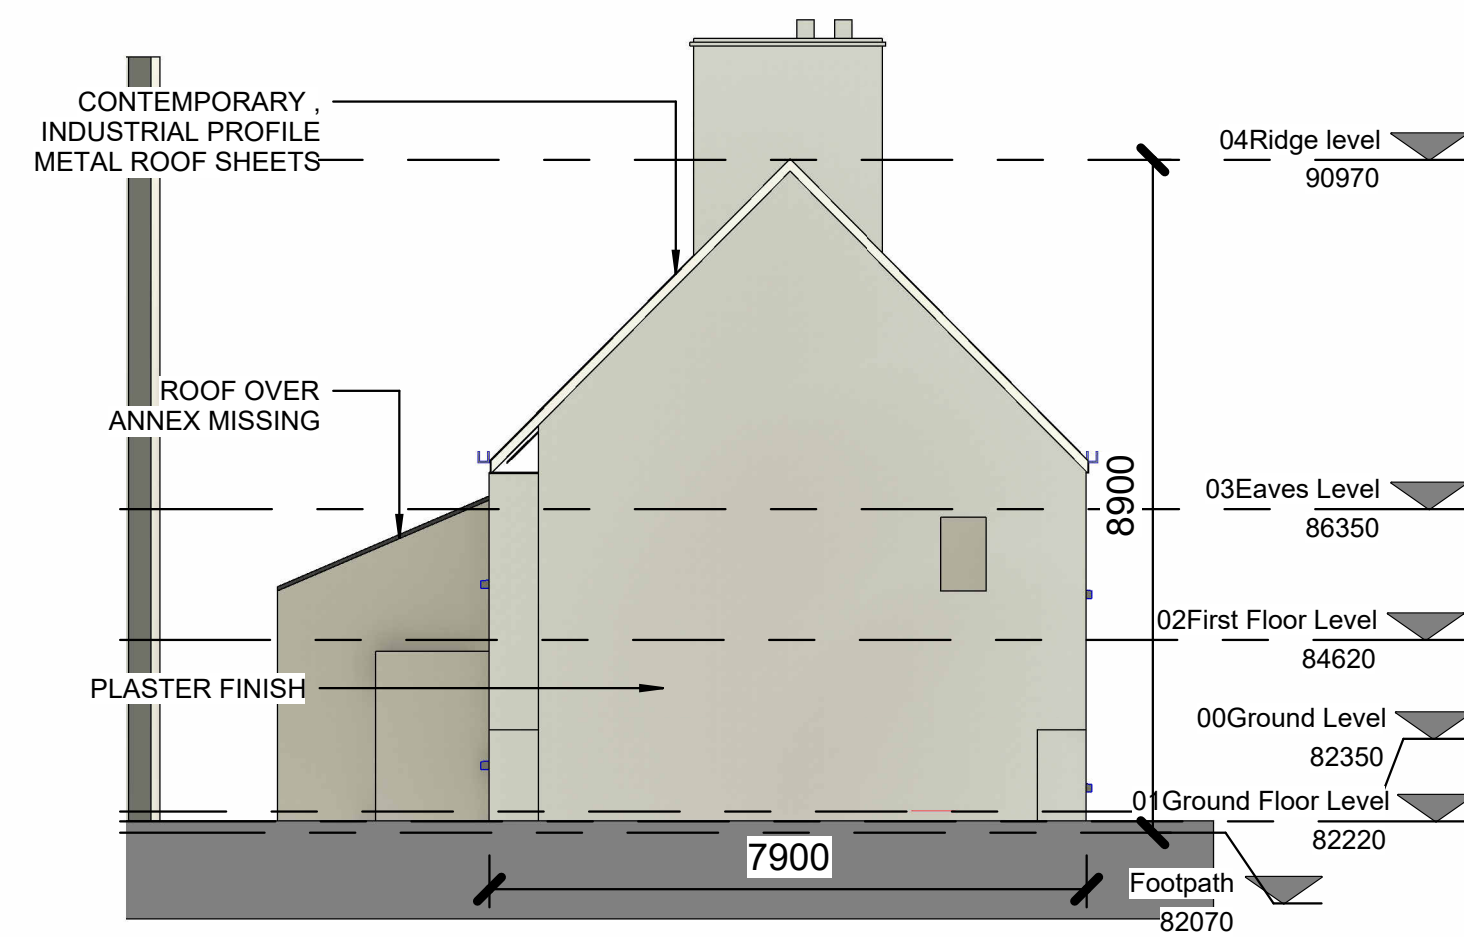

③ North Elevation (Gable Elevation to Townhall) - Existing
1 : 100

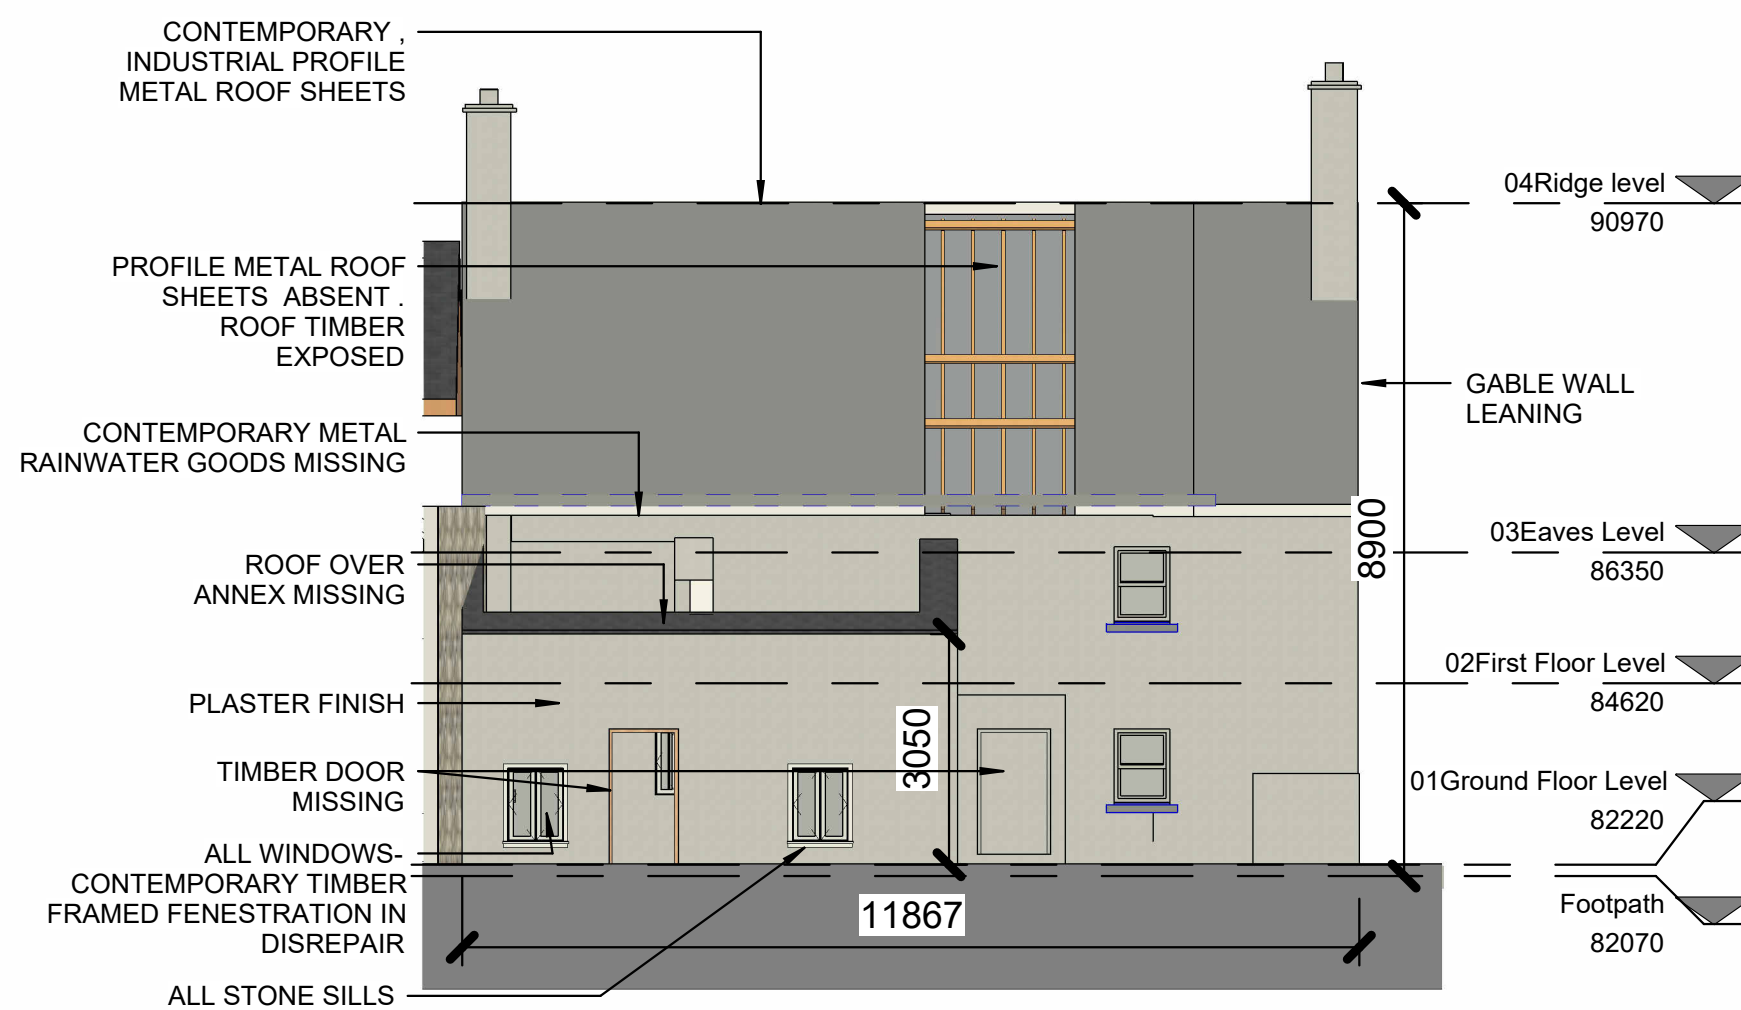

⑤ West Elevation-Existing Courtyard Elevation
1 : 100

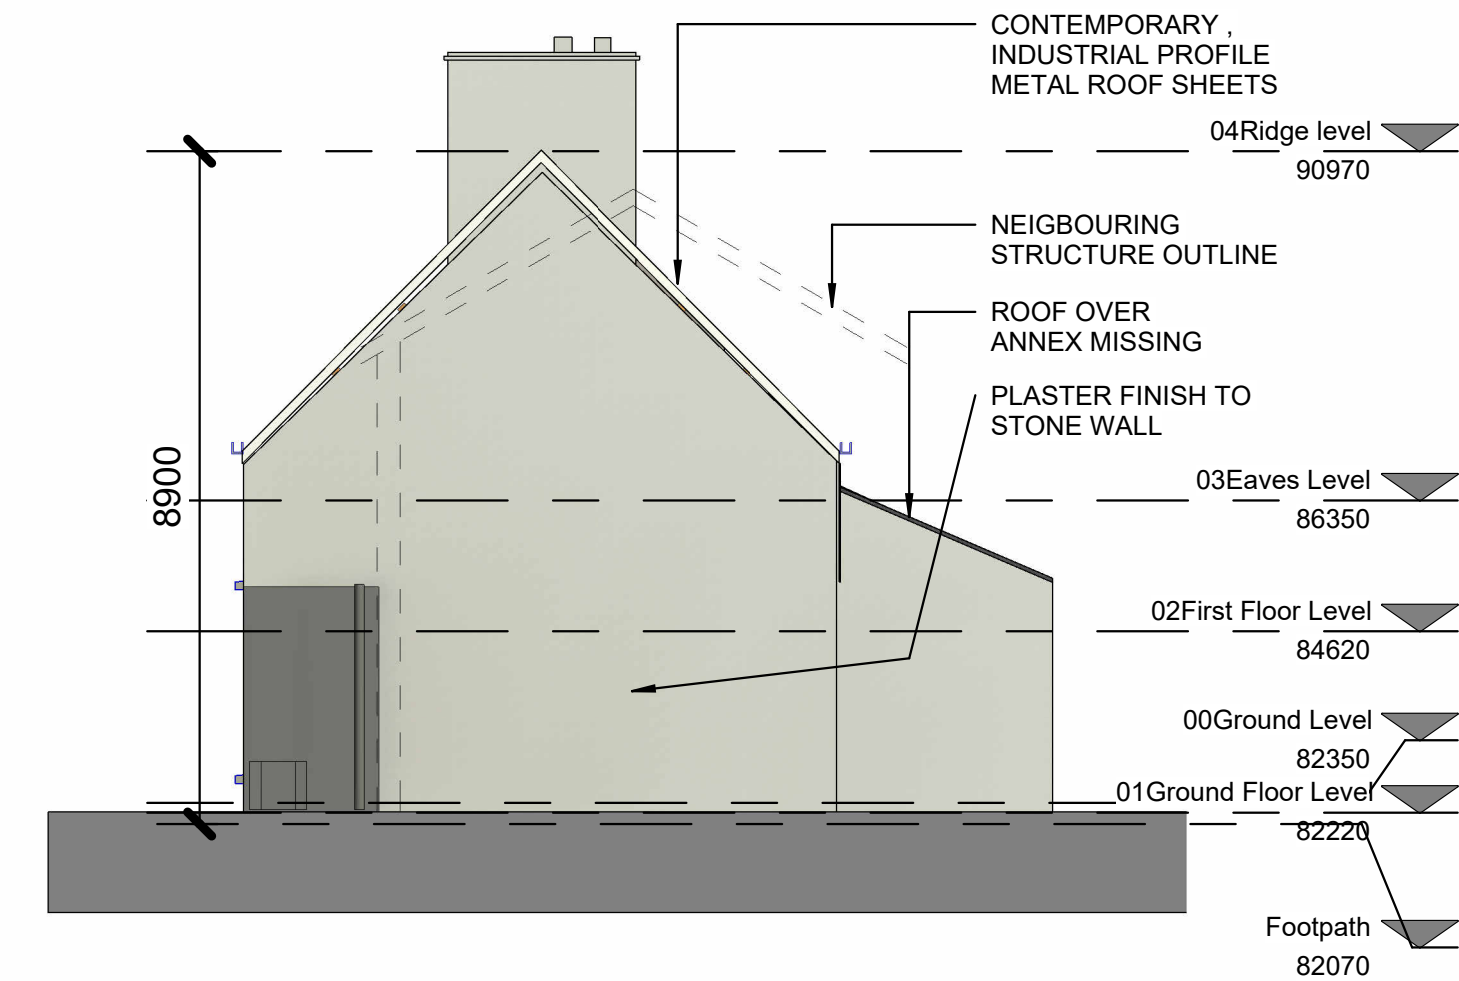

④ South Elevation - Existing
1 : 100

Revision No.	Date:	Description:

Regeneration Office,
Dept. of Economic Development and Planning,
Galway County Council,
Aras an Chontae,
Prospect Hill,
Galway

Phone: +353 (0)91-509000

Foireann Athnuachana
Regeneration Team



Project Title: Church Street Loughrea Development	Date: 27.10.2026	Revision:
Drawing Title: Existing Section and Elevations	Drawn By: MM	Checked By: BM
Drawing no. LOUGHREACHST-PHXX-L00-DR-GCC-AR-1005	Scale: As indicated	@A1



Comhairle Chontae na Gaillimhe
Galway County Council