
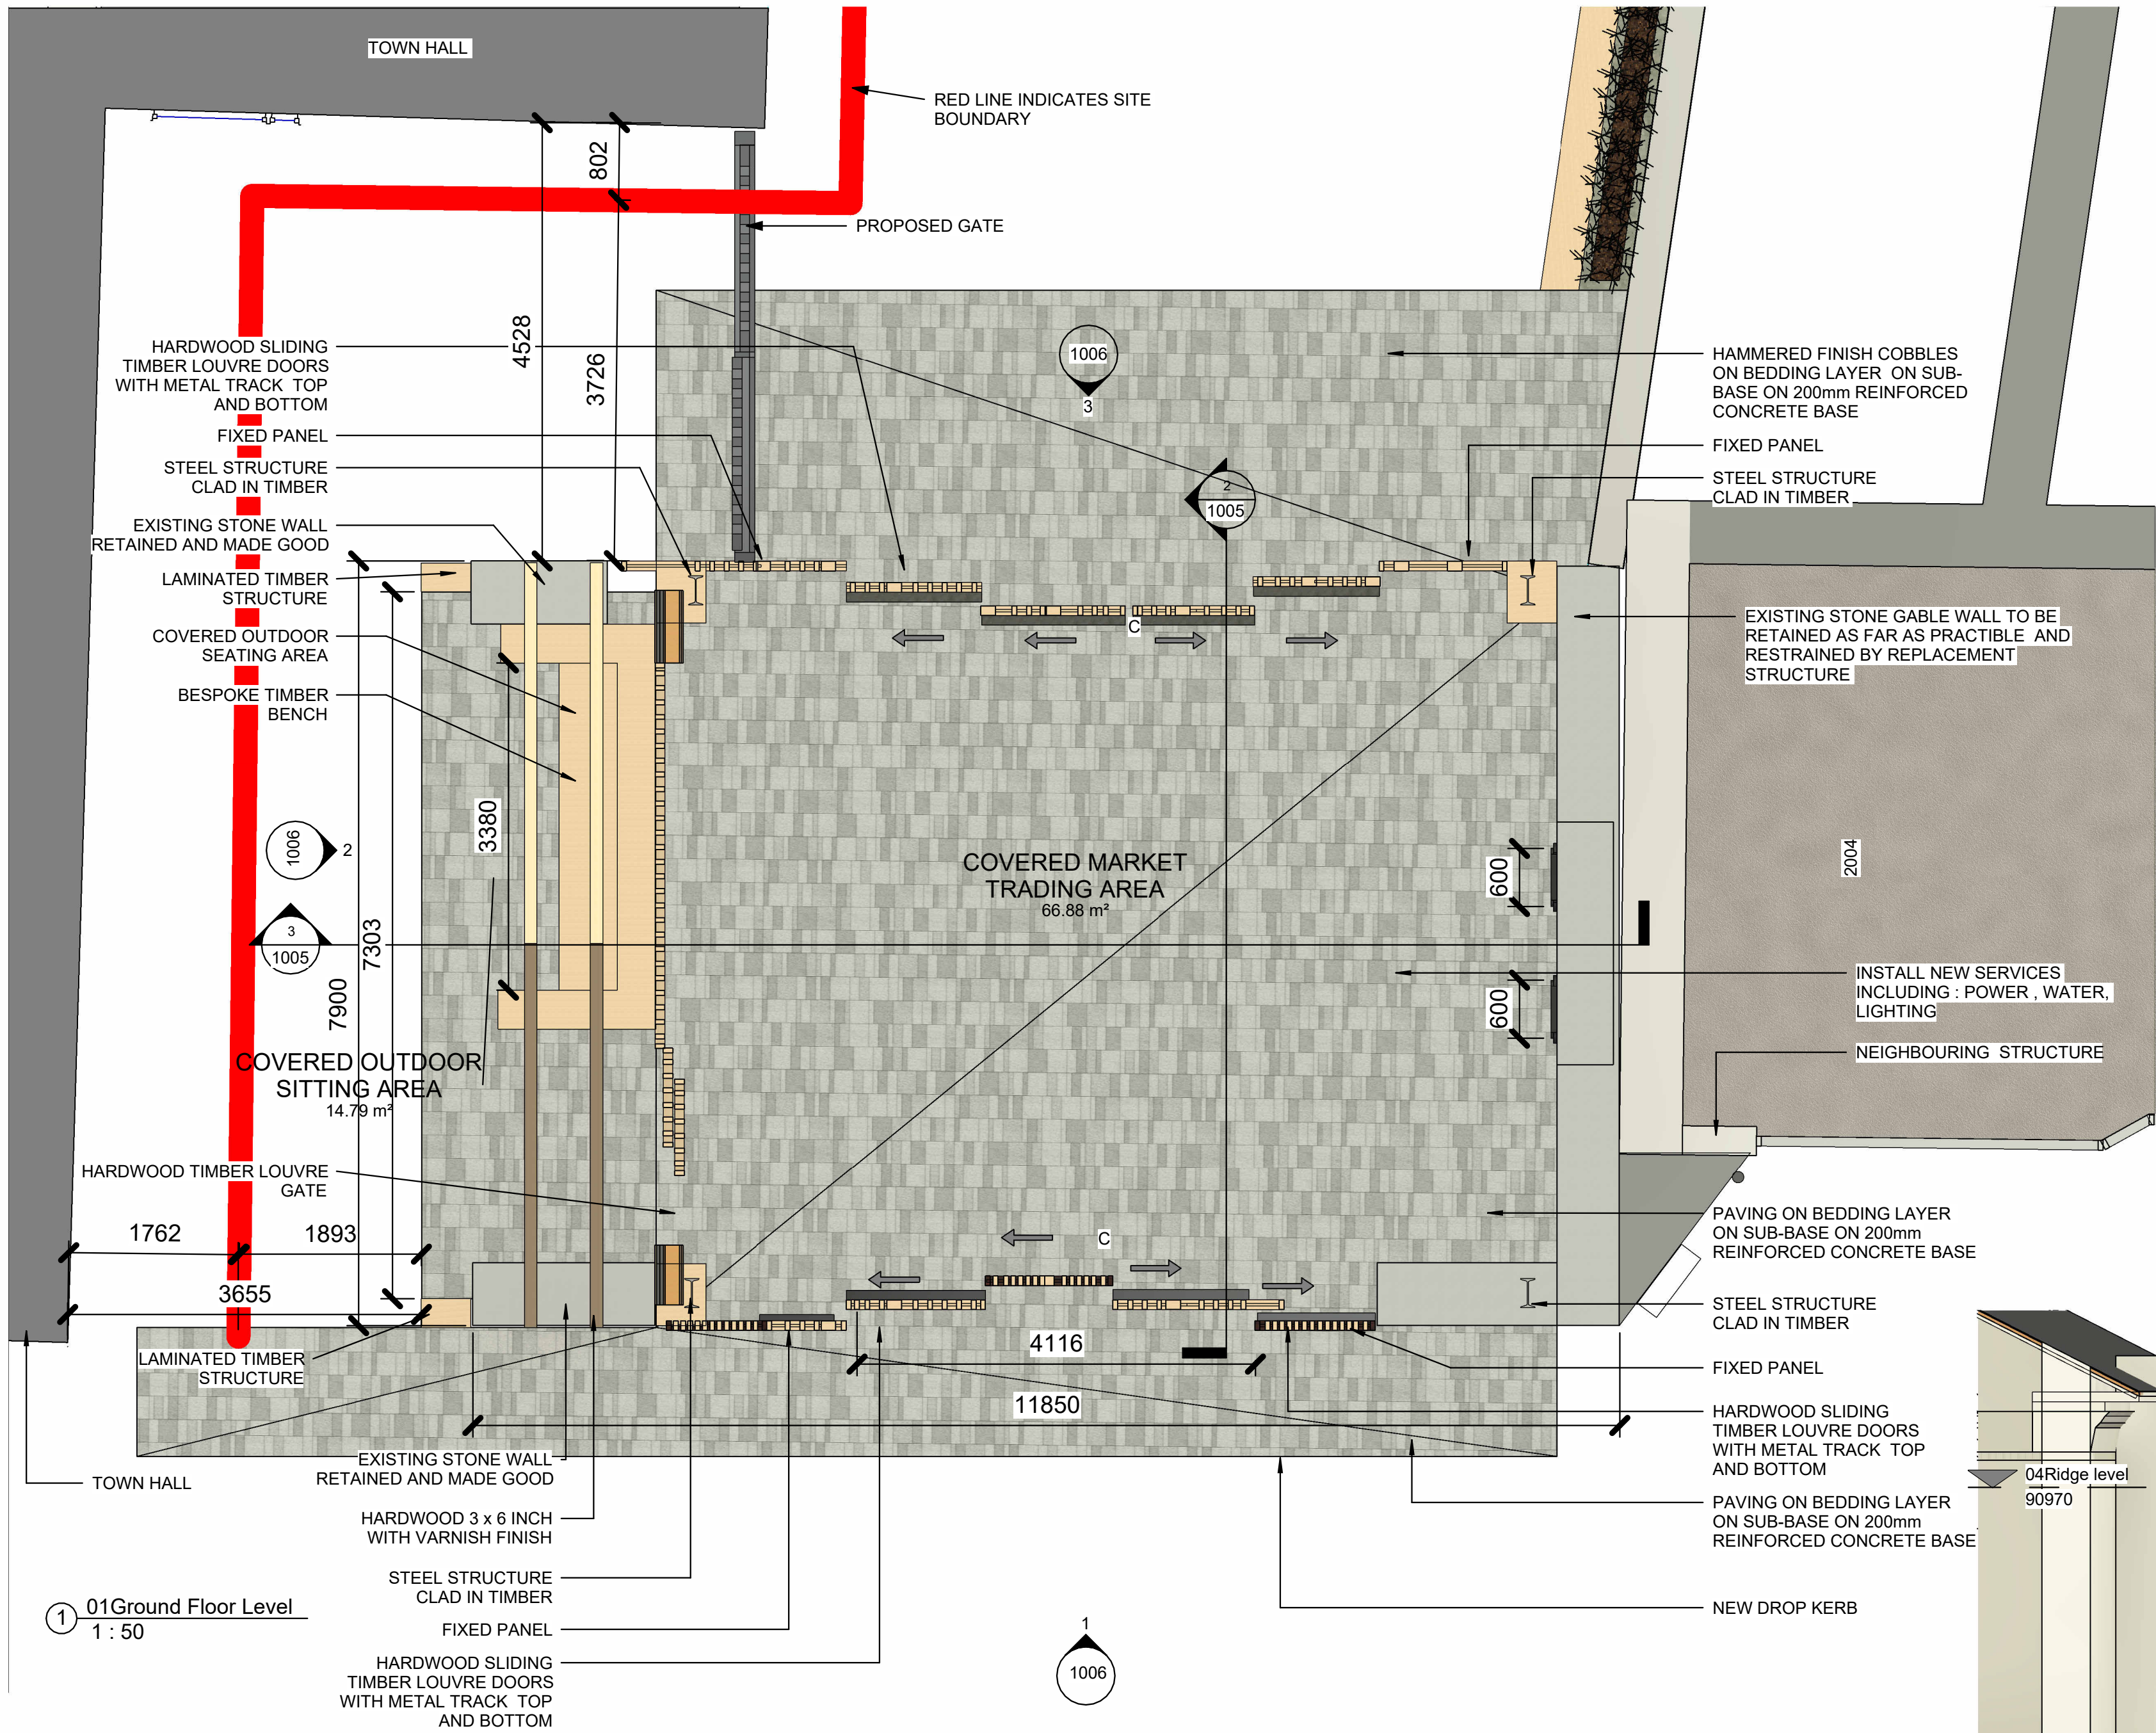
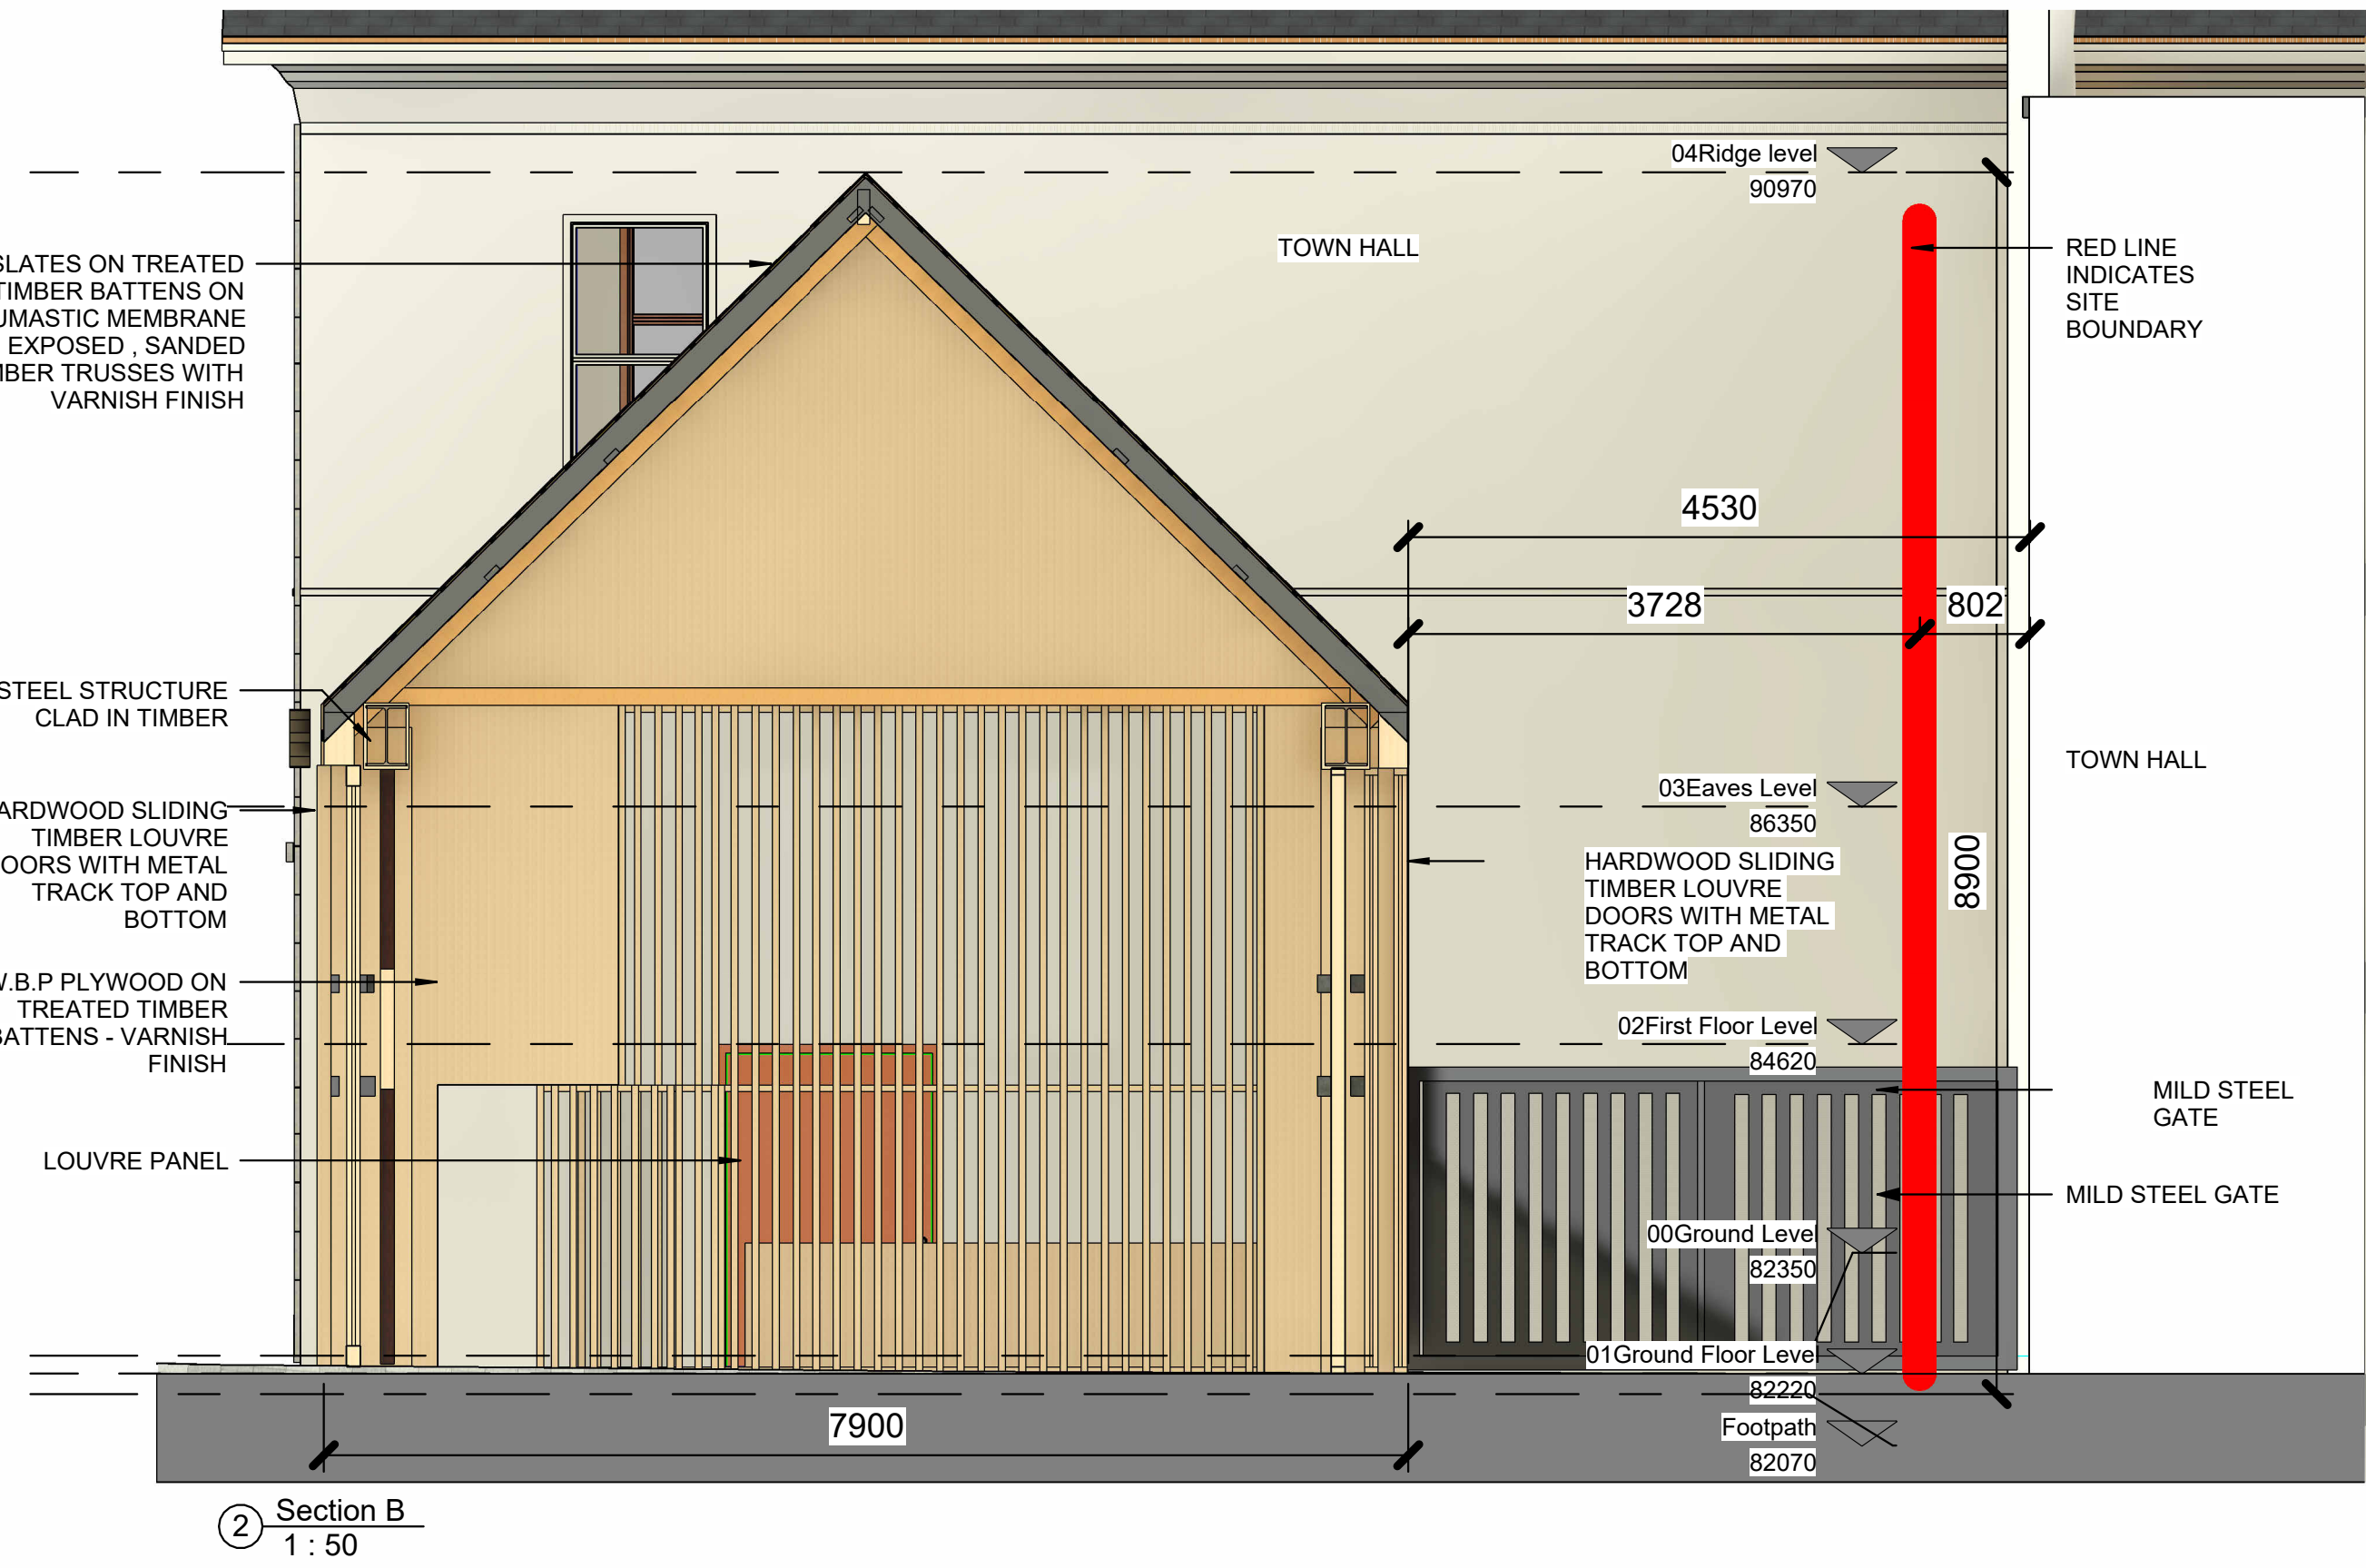


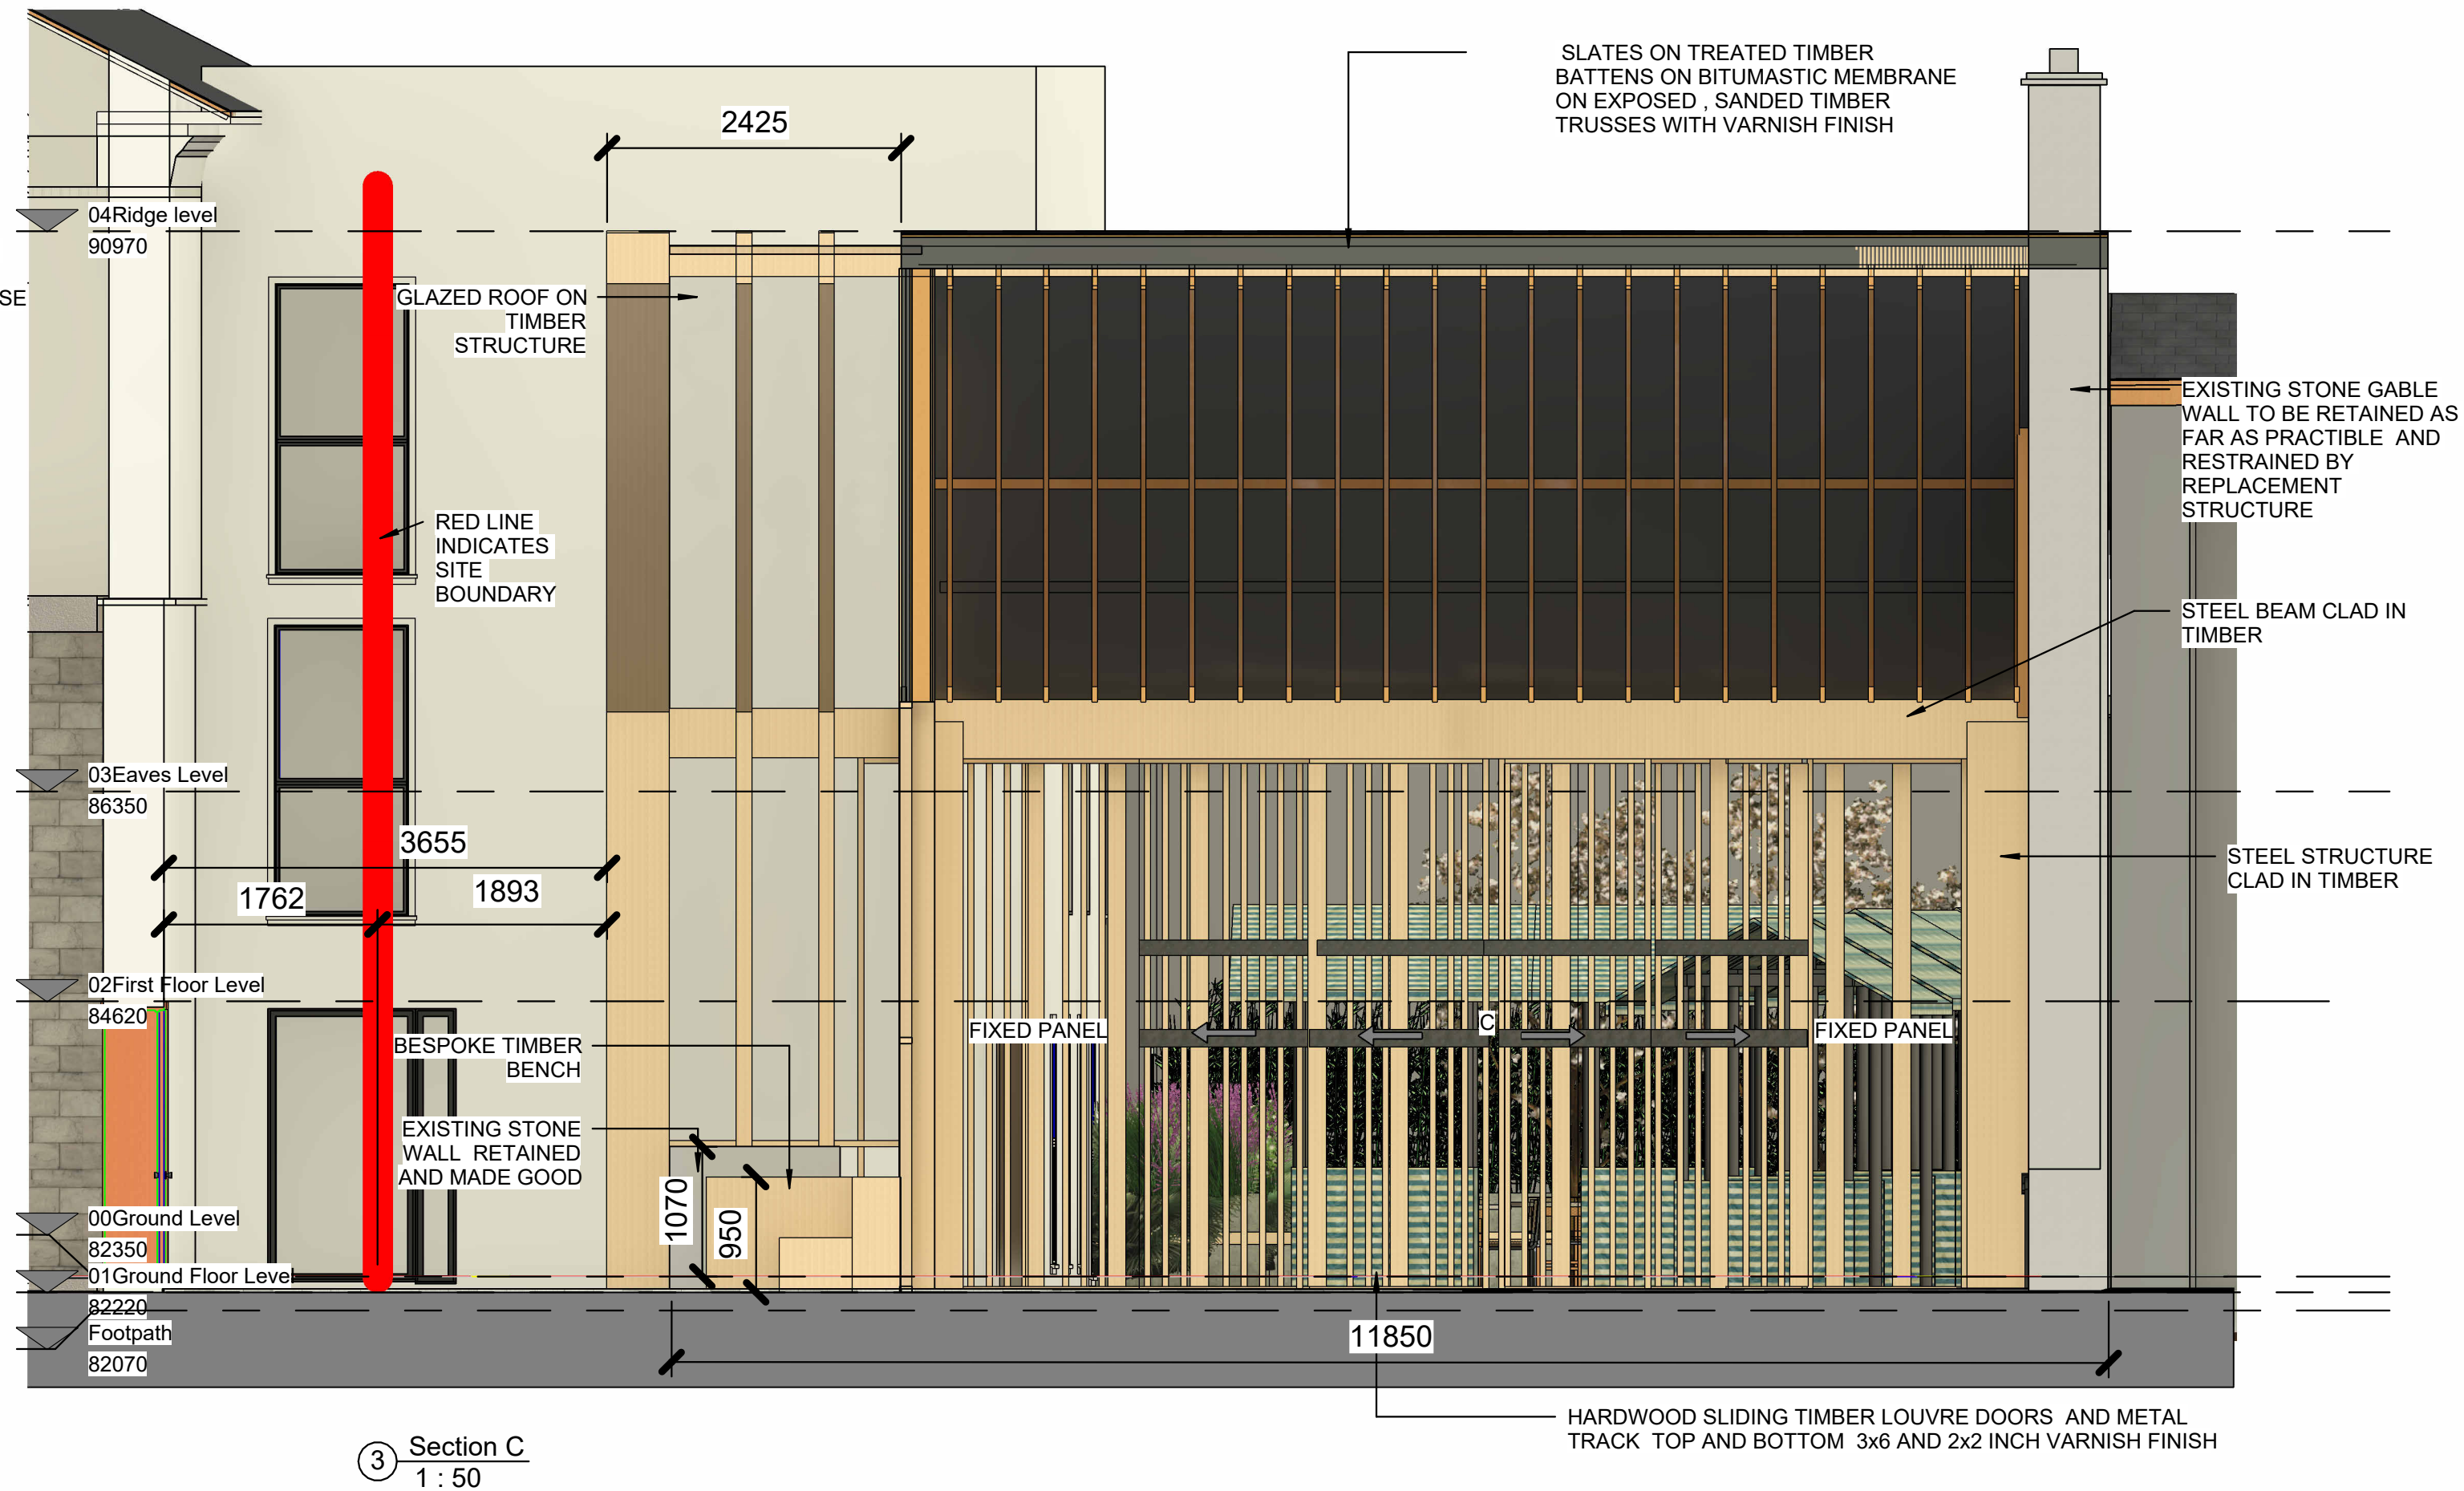

Revision No.	Date:	Description:

Regeneration Office,
Dept. of Economic Development and Planning,
Galway County Council,
Aras an Chontae,
Prospect Hill,
Galway

Phone: +353 (0)91-509000

Foireann Athnuachana
Regeneration Team

RIAI

Project Title:
Church Street Loughrea Development

Drawing Title:
Floor Plan, Section - Proposed

Drawing no.
LOUGHREACHST-PHXX-L00-DR-GCC-AR-1006

Date:
27.10.2026

Revision:

Drawn By: MM

Checked By: BM

Scale:
1:50

@A1

