




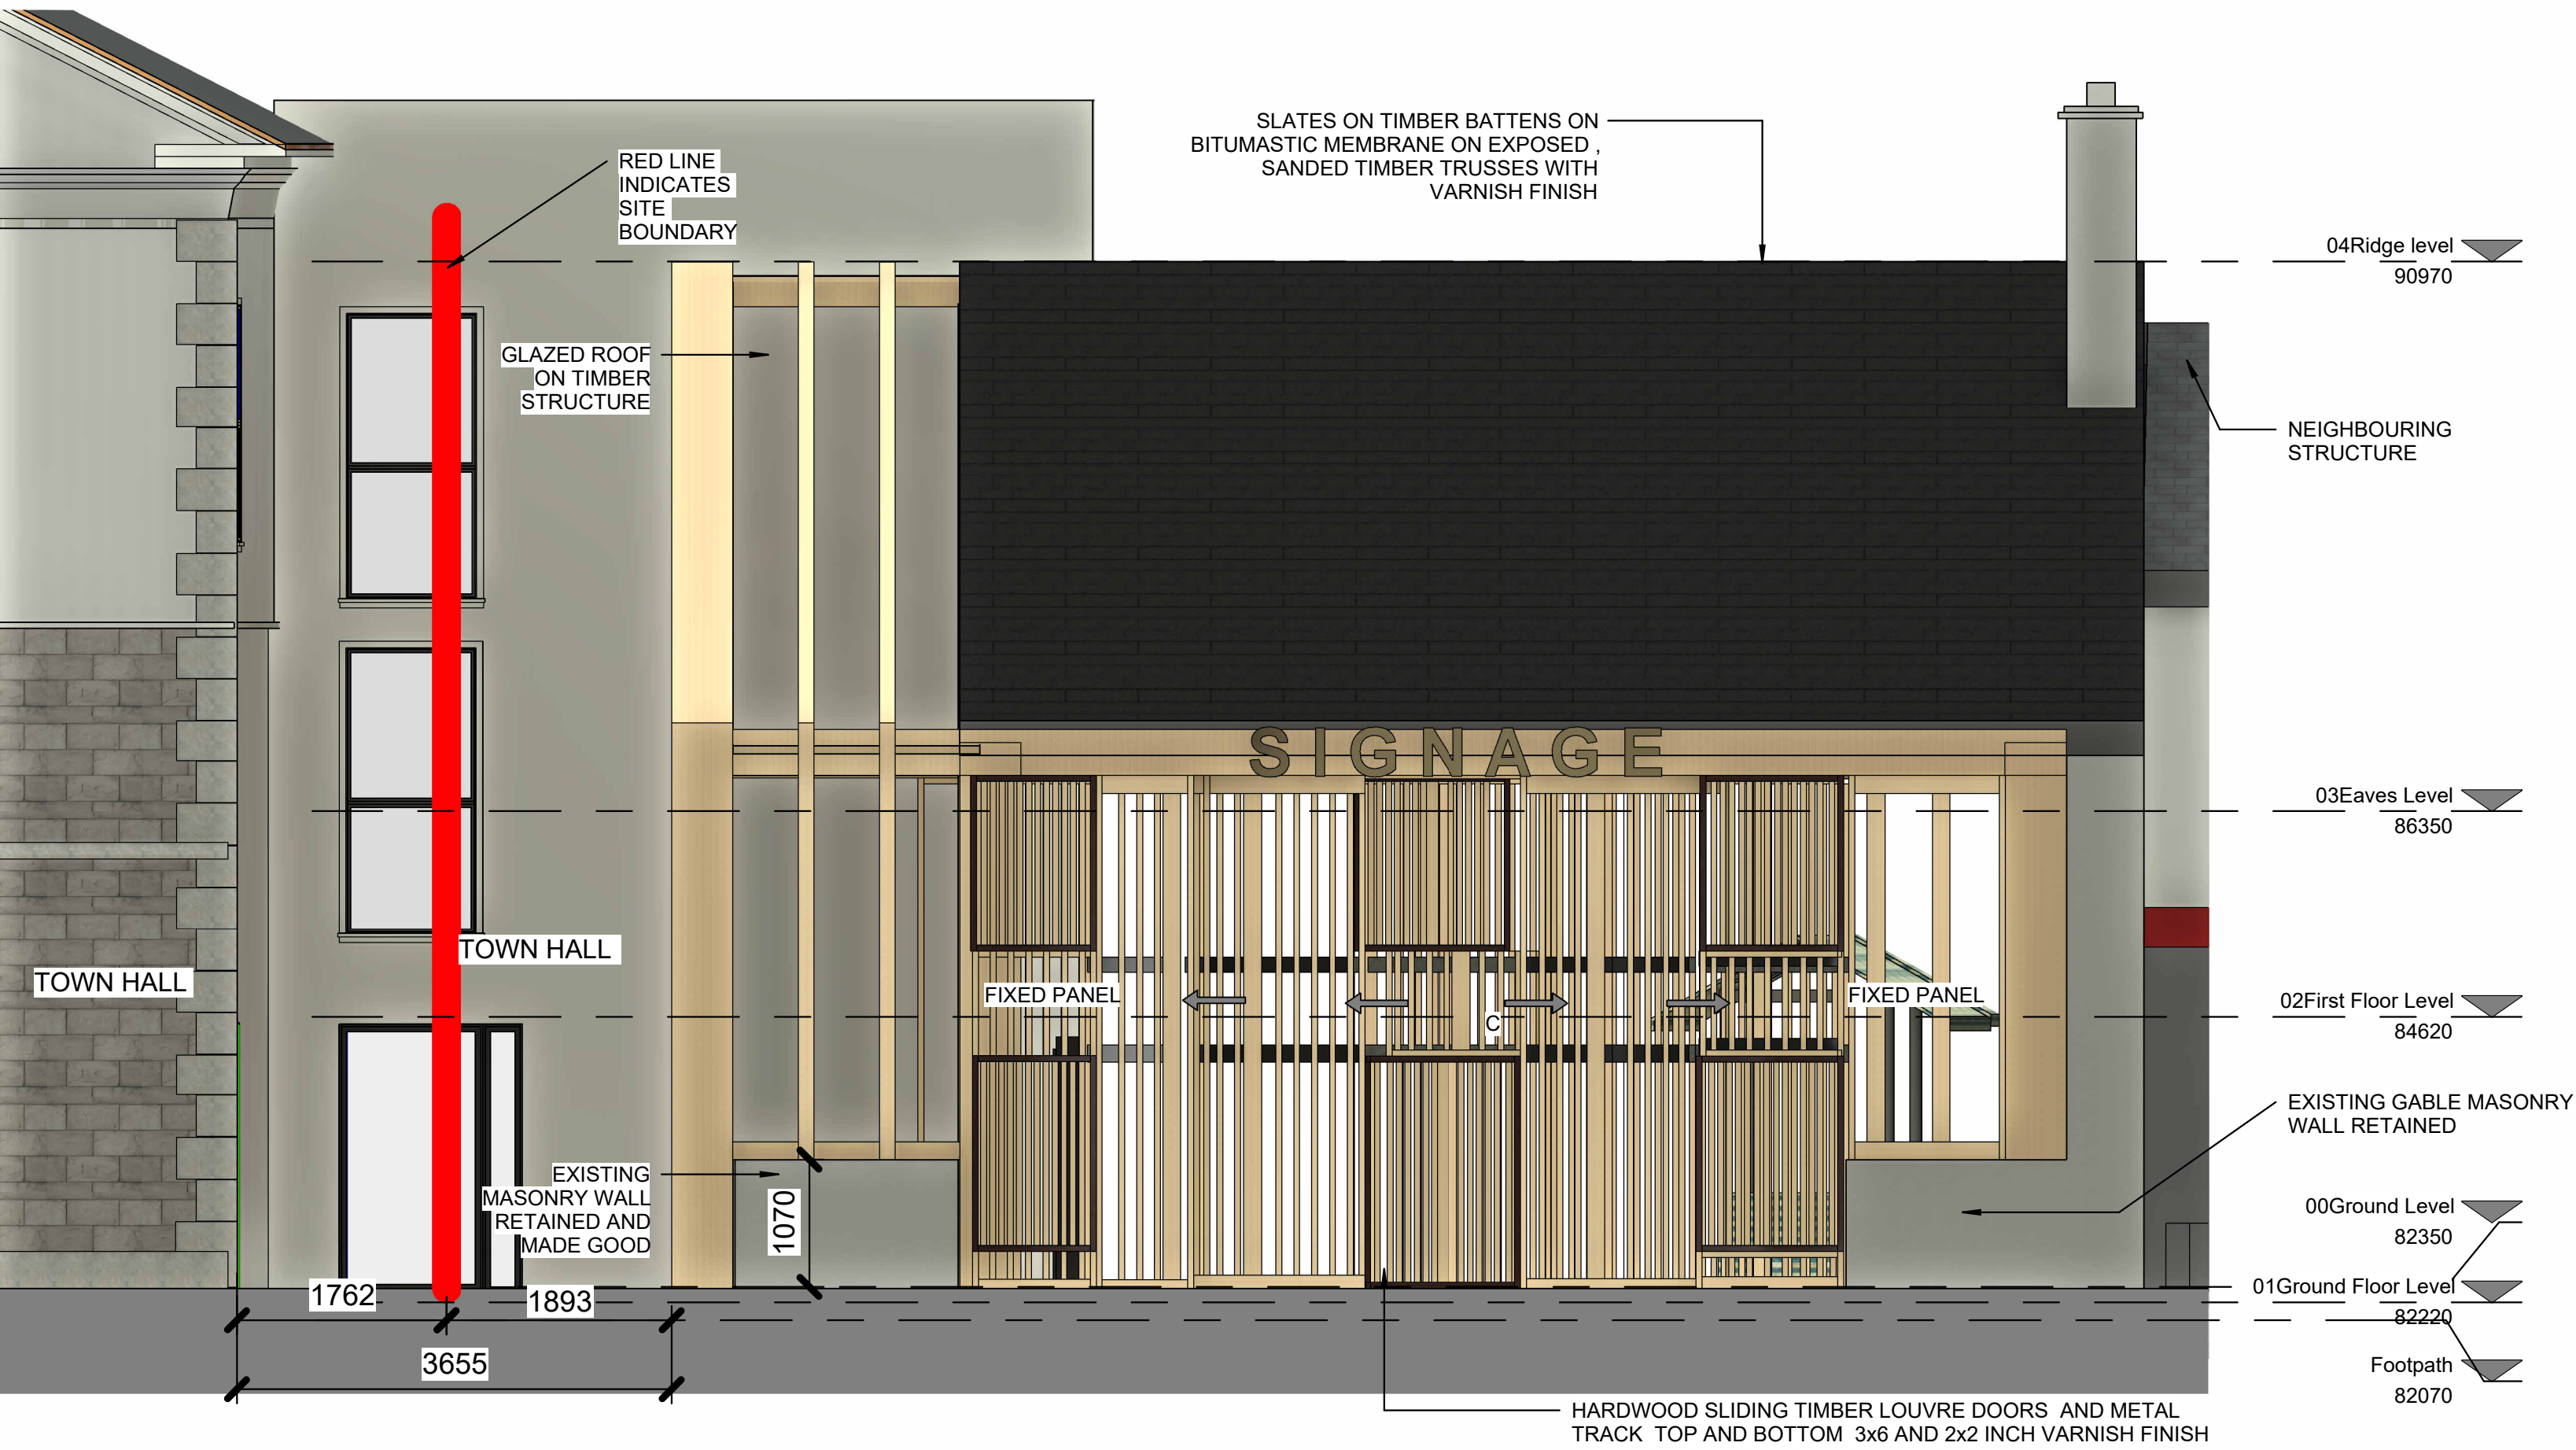

① East Elevation -Proposed (Street Elevation)
1 : 50

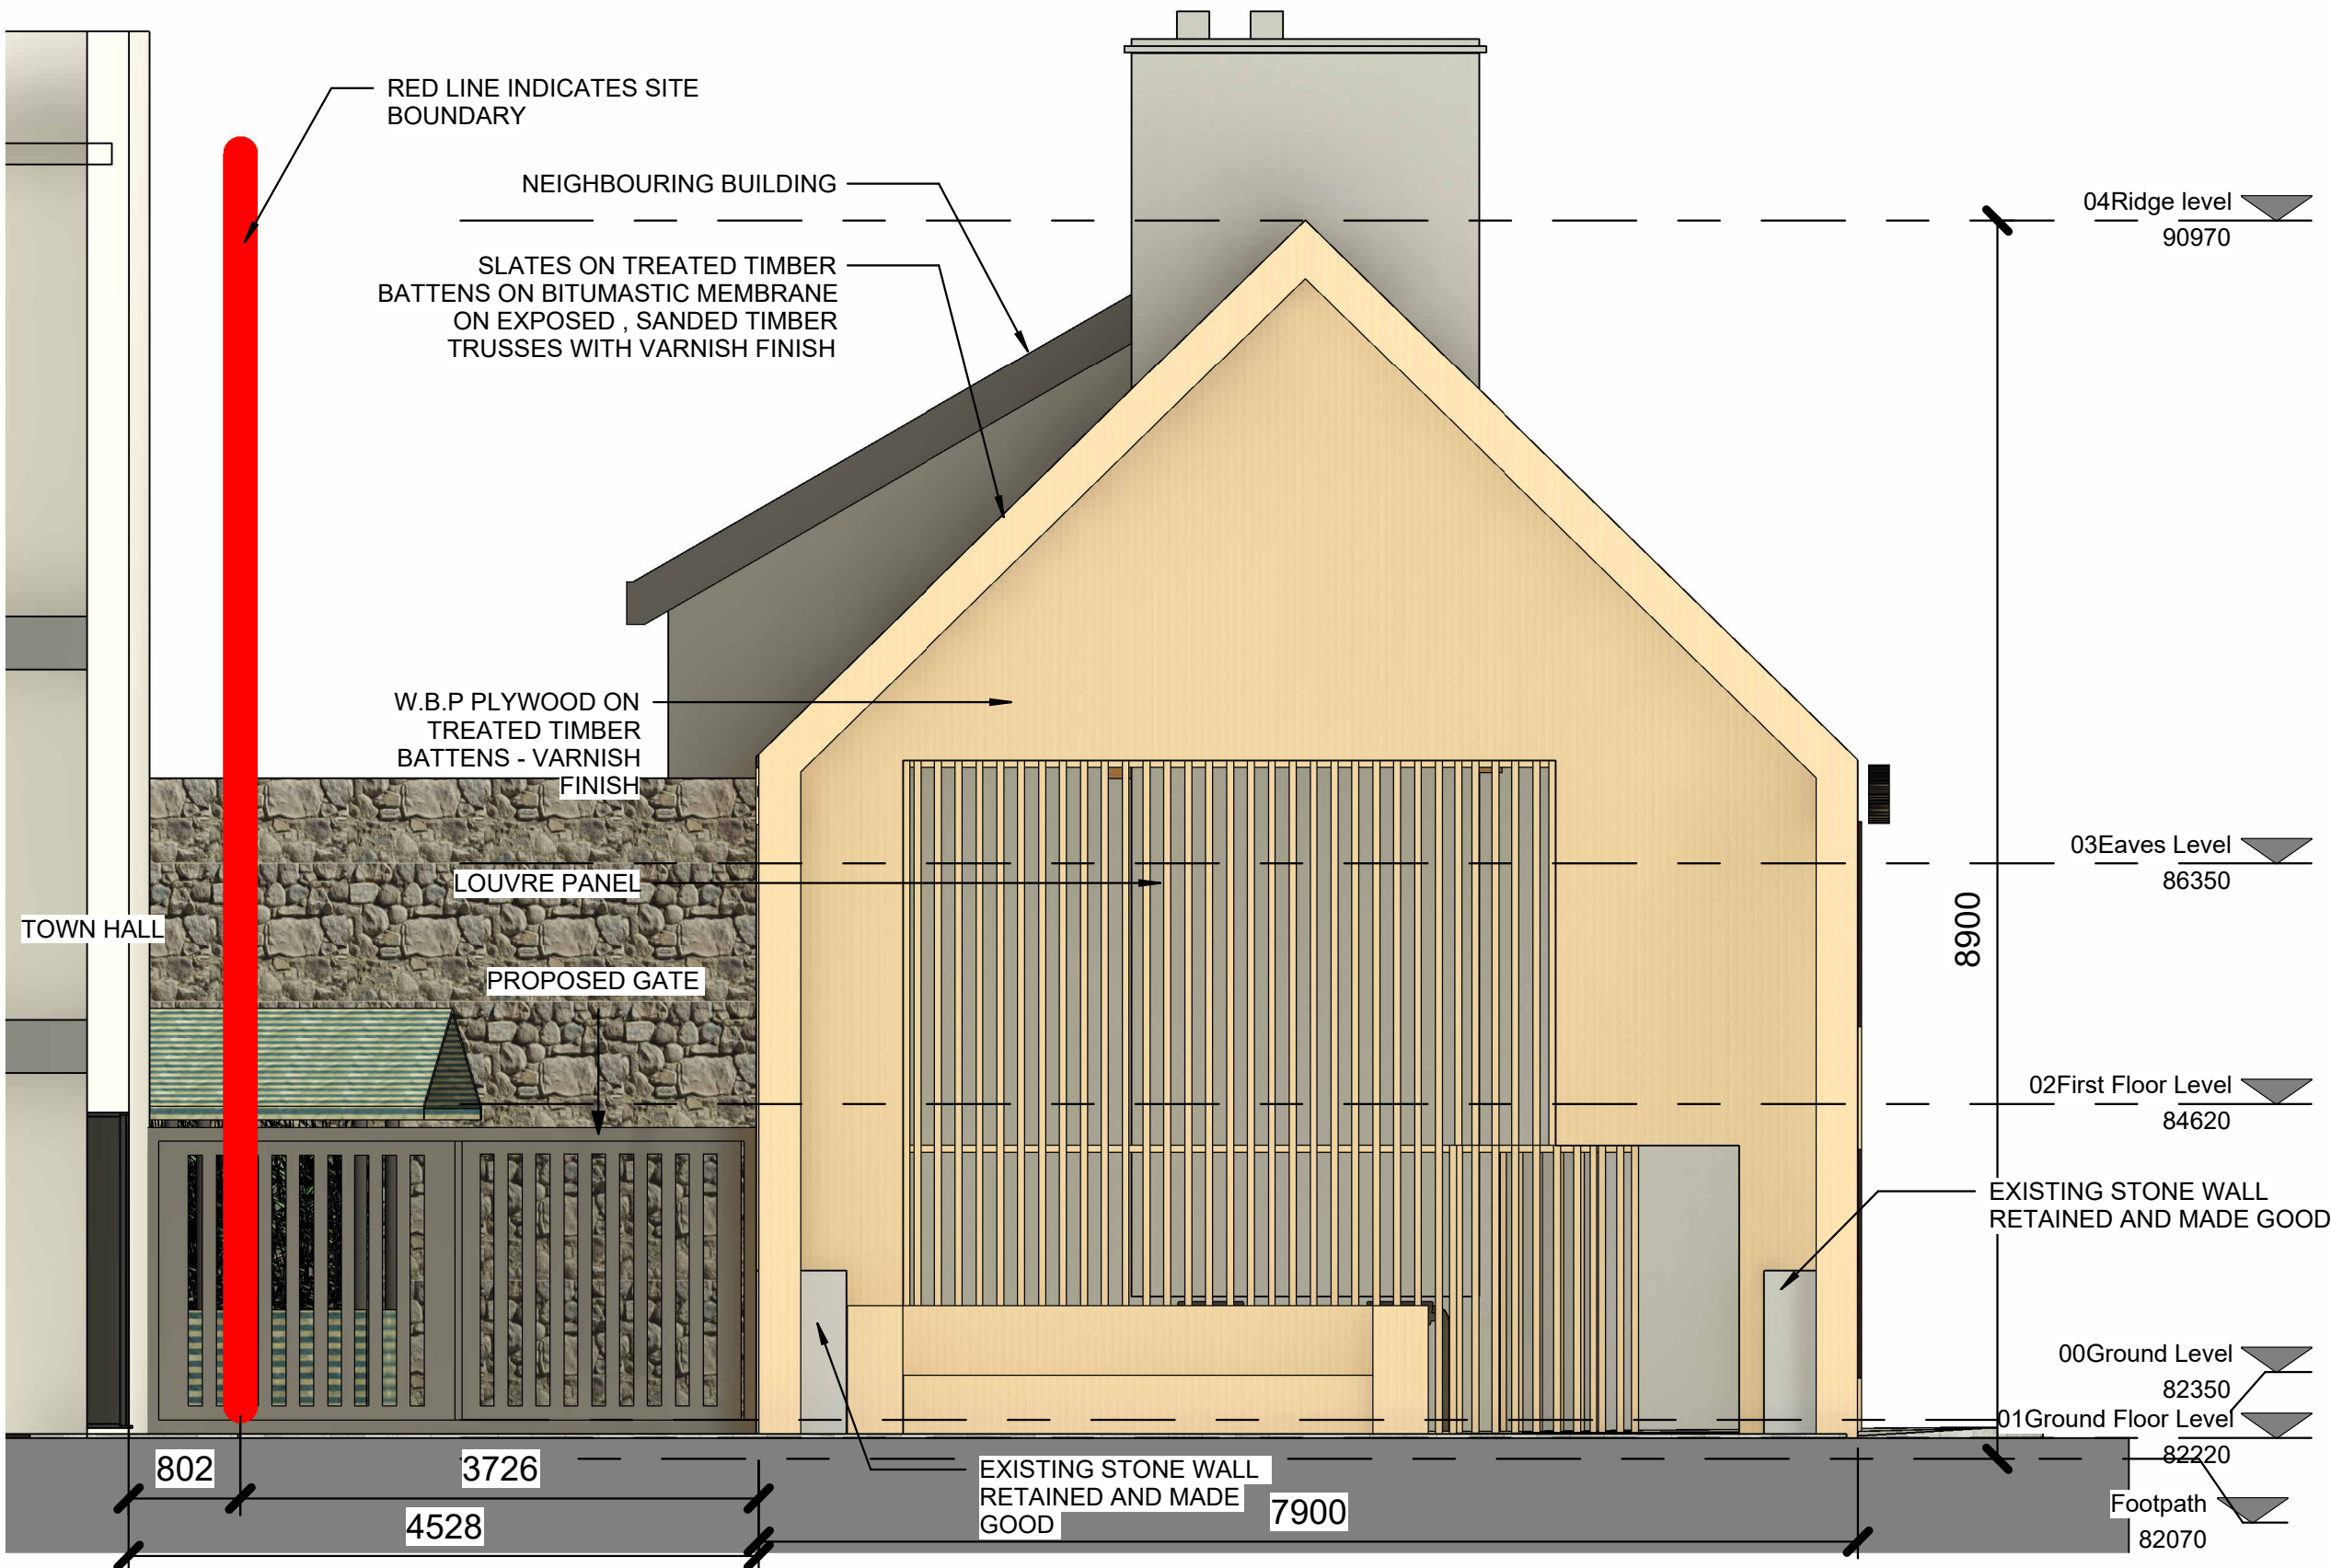

② North Elevation (Gable Elevation to Townhall) -Proposed
1 : 50

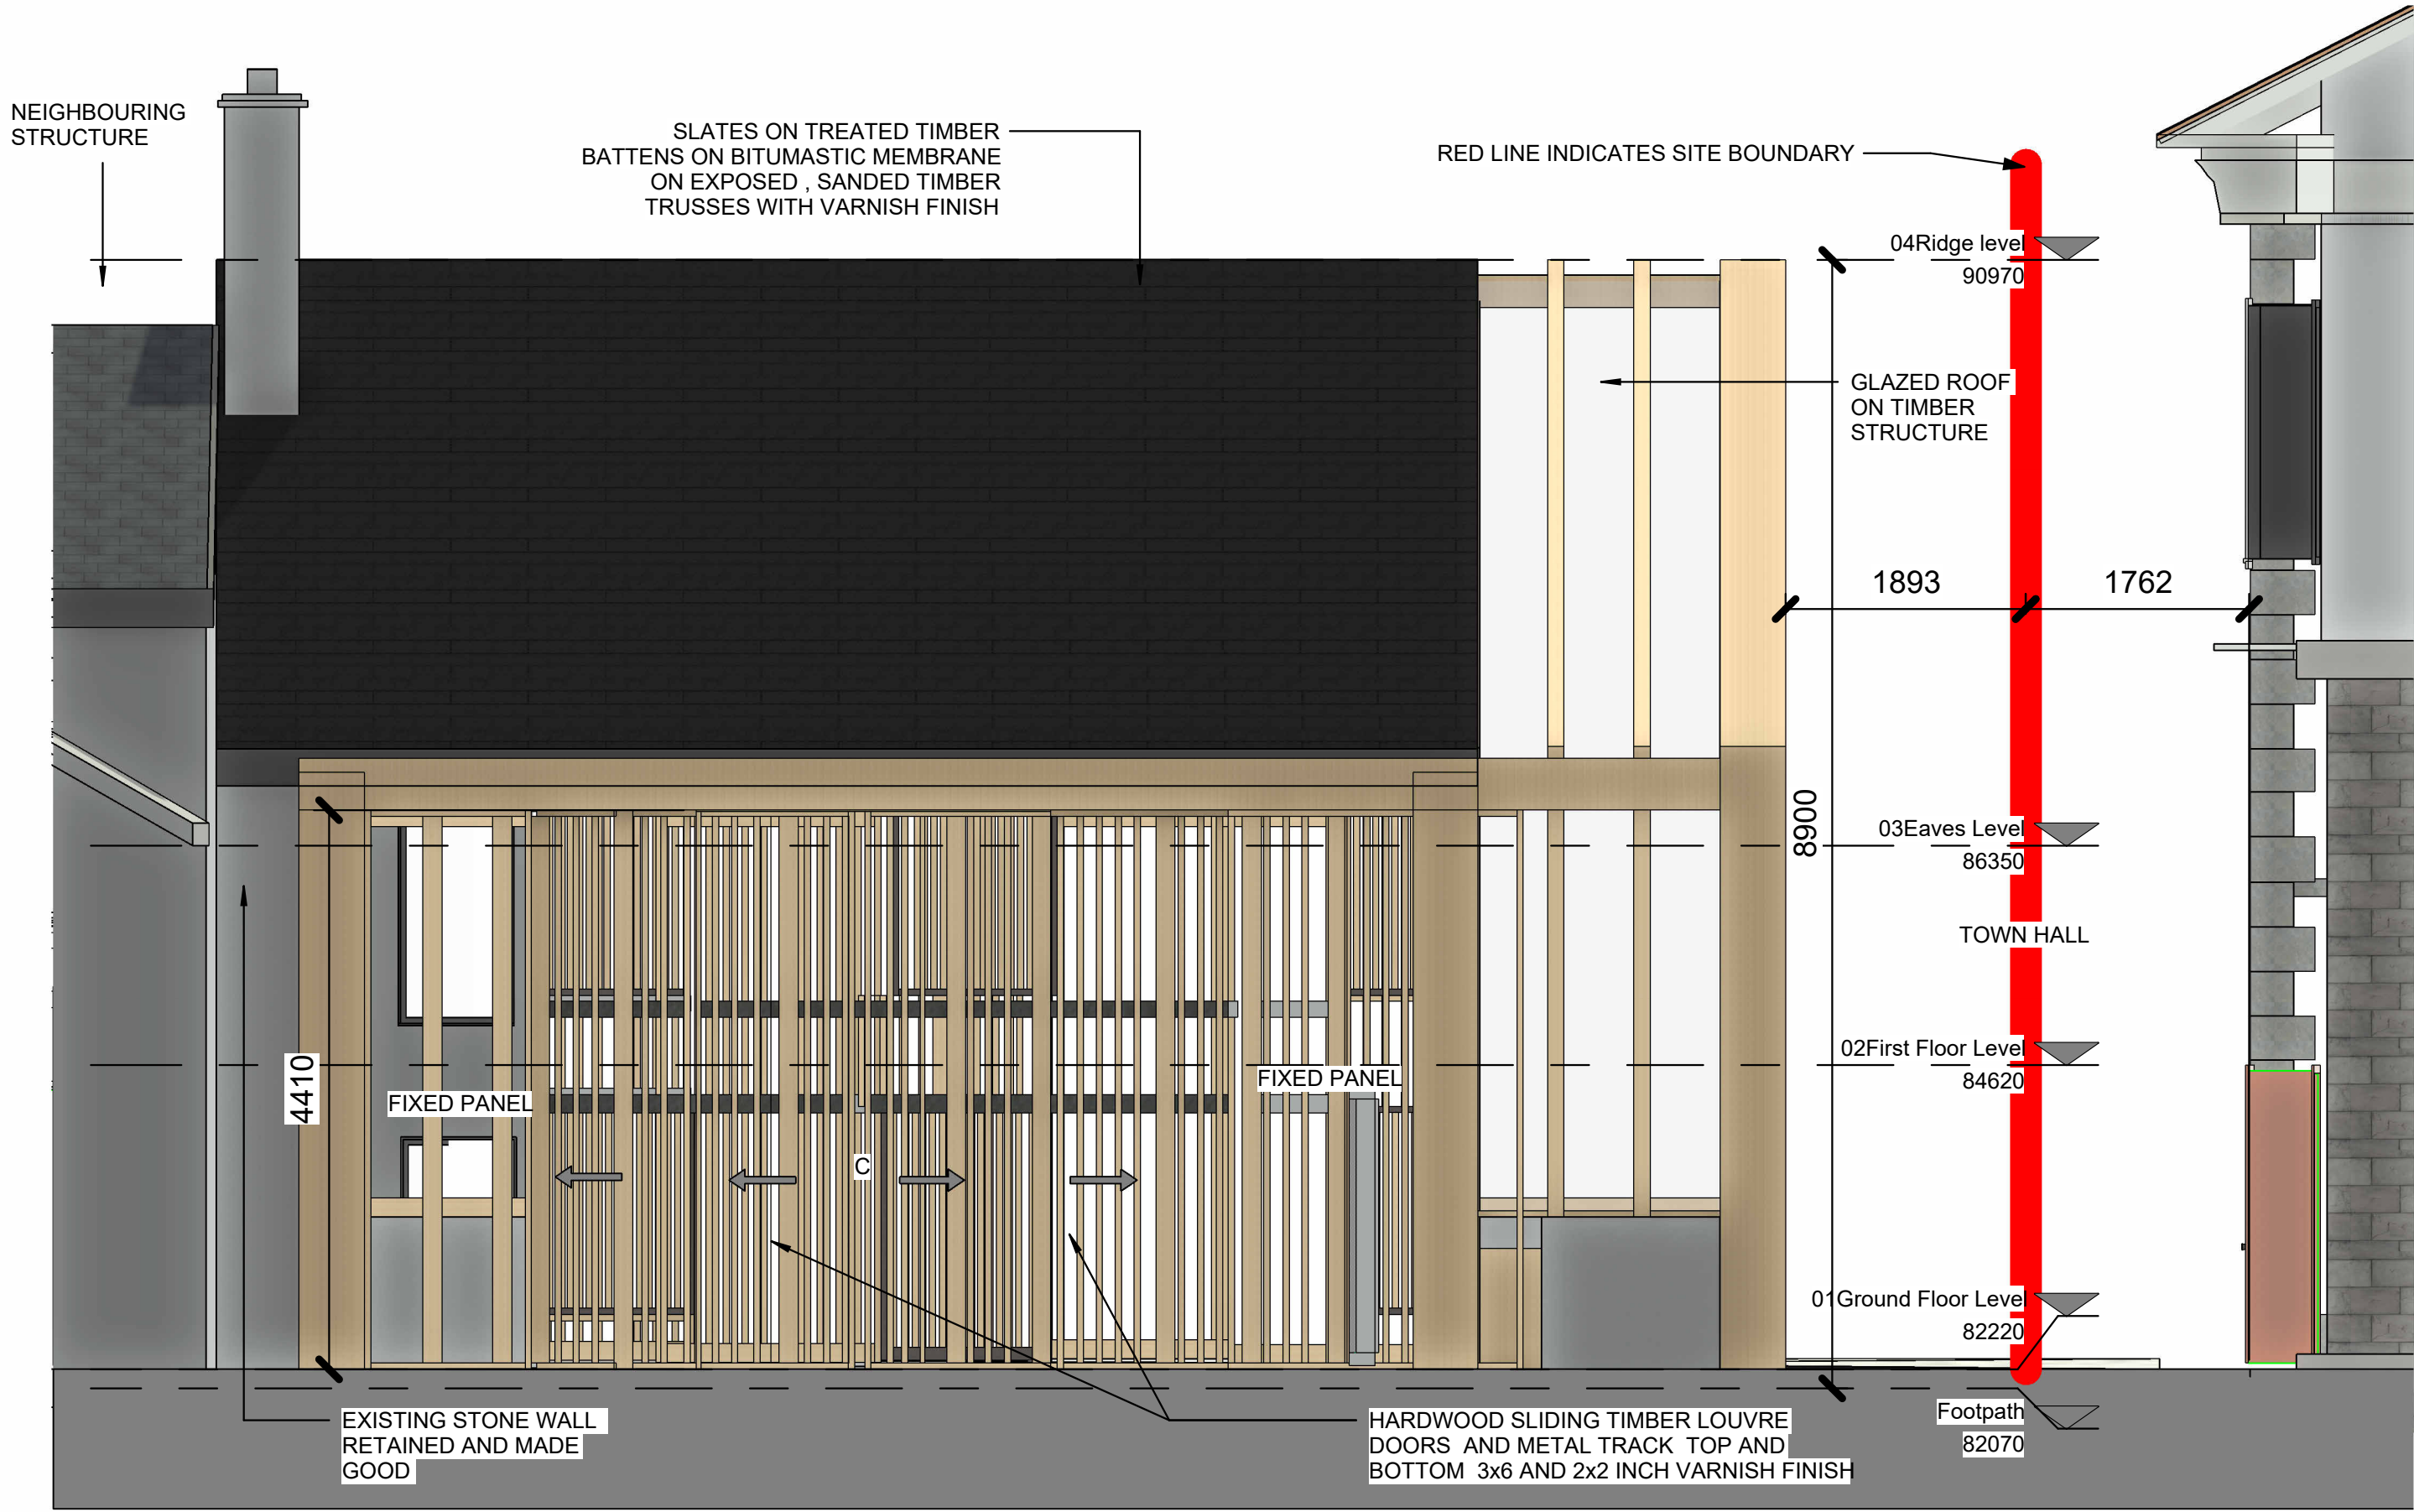

③ West Elevation - Proposed (Courtyard Elevation)
1 : 50

Revision No.	Date:	Description:

Regeneration Office,
Dept. of Economic Development and Planning,
Galway County Council,
Ara's an Chontae,
Prospect Hill,
Galway
Phone: +353 (0)91-509000

Foireann Athnuachana
Regeneration Team



Project Title:
Church Street Loughrea Development

Drawing Title:
Proposed Elevations

Drawing no.
LOUGHREACHST-PHXX-LXX-DR-GCC-AR-1007

Date:
27.10.2026

Revision:
MM

Scale:
1 : 50

@A1

