




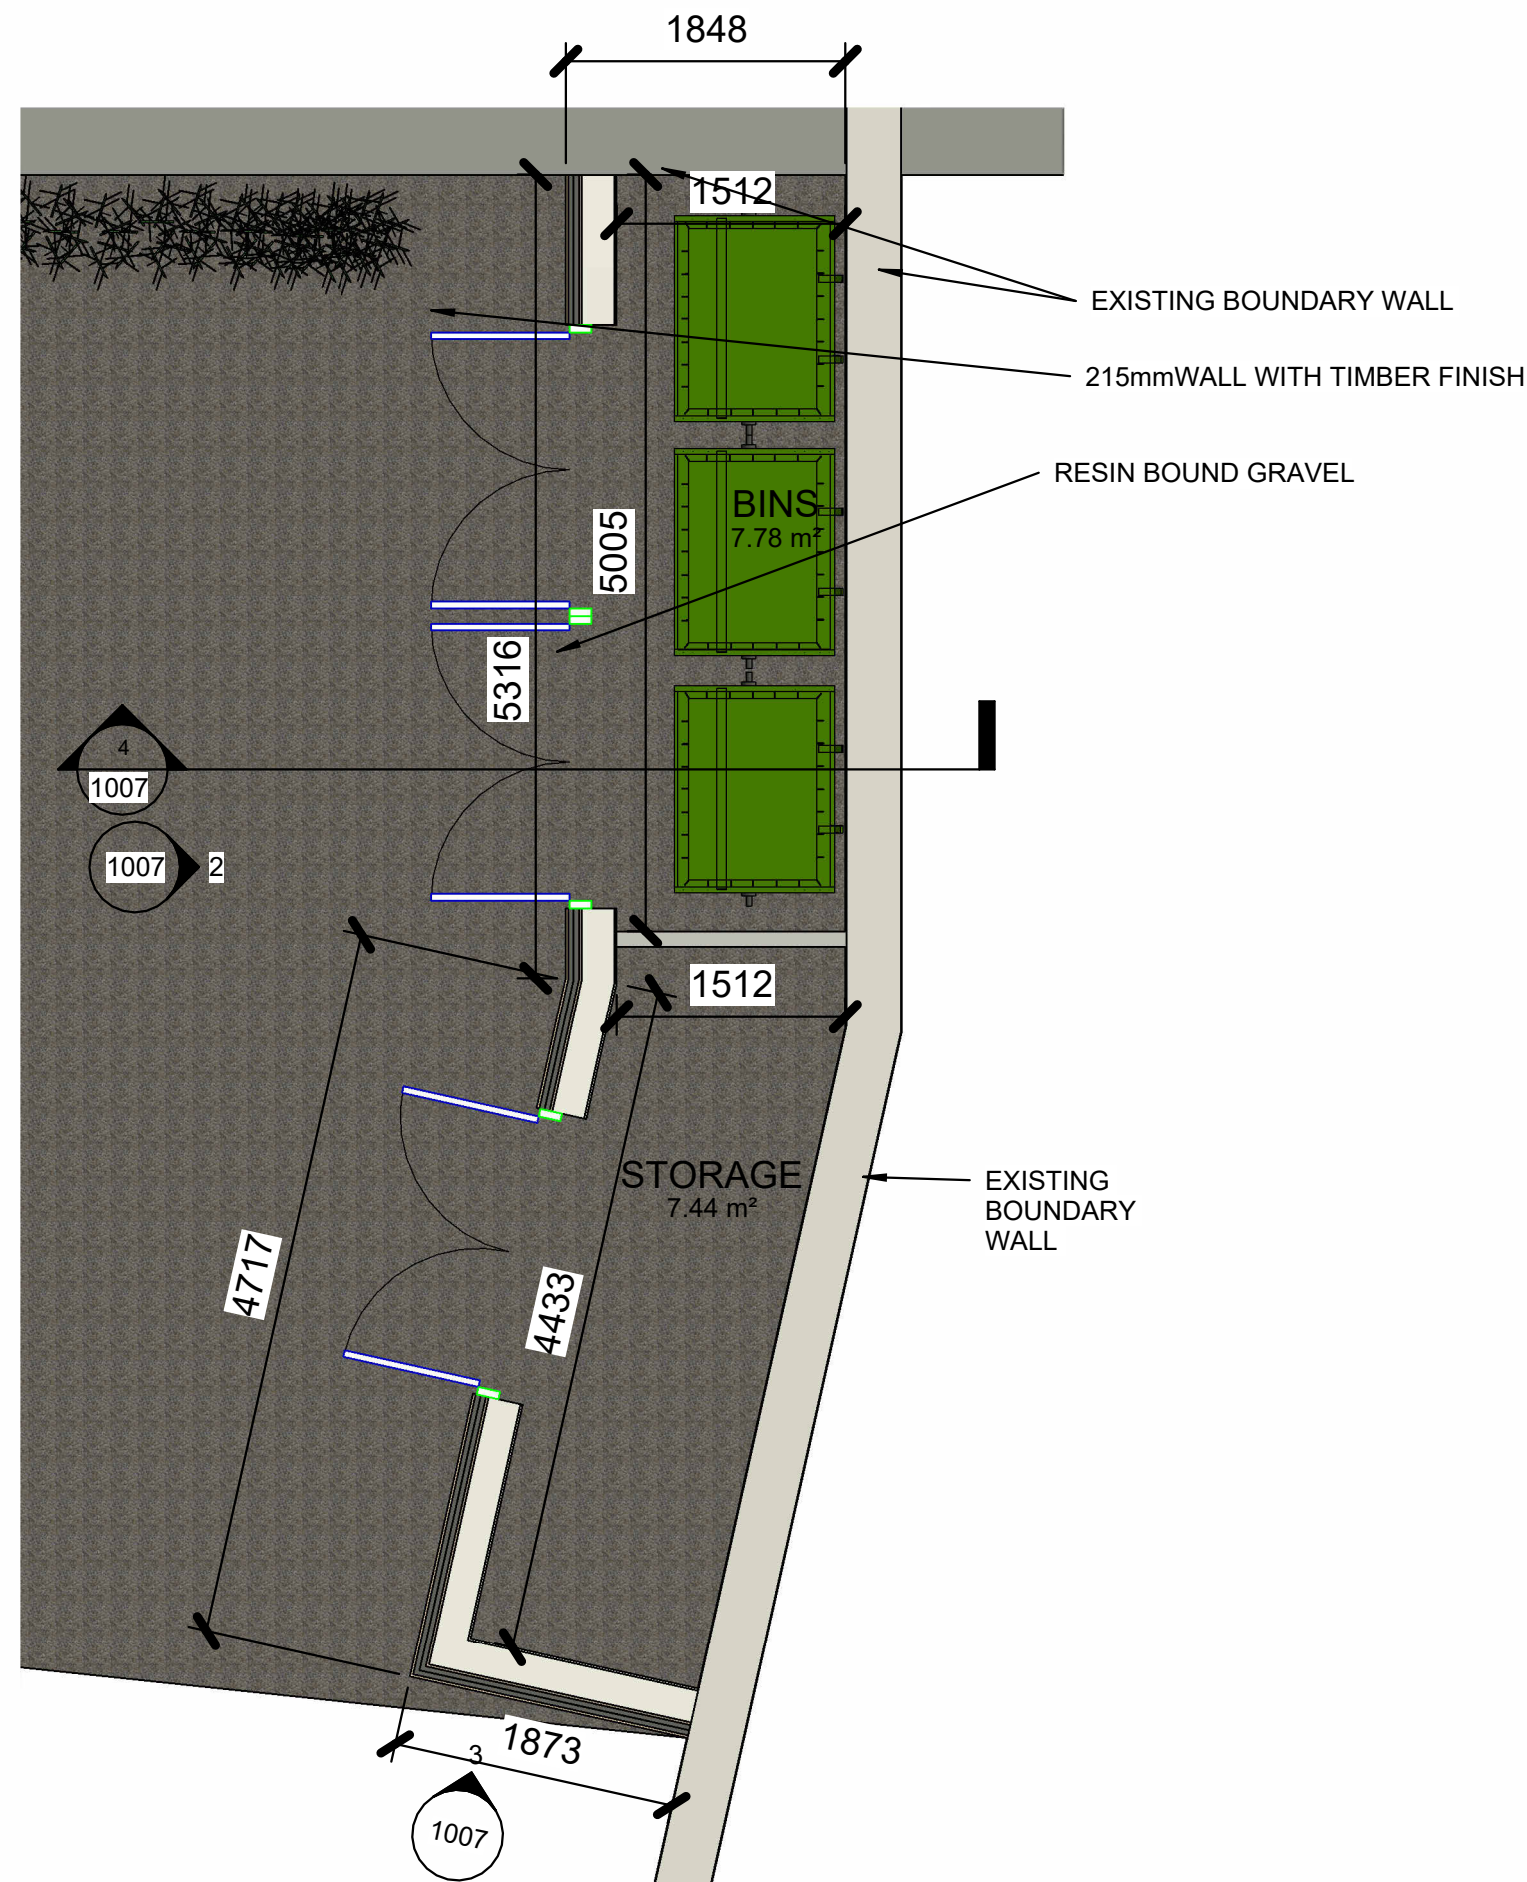


① Bin and Store Floor Plans
1 : 50

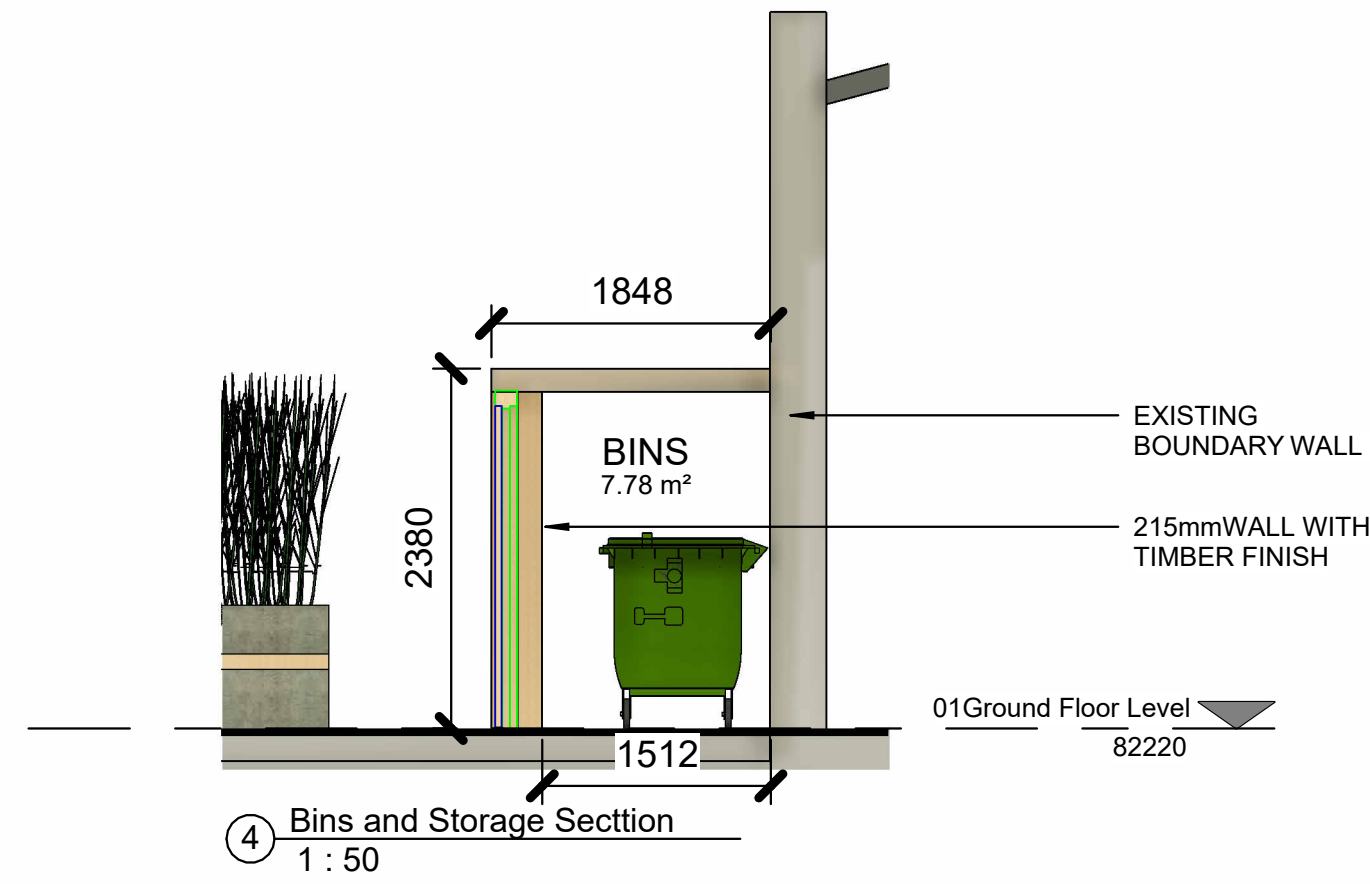

④ Bins and Storage Section
1 : 50

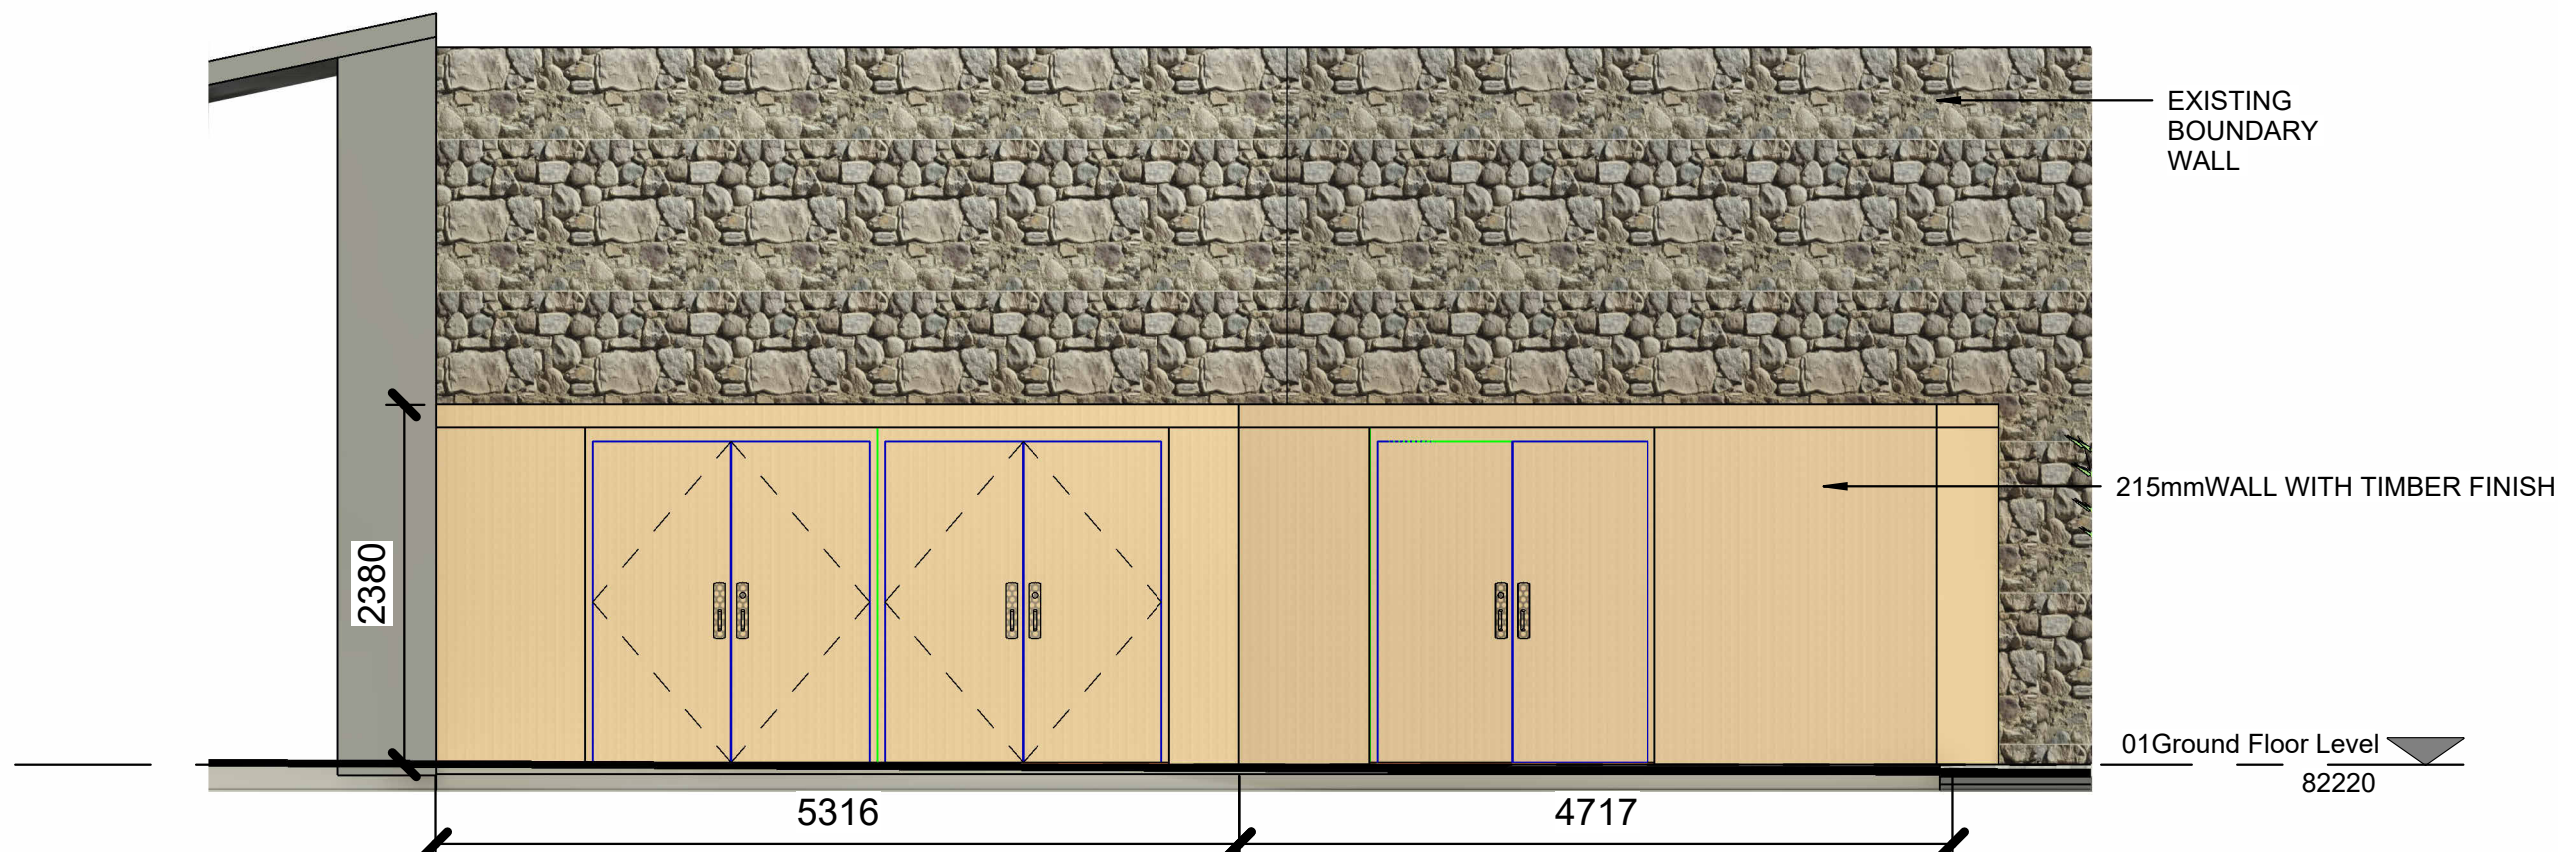

② Bin and Storage Elevation- Front
1 : 50

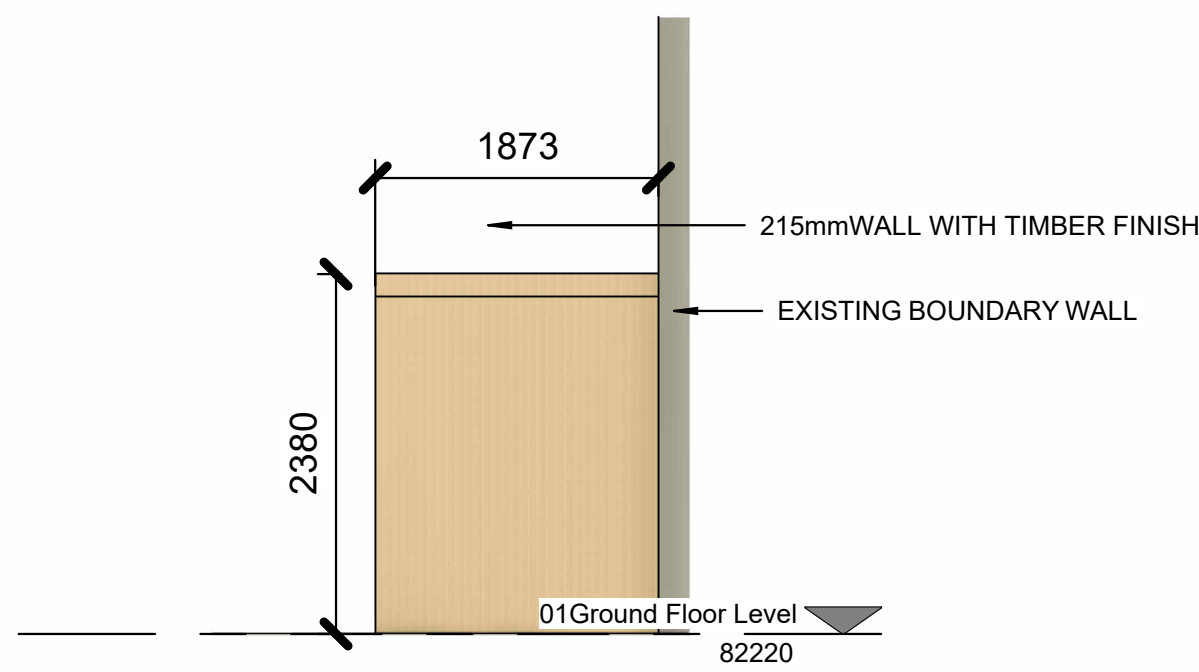

③ Bin and Storage Elevation - Side
1 : 50



3D VISUALISATION OF STORAGE AREA



3D VISUALISATION OF STORAGE AREA

Revision No.	Date:	Description:

Regeneration Office,
Dept. of Economic Development and Planning,
Galway County Council,
Ara's an Chontae,
Prospect Hill,
Galway

Phone: +353 (0)91-509000

Foireann Athnuachana
Regeneration Team



Project Title: Church Street Loughrea Development	Date: 27.10.2026	Revision:
Drawing Title: Storage Area Plans , Sections and Elevations	Drawn By: MM	Checked By: BM
Drawing no. LOUGHREACHST-PHXX-L00-DR-GCC-AR-1008	Scale: 1 : 50	@A1

