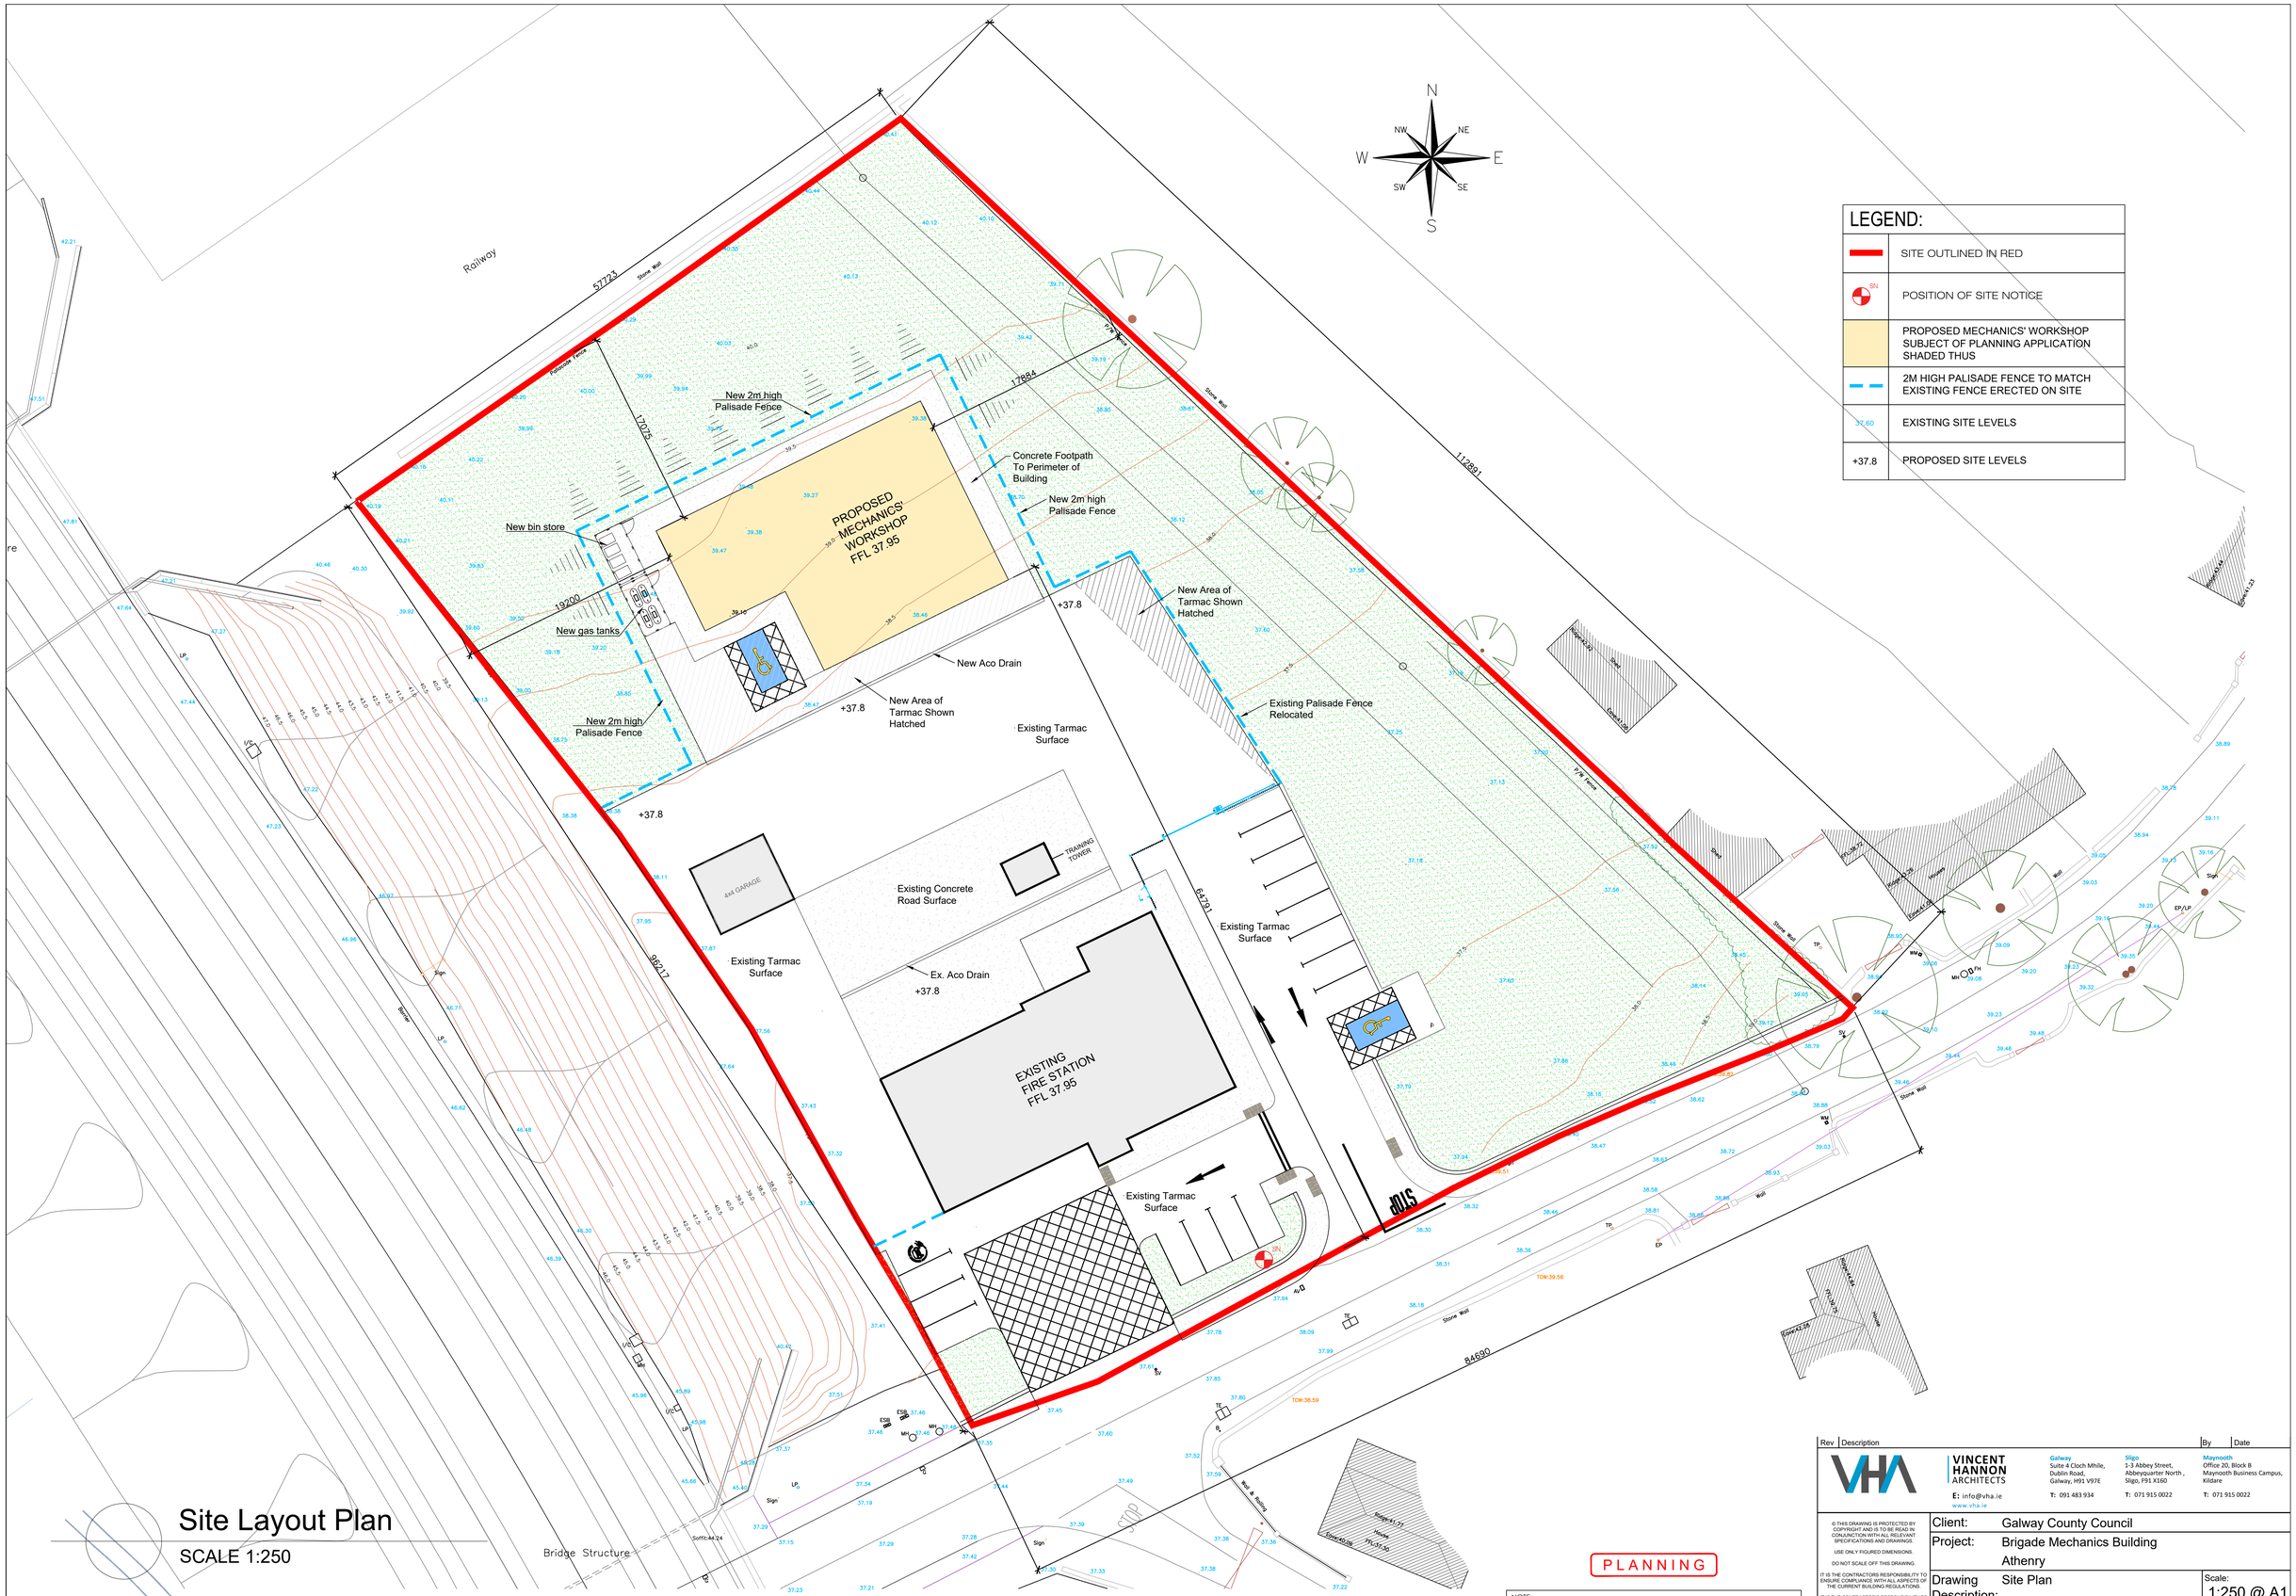
N
NW
NE
W
E
SW
SE
S
Railway
57723
Stone Wall
Palisade Fence
17035
17684
New 2m high
Palisade Fence
PROPOSED
MECHANICS'
WORKSHOP
FFL 37.95
Concrete Footpath
To Perimeter of
Building
New 2m high
Palisade Fence
New bin store
19200
New gas tanks
New 2m high
Palisade Fence
+37.8
New Area of
Tarmac Shown
Hatched
New Aco Drain
New Area of
Tarmac Shown
Hatched
Existing Palisade Fence
Relocated
Existing Tarmac
Surface
+37.8
+37.8
TRAINING
TOWER
4/4 GARAGE
Existing Concrete
Road Surface
Existing Tarmac
Surface
Ex. Aco Drain
+37.8
Existing Tarmac
Surface
EXISTING
FIRE STATION
FFL 37.95
Existing Tarmac
Surface
96217
84721
112881
84590
Stone Wall
Bridge Structure
Soffit: 44.24
Sign
Sign
Sign