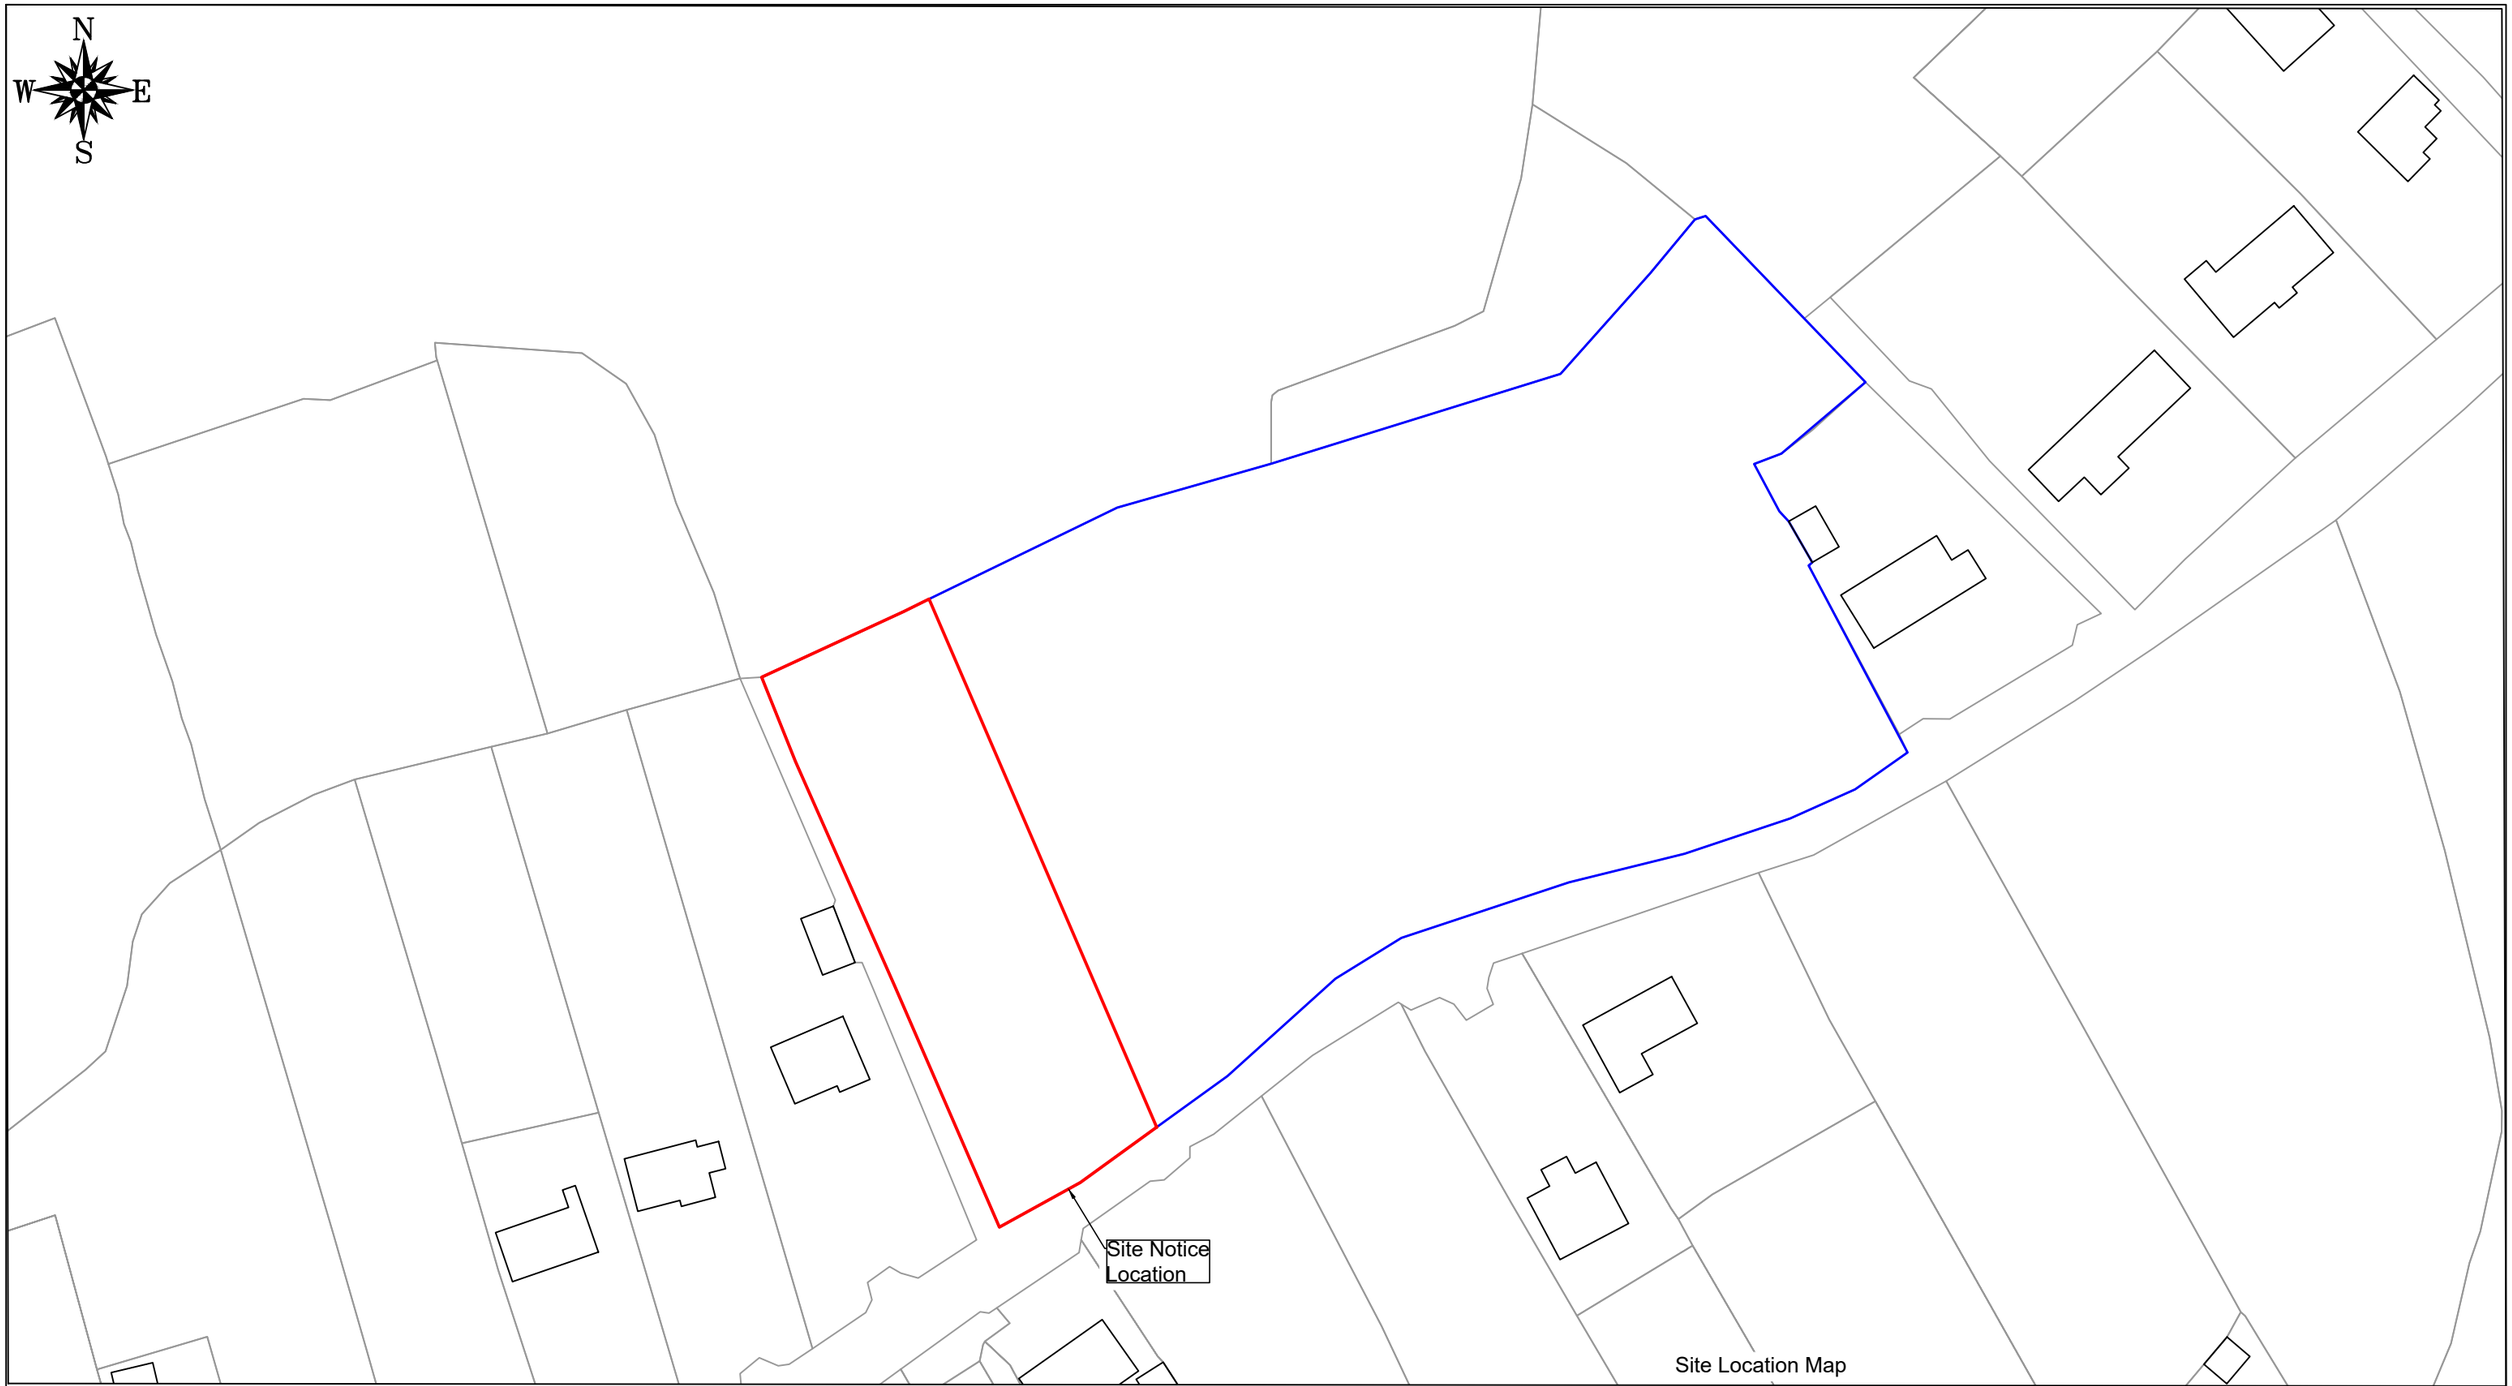

© National Mapping Division of Tailte Éireann .
All rights reserved. Licence number CYAL50333446

OSI Site Location Map

Scale 1:1000

Comhairle Chontae na Gaillimhe
Galway County Council

Site Boundary

Land In Ownership of Applicant

TITLE:	SITE LOCATION MAP
DWG No.:	GCC-HC-AD-001
SCALE:	1000 @ A3

DRAWN:	MM
PROJECT:	Barrany, Corrandulla
SHEET:	A3
DATE:	June 2026