© National Mapping Division of Tailte Éireann .
All rights reserved. Licence number CYAL50333446

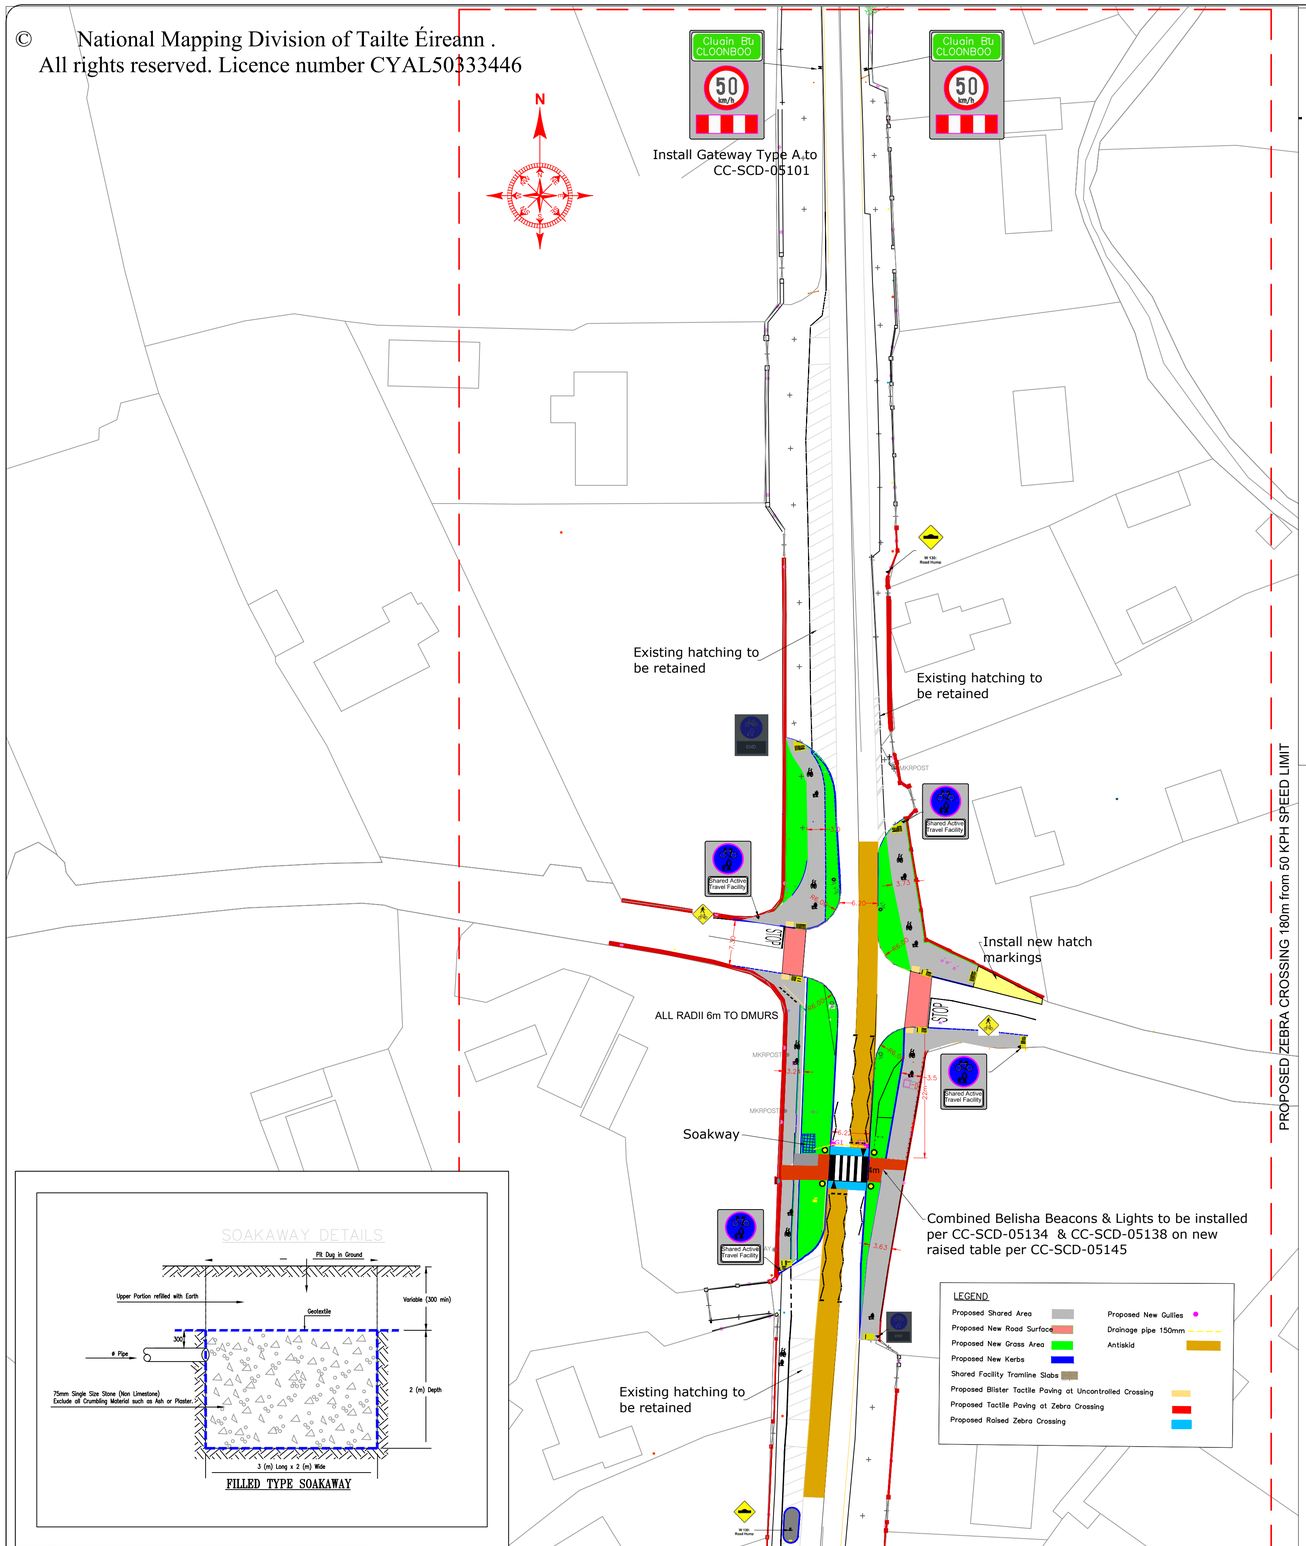

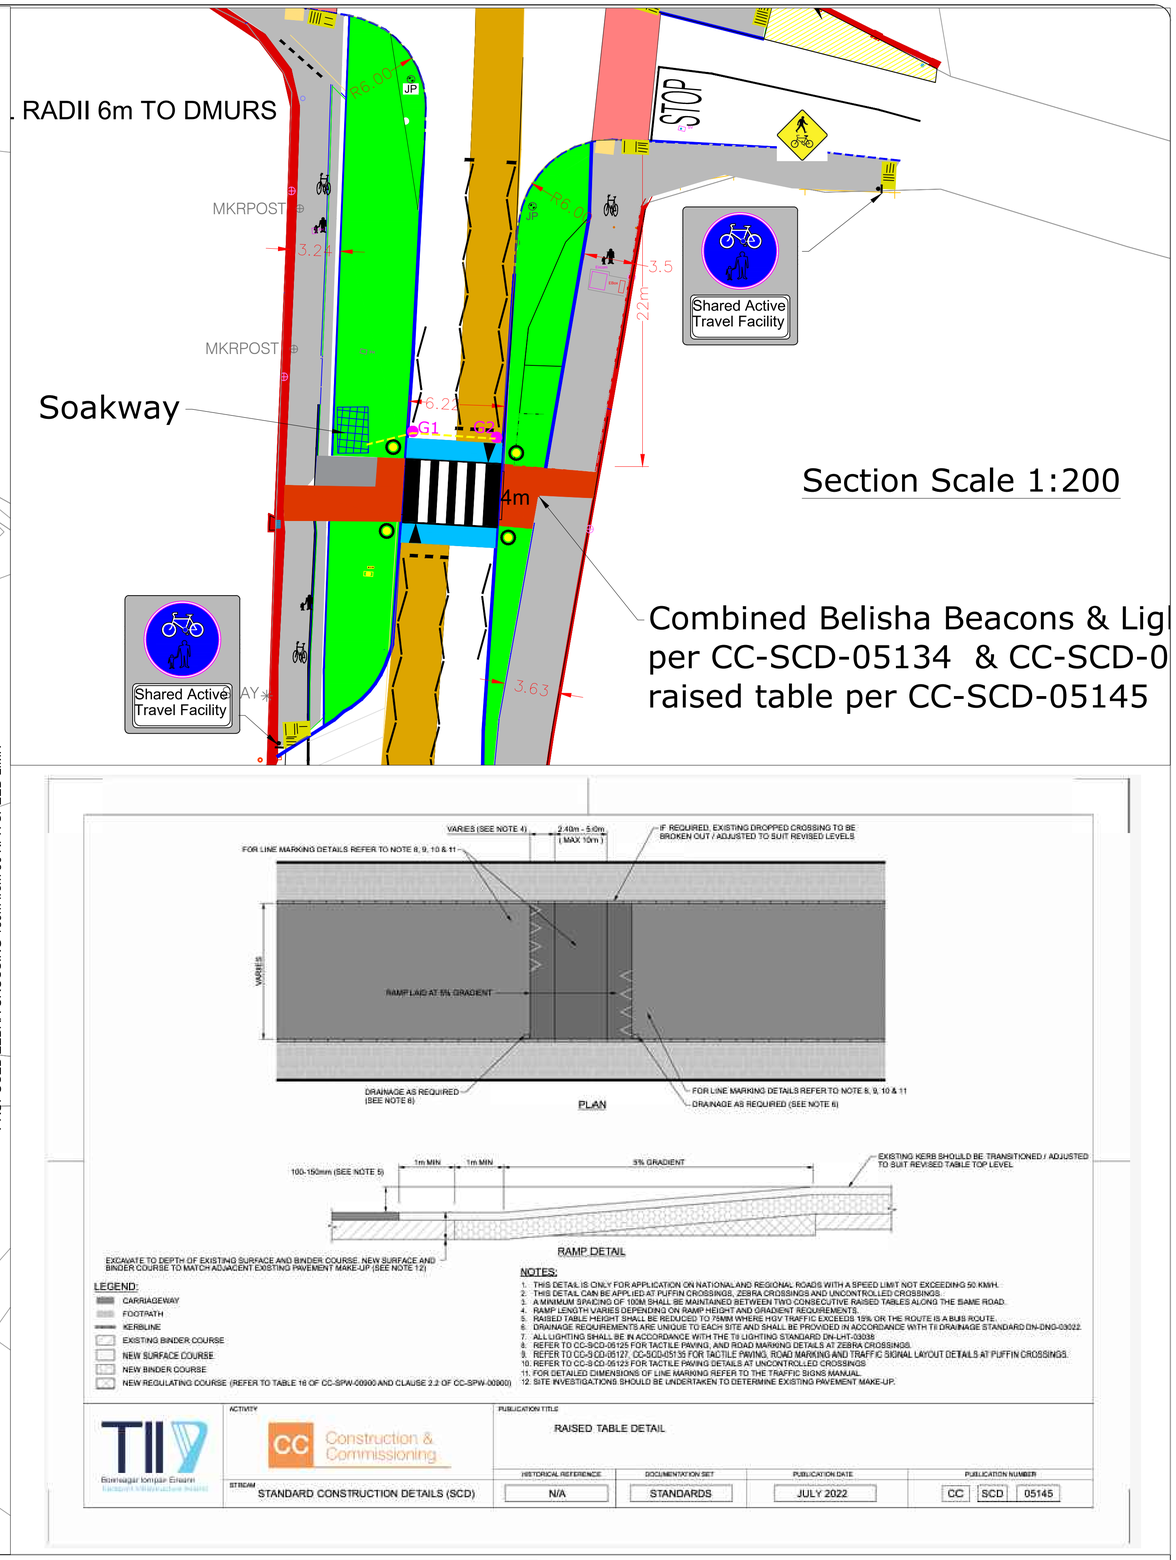

LEGEND:
- CARRIAGEWAY
- FOOTPATH
- KERBLINE
- EXISTING BINDER COURSE
- NEW SURFACE COURSE
- NEW BINDER COURSE
- NEW REGULATING COURSE (REFER TO TABLE 16 OF CC-SPW-00900 AND CLAUSE 2.2 OF CC-SPW-00900)

NOTES:
1. THIS DETAIL IS ONLY FOR APPLICATION ON NATIONAL AND REGIONAL ROADS WITH A SPEED LIMIT NOT EXCEEDING 50 KM/H.
2. THIS DETAIL CAN BE APPLIED AT PUFFIN CROSSINGS, ZEBRA CROSSINGS AND UNCONTROLLED CROSSINGS.
3. A MINIMUM SPACING OF 100M SHALL BE MAINTAINED BETWEEN TWO CONSECUTIVE RAISED TABLES ALONG THE SAME ROAD.
4. RAMP LENGTH VARIES DEPENDING ON RAMP HEIGHT AND GRADIENT REQUIREMENTS.
5. RAISED TABLE HEIGHT SHALL BE REDUCED TO 75MM WHERE HGV TRAFFIC EXCEEDS 15% OR THE ROUTE IS A BUS ROUTE.
6. DRAINAGE REQUIREMENTS ARE UNIQUE TO EACH SITE AND SHALL BE PROVIDED IN ACCORDANCE WITH TII DRAINAGE STANDARD DN-DNG-03022.
7. ALL LIGHTING SHALL BE IN ACCORDANCE WITH THE TII LIGHTING STANDARD DN-LHT-03038
8. REFER TO CC-SCD-06125 FOR TACTILE PAVING, AND ROAD MARKING DETAILS AT ZEBRA CROSSINGS.
9. REFER TO CC-SCD-05127, CC-SCD-05135 FOR TACTILE PAVING, ROAD MARKING AND TRAFFIC SIGNAL LAYOUT DETAILS AT PUFFIN CROSSINGS.
10. REFER TO CC-SCD-06123 FOR TACTILE PAVING DETAILS AT UNCONTROLLED CROSSINGS
11. FOR DETAILED DIMENSIONS OF LINE MARKING REFER TO THE TRAFFIC SIGNS MANUAL.
12. SITE INVESTIGATIONS SHOULD BE UNDERTAKEN TO DETERMINE EXISTING PAVEMENT MAKE-UP.

ACTIVITY: Construction & Commissioning	PUBLICATION TITLE: RAISED TABLE DETAIL		
STREAM: STANDARD CONSTRUCTION DETAILS (SCD)	HISTORICAL REFERENCE: N/A	DOCUMENTATION SET: STANDARDS	PUBLICATION DATE: JULY 2022
			PUBLICATION NUMBER: CC SCD 05145

Bonneagar Iompair Eireann Transport Infrastructure Ireland

GALWAY NATIONAL ROADS PROJECT OFFICE

Project Ireland 2040 Building Ireland's Future

Comhairle Chontae na Gaillimhe Galway County Council

National Roads Project Office,
Galway County Council,
Corporate House,
Ballybrit Business Park,
Galway

Uinsinn Finn,
Director of Services for Infrastructure and Operations, Fire and Emergency Management, and Tuam Municipal District
Galway County Council

REVISION:	MADE BY:	DATE:	

PROJECT:	N84 Clonboo Zebra Crossing
COMPONENT:	Work Requirement Drawings
TITLE:	Section 38 for Public Consultation
DESIGNED BY:	FILE NO.:
DRAWN BY: DMcG	SCALES: 1:500 & 1:200 @ A1
CHECKED BY: FMcG	DATE: August 2026
DRAWING NO.:	2026-N84-CZC-02