

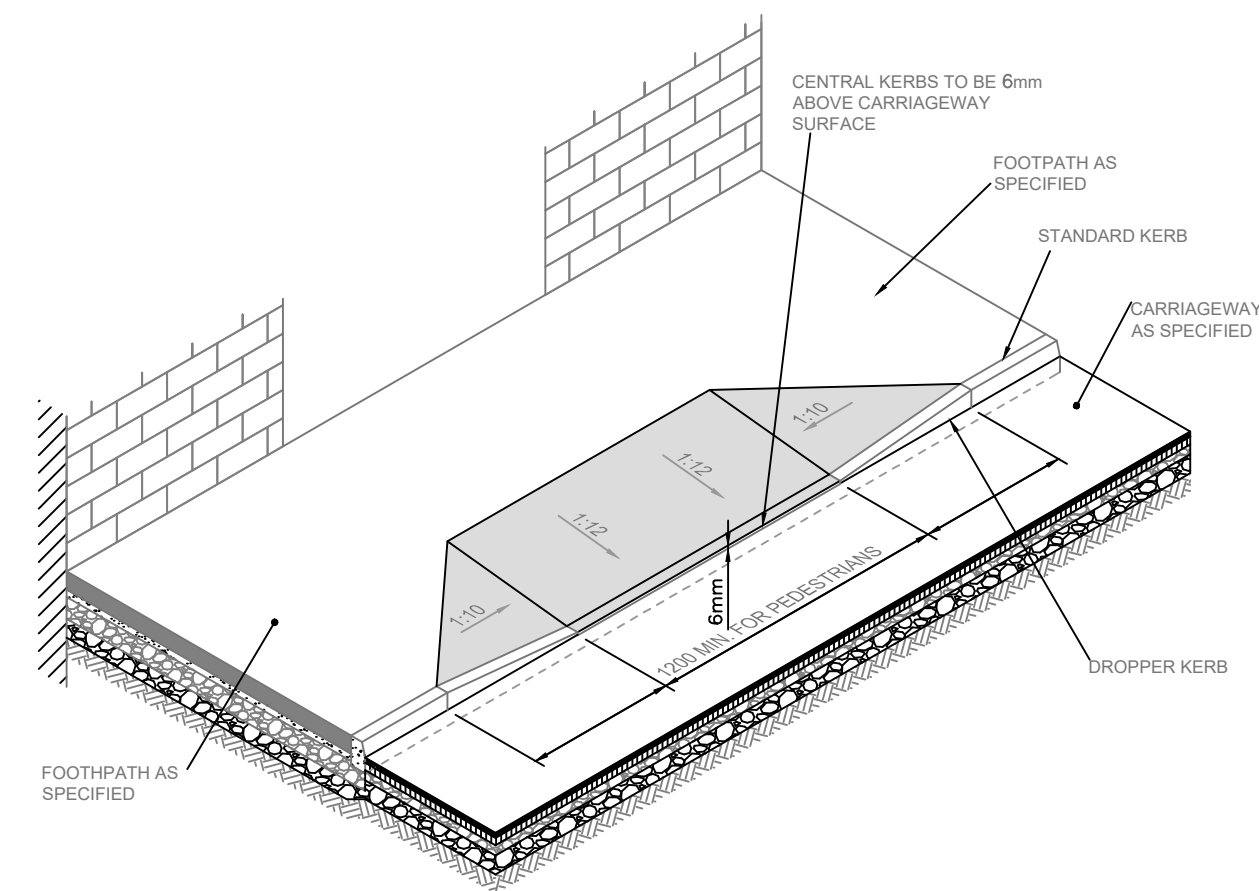
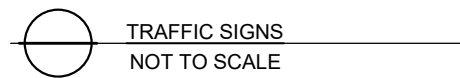
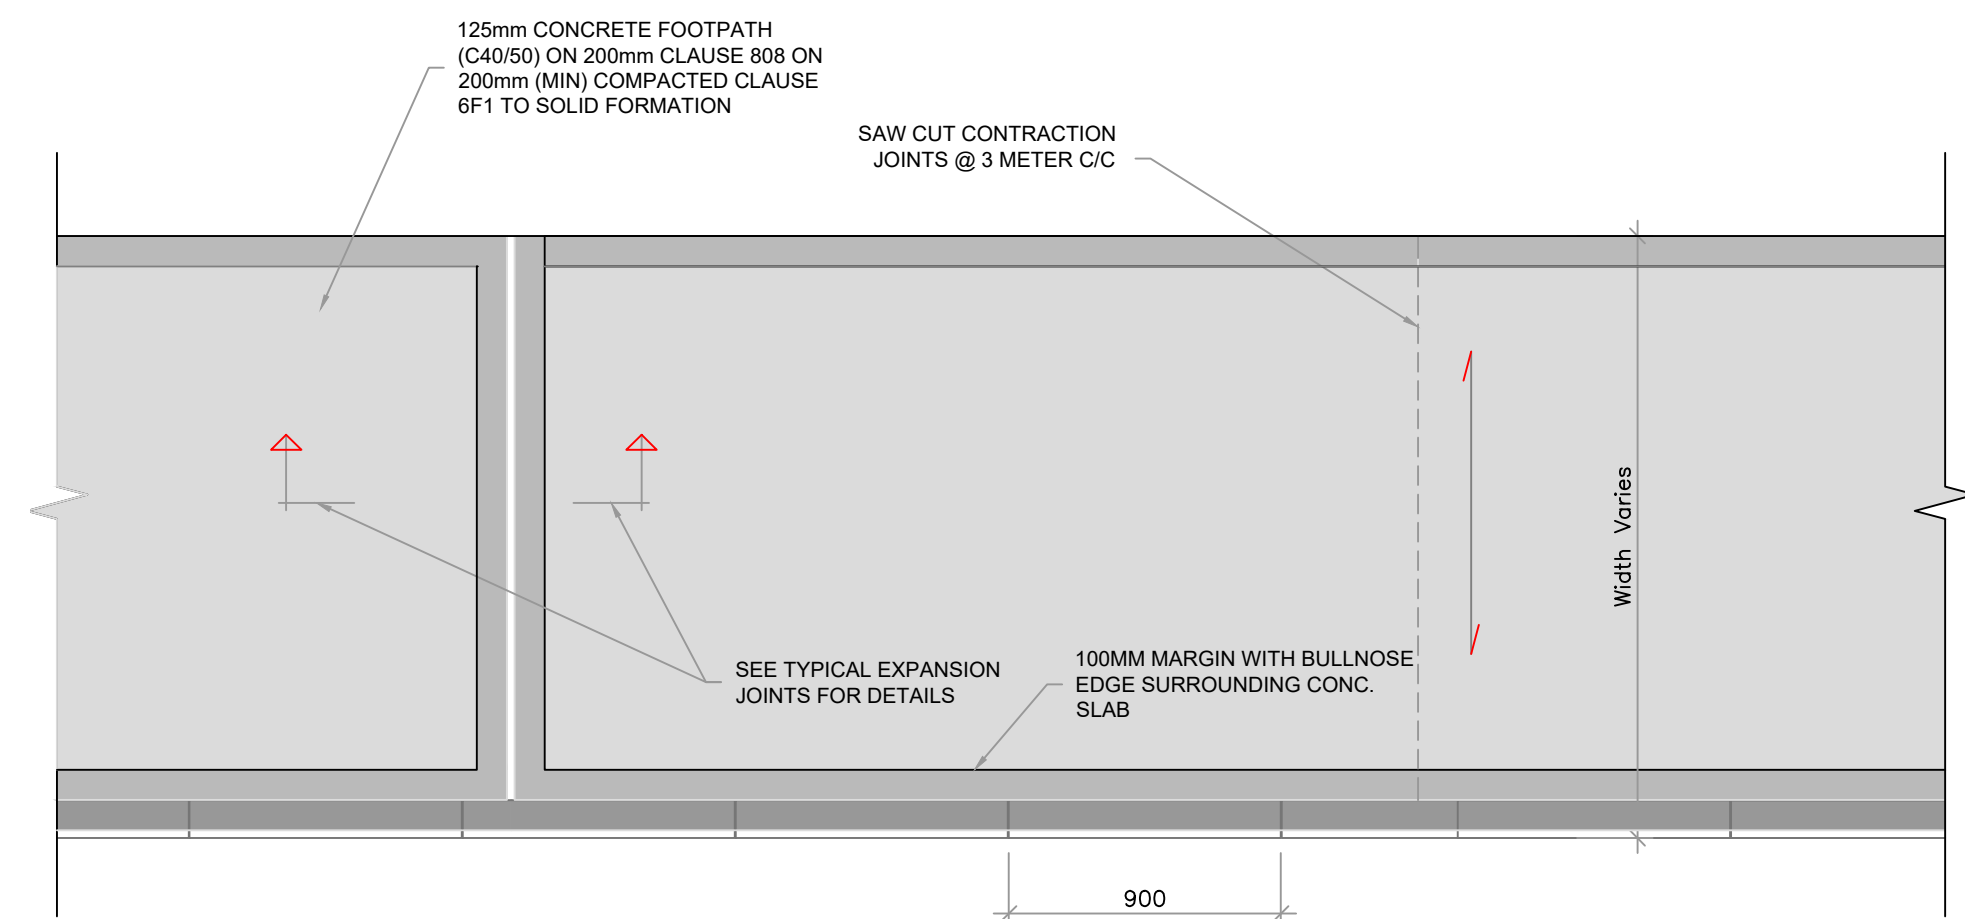


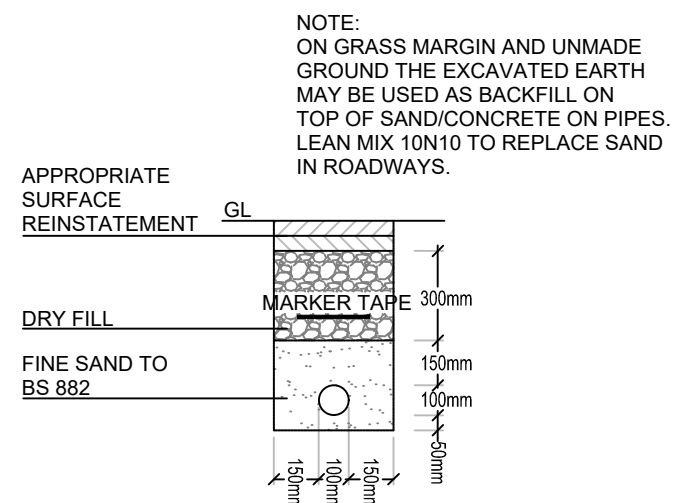


ALL SIGNAGE IS TO BE SUPPLIED & INSTALLED IN ACCORDANCE WITH THE TRAFFIC SIGNS MANUAL

1. FIGURED DIMENSIONS ONLY TO BE TAKEN FROM THIS DRAWING.
2. ALL DRAWINGS TO BE CHECKED BY THE CONTRACTOR ON SITE
3. ENGINEER/EMPLOYERS REPRESENTATIVE, AS APPROPRIATE, TO BE INFORMED BY THE CONTRACTOR OF ANY DISCREPANCIES BEFORE ANY WORK COMMENCES
4. THE CONTRACTOR SHALL UNDERTAKE A THOROUGH CHECK OF THE ACTUAL LOCATION OF ALL SERVICES/UTILITIES, ABOVE AND BELOW GROUND, BEFORE ANY WORK COMMENCES
5. ALL LEVELS SHOWN RELATE TO ORDNANCE SURVEY DATUM AT MALIN HEAD

P01	17.08.2026	Issue for Planning	GC	SB
Rev	Date	Description	By	Chkd.


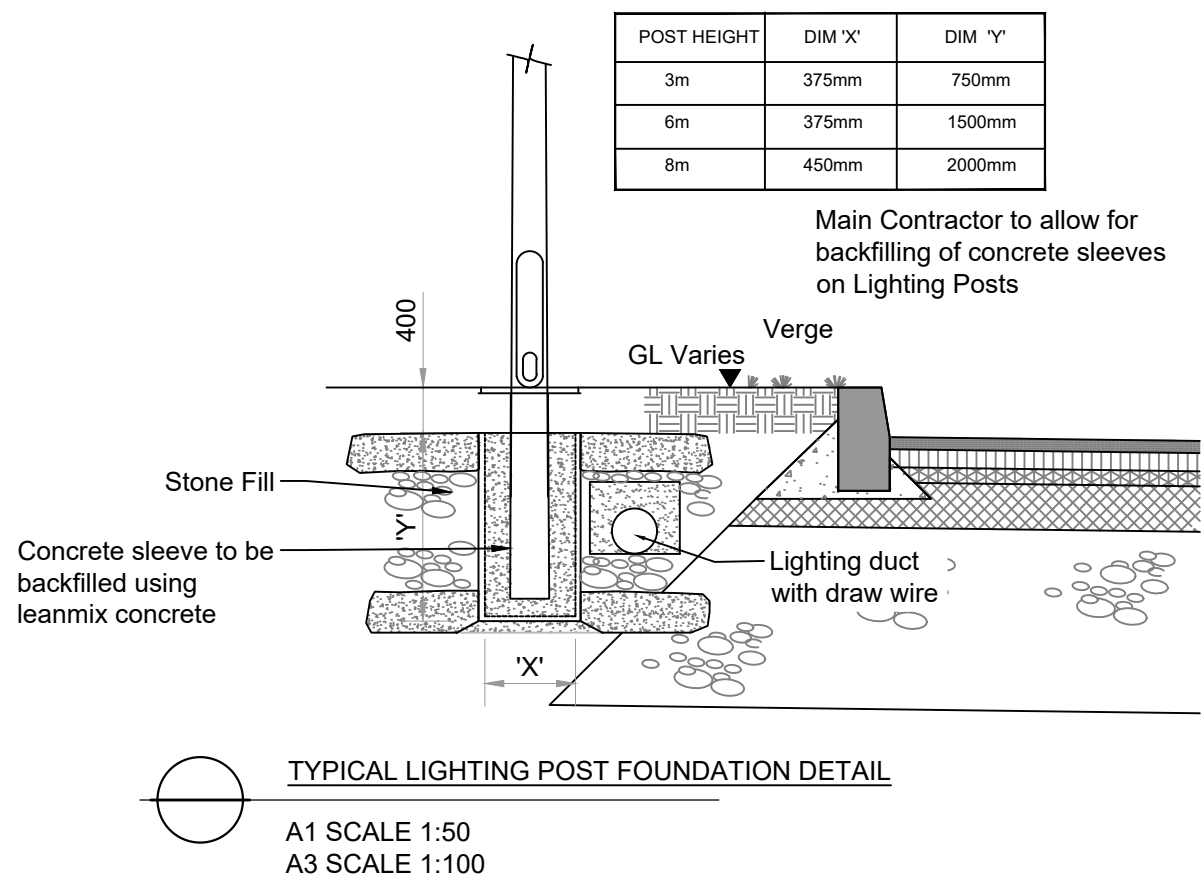


A1 SCALE 1:25
A3 SCALE 1:50

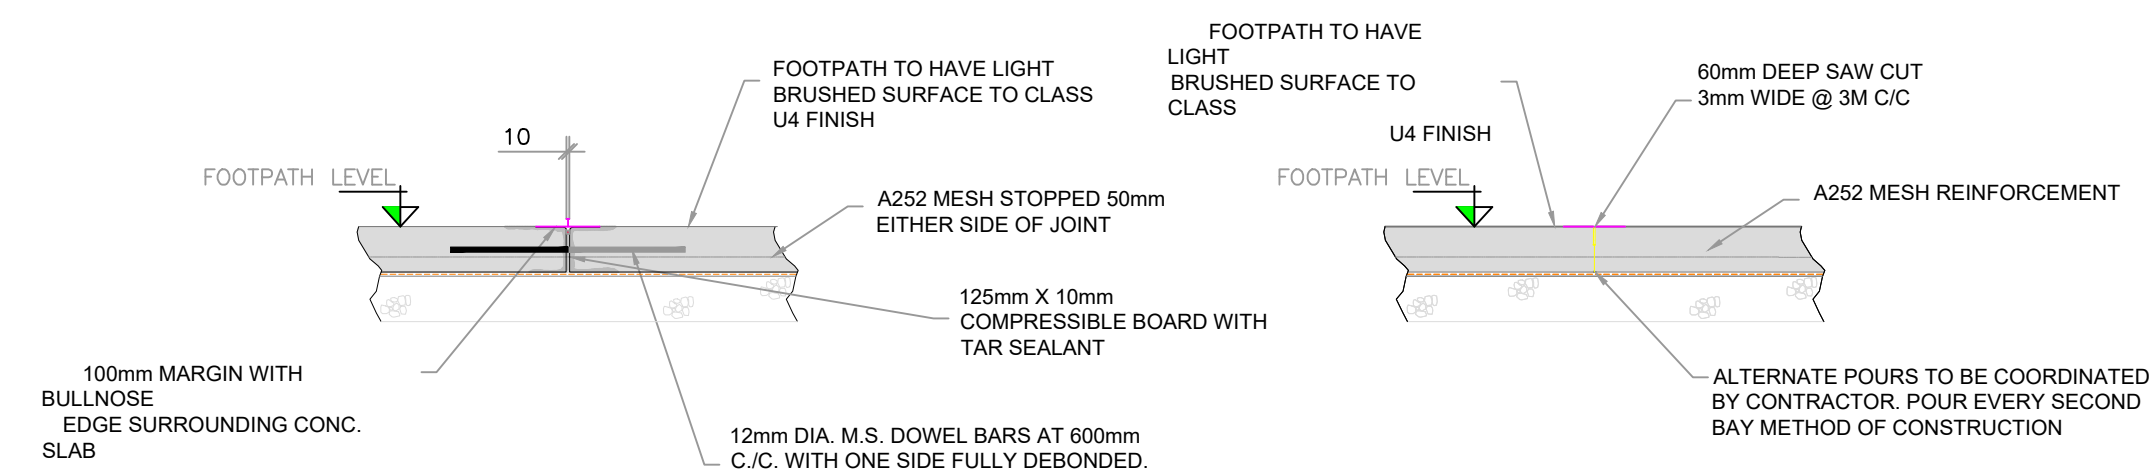


A1 SCALE 1:25
A3 SCALE 1:50

A1 SCALE 1:25
A3 SCALE 1:50

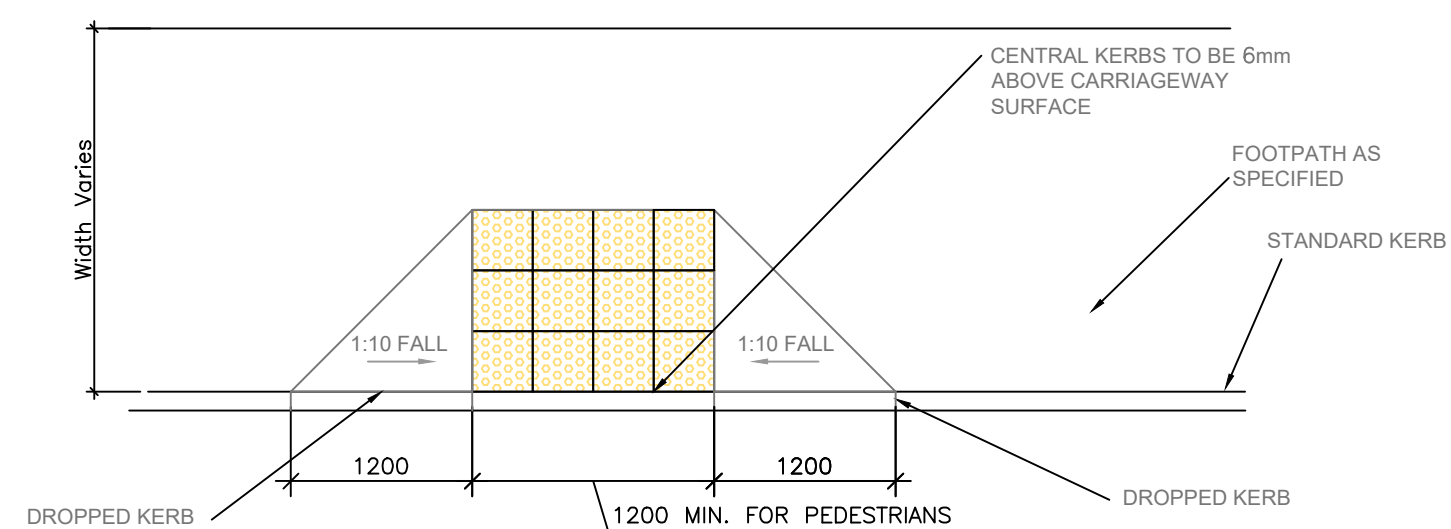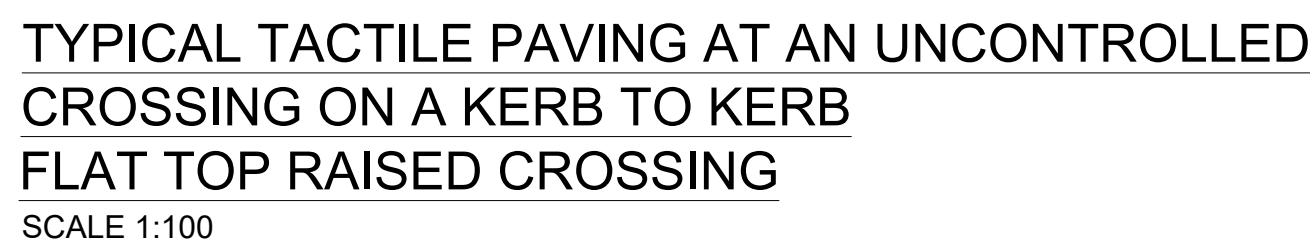

TYPICAL TACTILE PAVING & DROP KERB DETAILS (INLINE)

A1 SCALE 1:50
A3 SCALE 1:100

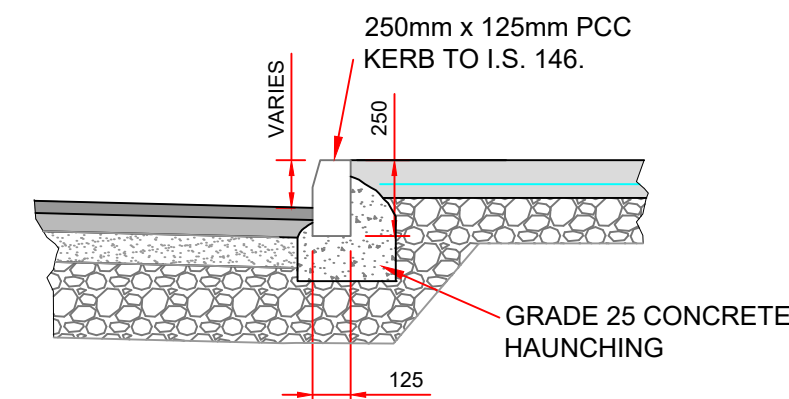

TYPICAL KERB DETAIL - ASPHALT ROAD

A1 SCALE 1:25
A3 SCALE 1:50