




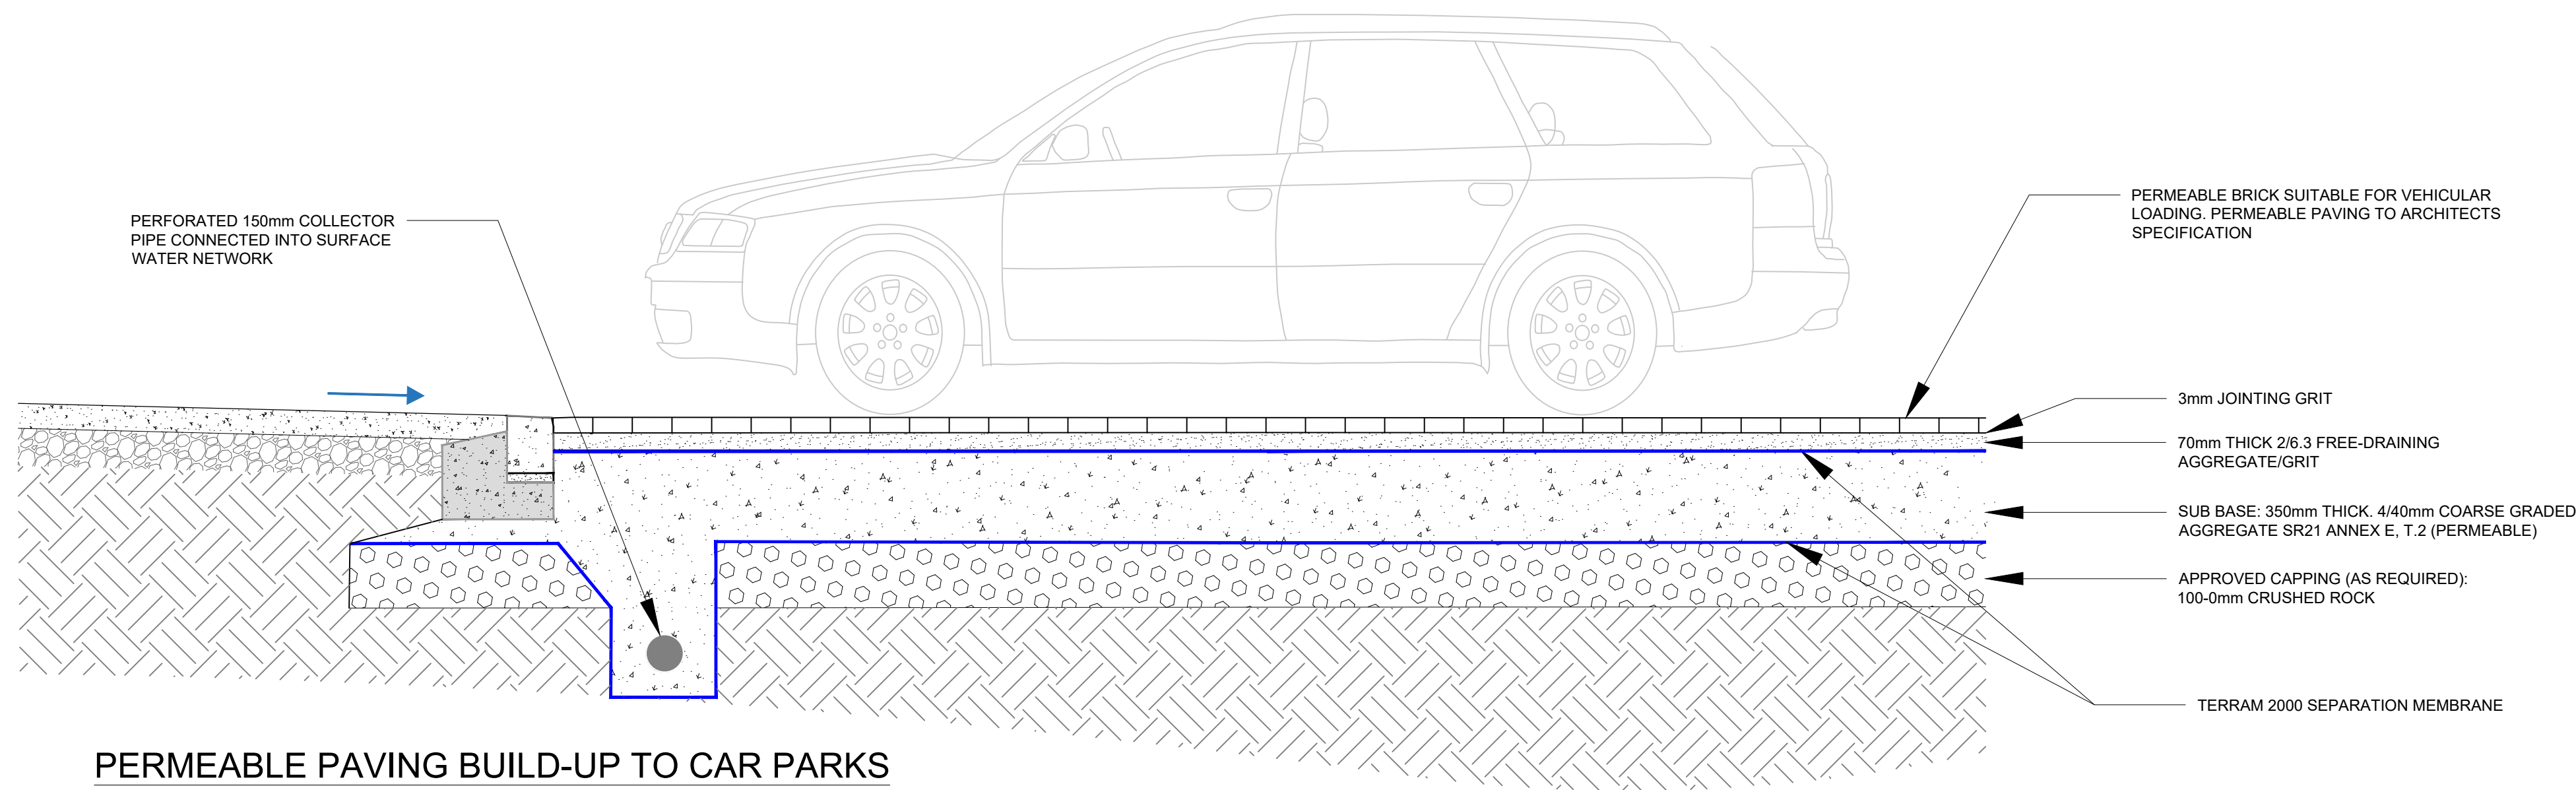


PERMEABLE PAVING BUILD-UP TO CAR PARKS  
ONLY  
SCALE 1:20

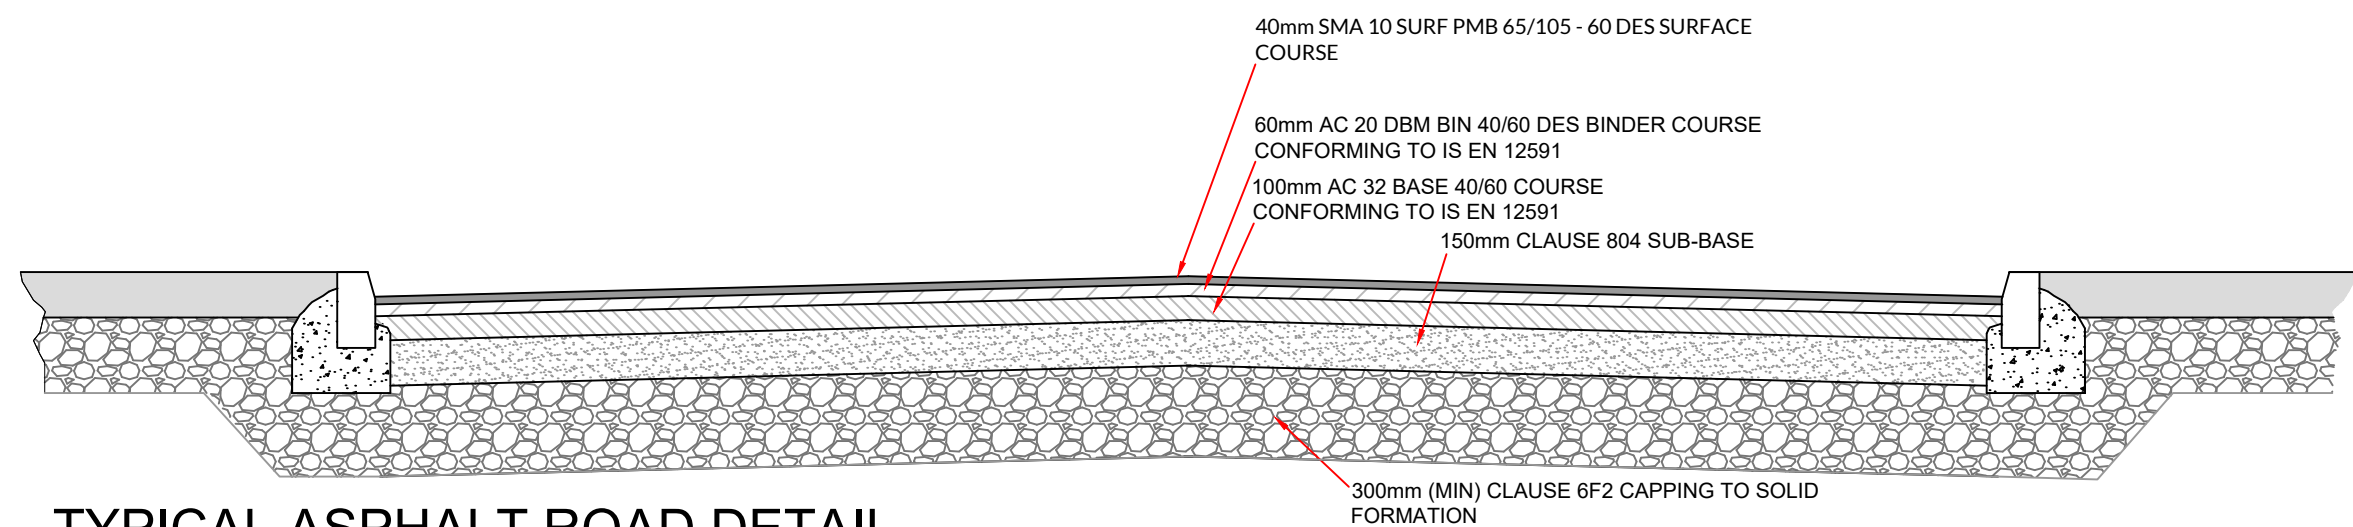


TYPICAL ASPHALT ROAD DETAIL  
A1 SCALE 1:25  
A3 SCALE 1:50

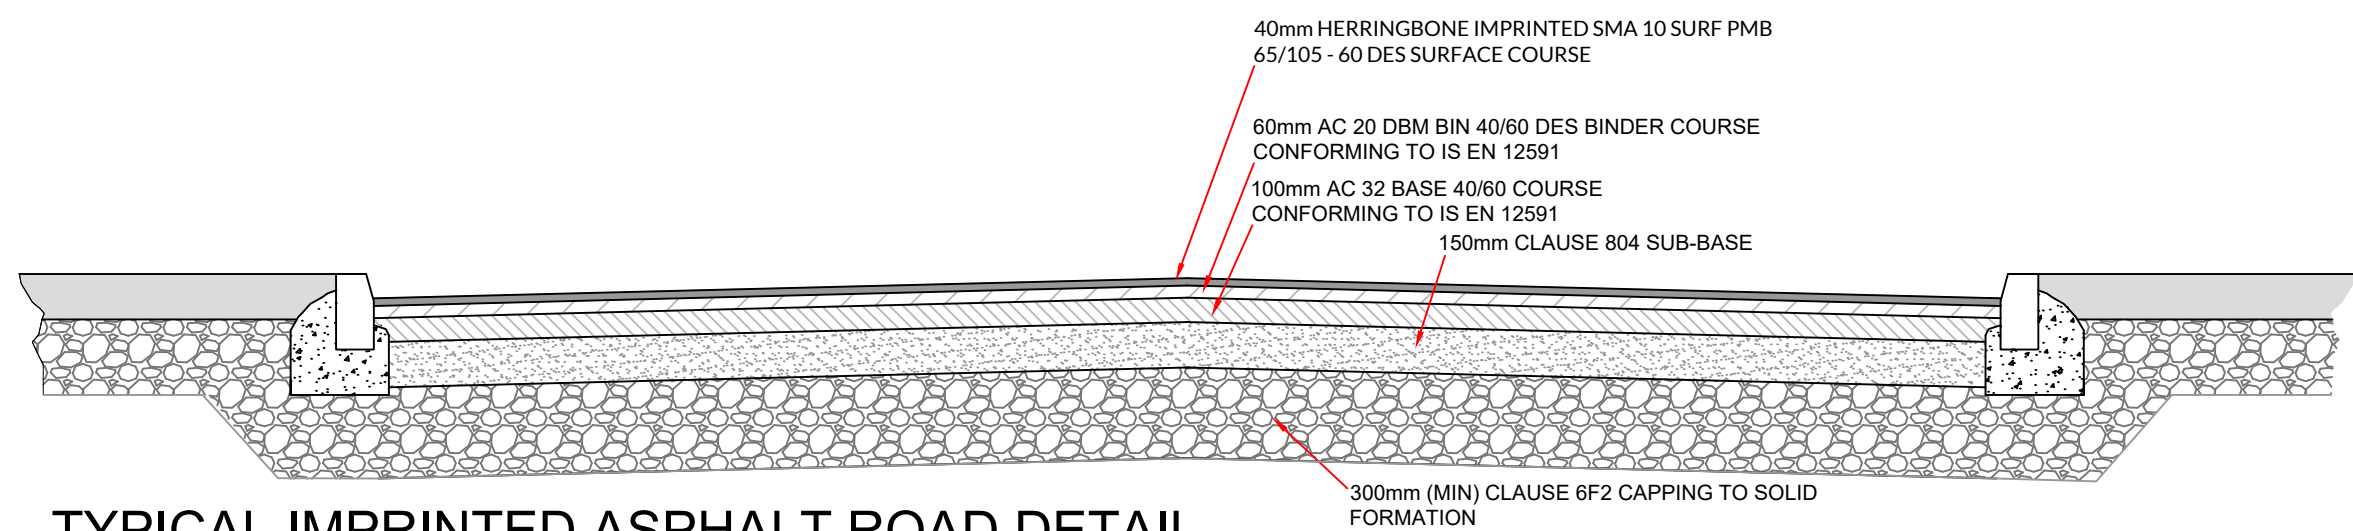

TYPICAL IMPRINTED ASPHALT ROAD DETAIL  
A1 SCALE 1:25  
A3 SCALE 1:50

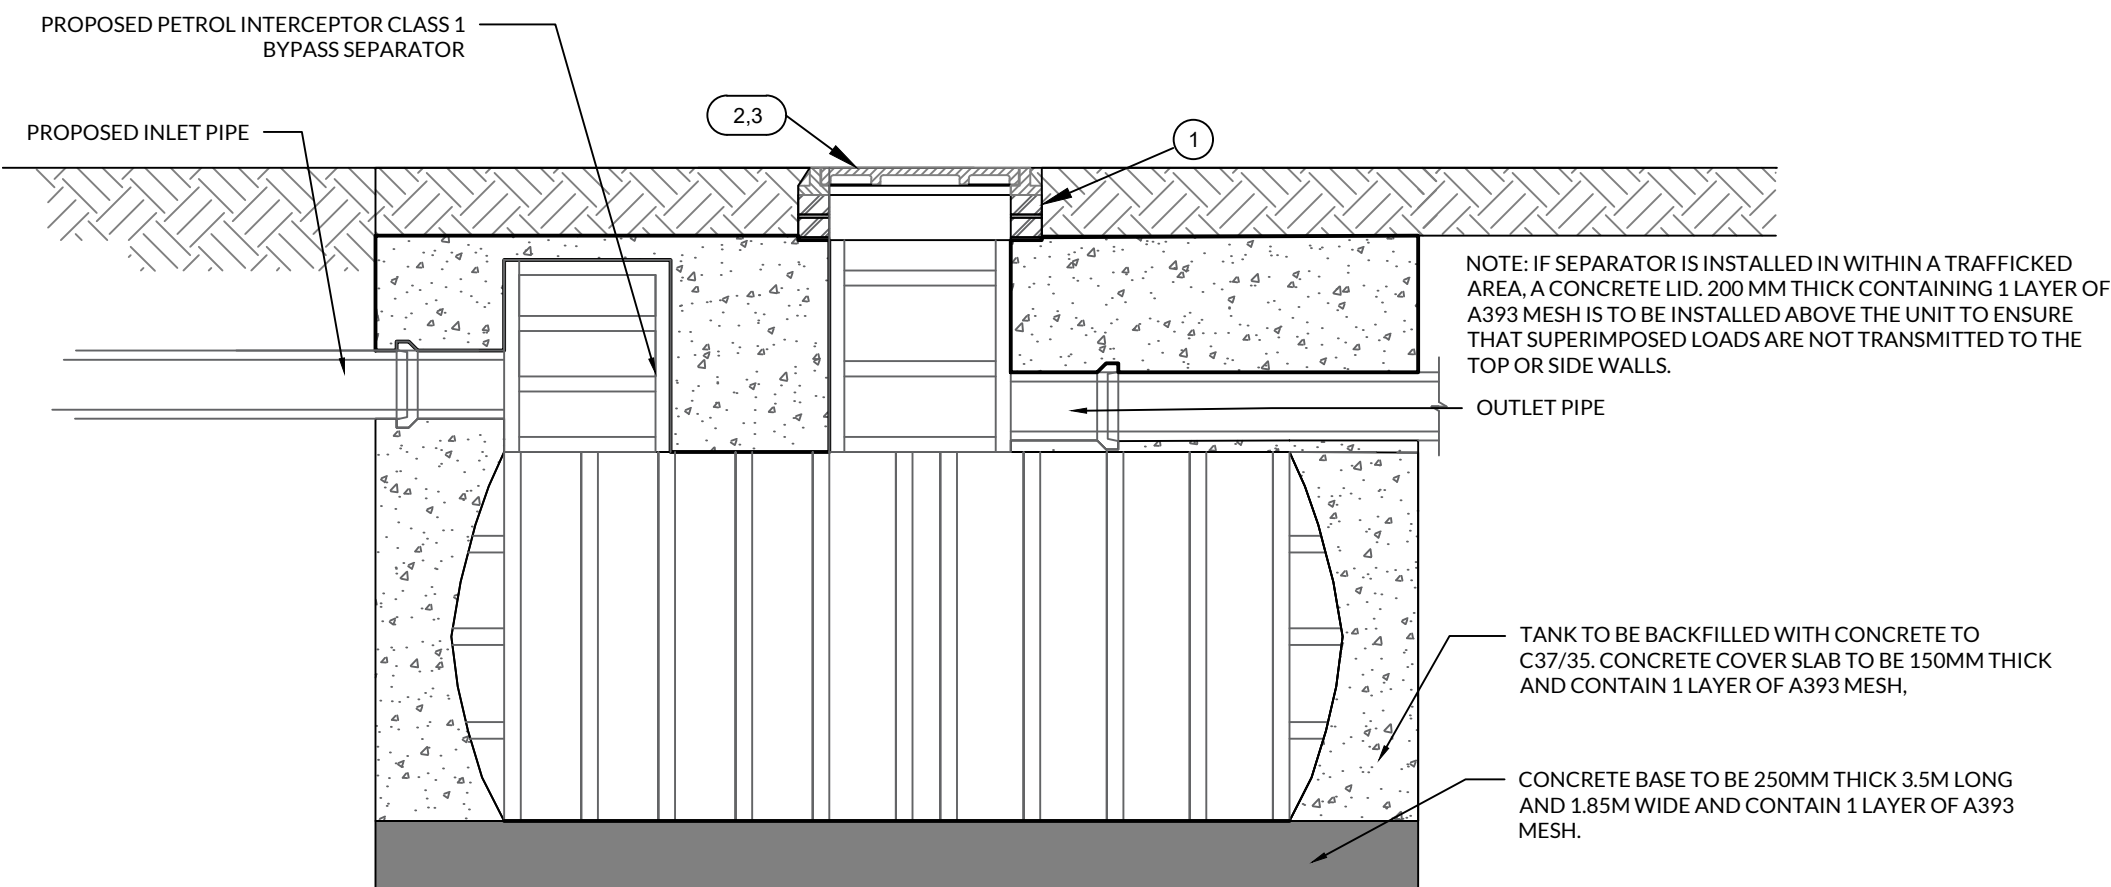

TYPICAL PETROL INTERCEPTOR DETAIL  
SCALE 1:25

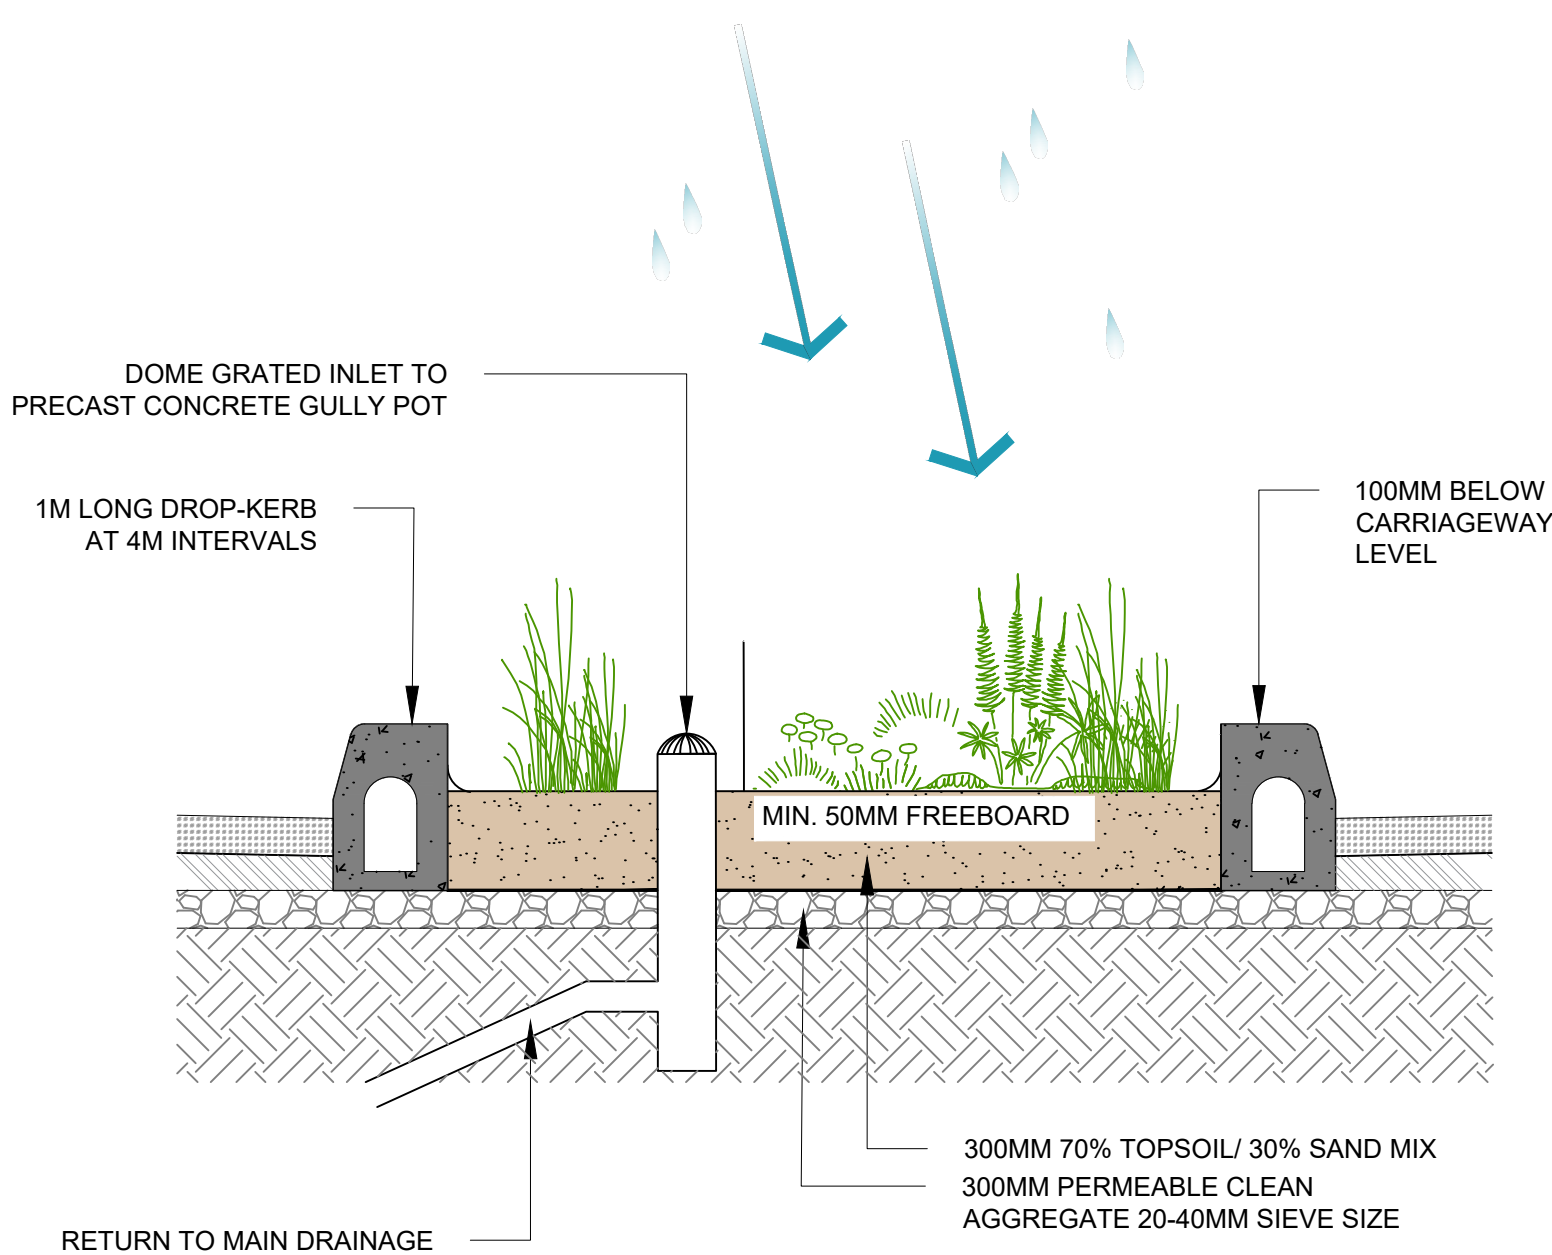

TYPICAL KERBSIDE RAINGARDEN WITH RETURN  
TO MAIN DRAINAGE  
SCALE 1:10

NOTES:

- FIGURED DIMENSIONS ONLY TO BE TAKEN FROM THIS DRAWING.
- ALL DRAWINGS TO BE CHECKED BY THE CONTRACTOR ON SITE
- ENGINEER/EMPLOYERS REPRESENTATIVE, AS APPROPRIATE, TO BE INFORMED BY THE CONTRACTOR OF ANY DISCREPANCIES BEFORE ANY WORK COMMENCES
- THE CONTRACTOR SHALL UNDERTAKE A THOROUGH CHECK FOR THE ACTUAL LOCATION OF ALL SERVICES/UTILITIES, ABOVE AND BELOW GROUND, BEFORE ANY WORK COMMENCES
- ALL LEVELS SHOWN RELATE TO ORDNANCE SURVEY DATUM AT MALIN HEAD

| Rev | Date       | Description        | By | Chkd. |
|-----|------------|--------------------|----|-------|
| P01 | 17.08.2026 | Issue for Planning | GC | SB    |

Client: Galway County Council

Project: Housing Development at  
Cosmona, Loughrea,  
Co. Galway  
Phase 2

Title: Site Development  
Details  
Sheet 2 of 2

Scale @ A1: As Shown

Prepared by: GC  
Checked by: SB  
Date: 17.08.2026

Drawing Status: Planning

TOBIN

Tel: +353 (0)91 565 211  
Email: info@tobin.ie  
www.tobin.ie

TOBIN will not be liable for any use of this document for any purpose other than that for which it was originally prepared and provided. Except where specifically and explicitly agreed in writing by TOBIN, no copyright holder, no part of this document may be reproduced or transmitted in any form and this document shall not be relied upon for any other party for any purpose.

Drawing No.: 11942-2112  
Revision: P01