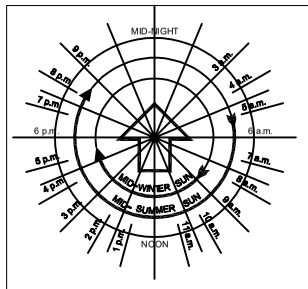

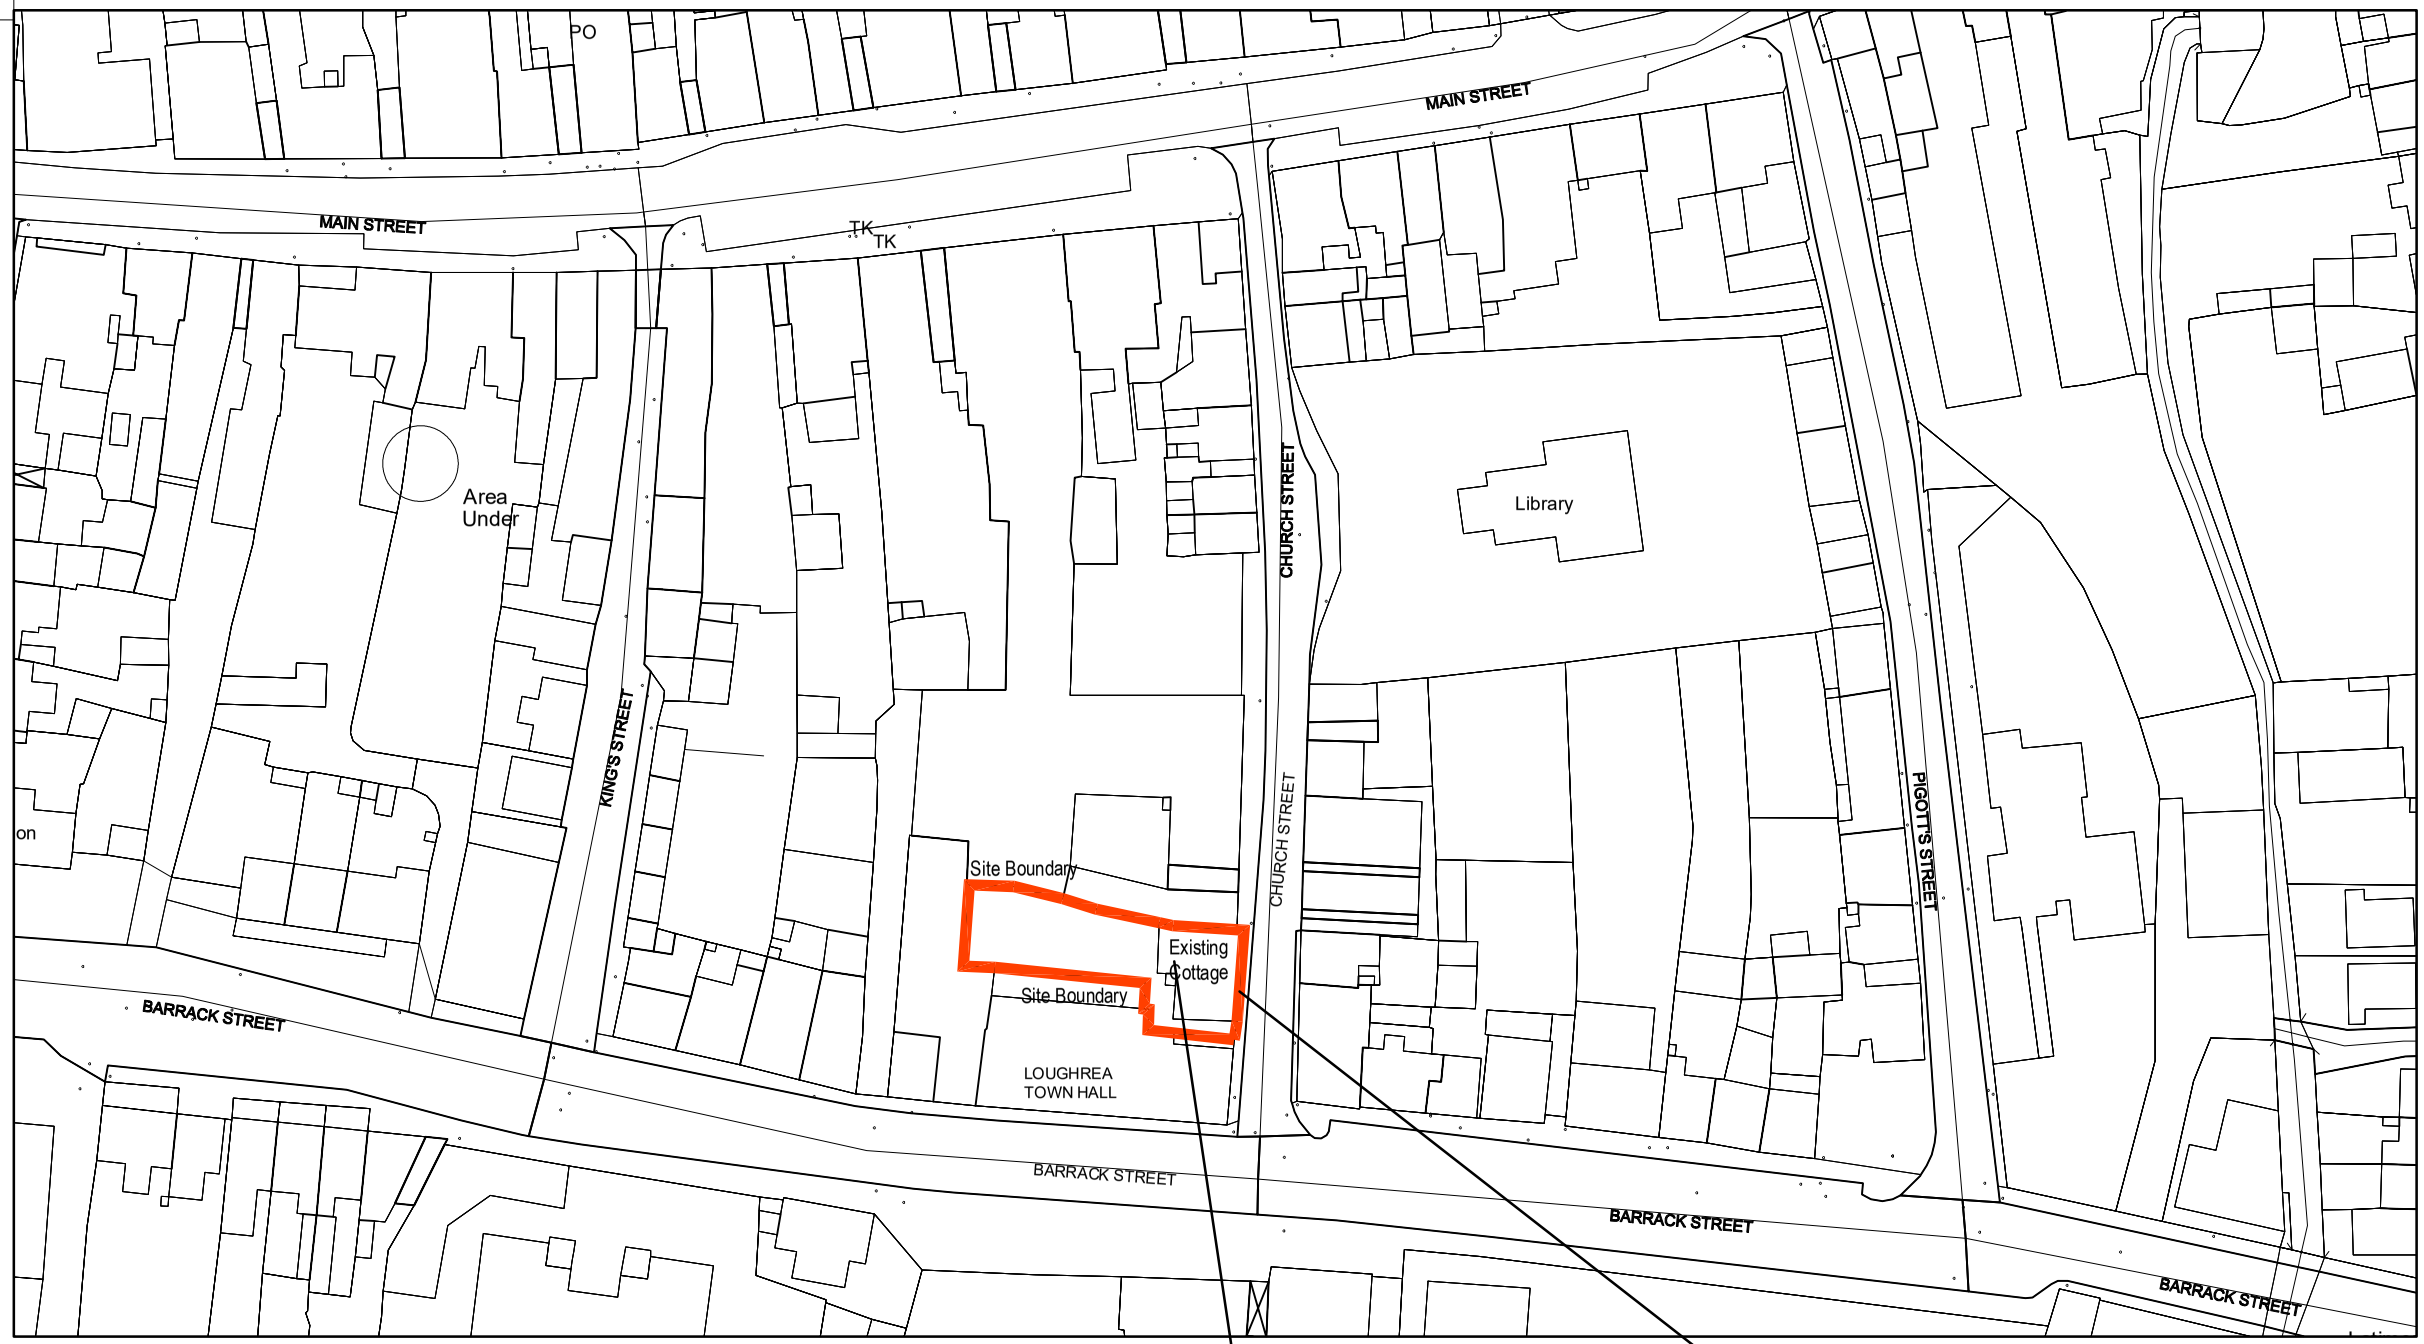

Location grid reference:
N716 507
E562 076

Location of site notice

© ORDNANCE SURVEY IRELAND 2022. ALL RIGHTS RESERVED.
LICENCE NUMBER: GALWAY COUNTY COUNCIL CYAL50379128

REV.	DESCRIPTION.	DATE.	BY.
-	-	-	-

Foireann Athnuachana
Regeneration Team

RIAI

PROJECT: Church Street, Loughrea, Development

DRAWING TITLE: Site Location Plan

Source: Regeneration Office, Economic Development & Planning, Galway County Council

Comhairle Chontae na Gaillimhe
Galway County Council

Address:
Regeneration Office,
Economic Development & Planning,
Galway County Council,
Áras an Chontae,
Prospect Hill, Galway.

TEL NO: +353(0)91 509000

DWG NO: -PHXX-L00-DR-GCC-AR-1000	
REF:	
REV	SCALE 1:1000
JOB NO Church St	DATE 27.10.2026
SIZE A3	STATUS Planning
DRW BY BM	CKD BY BM