
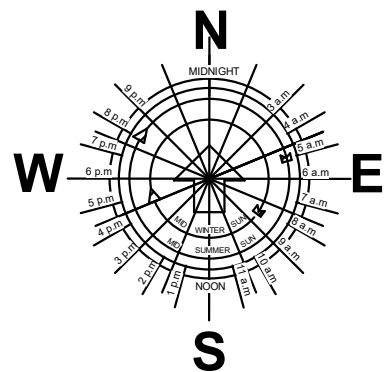


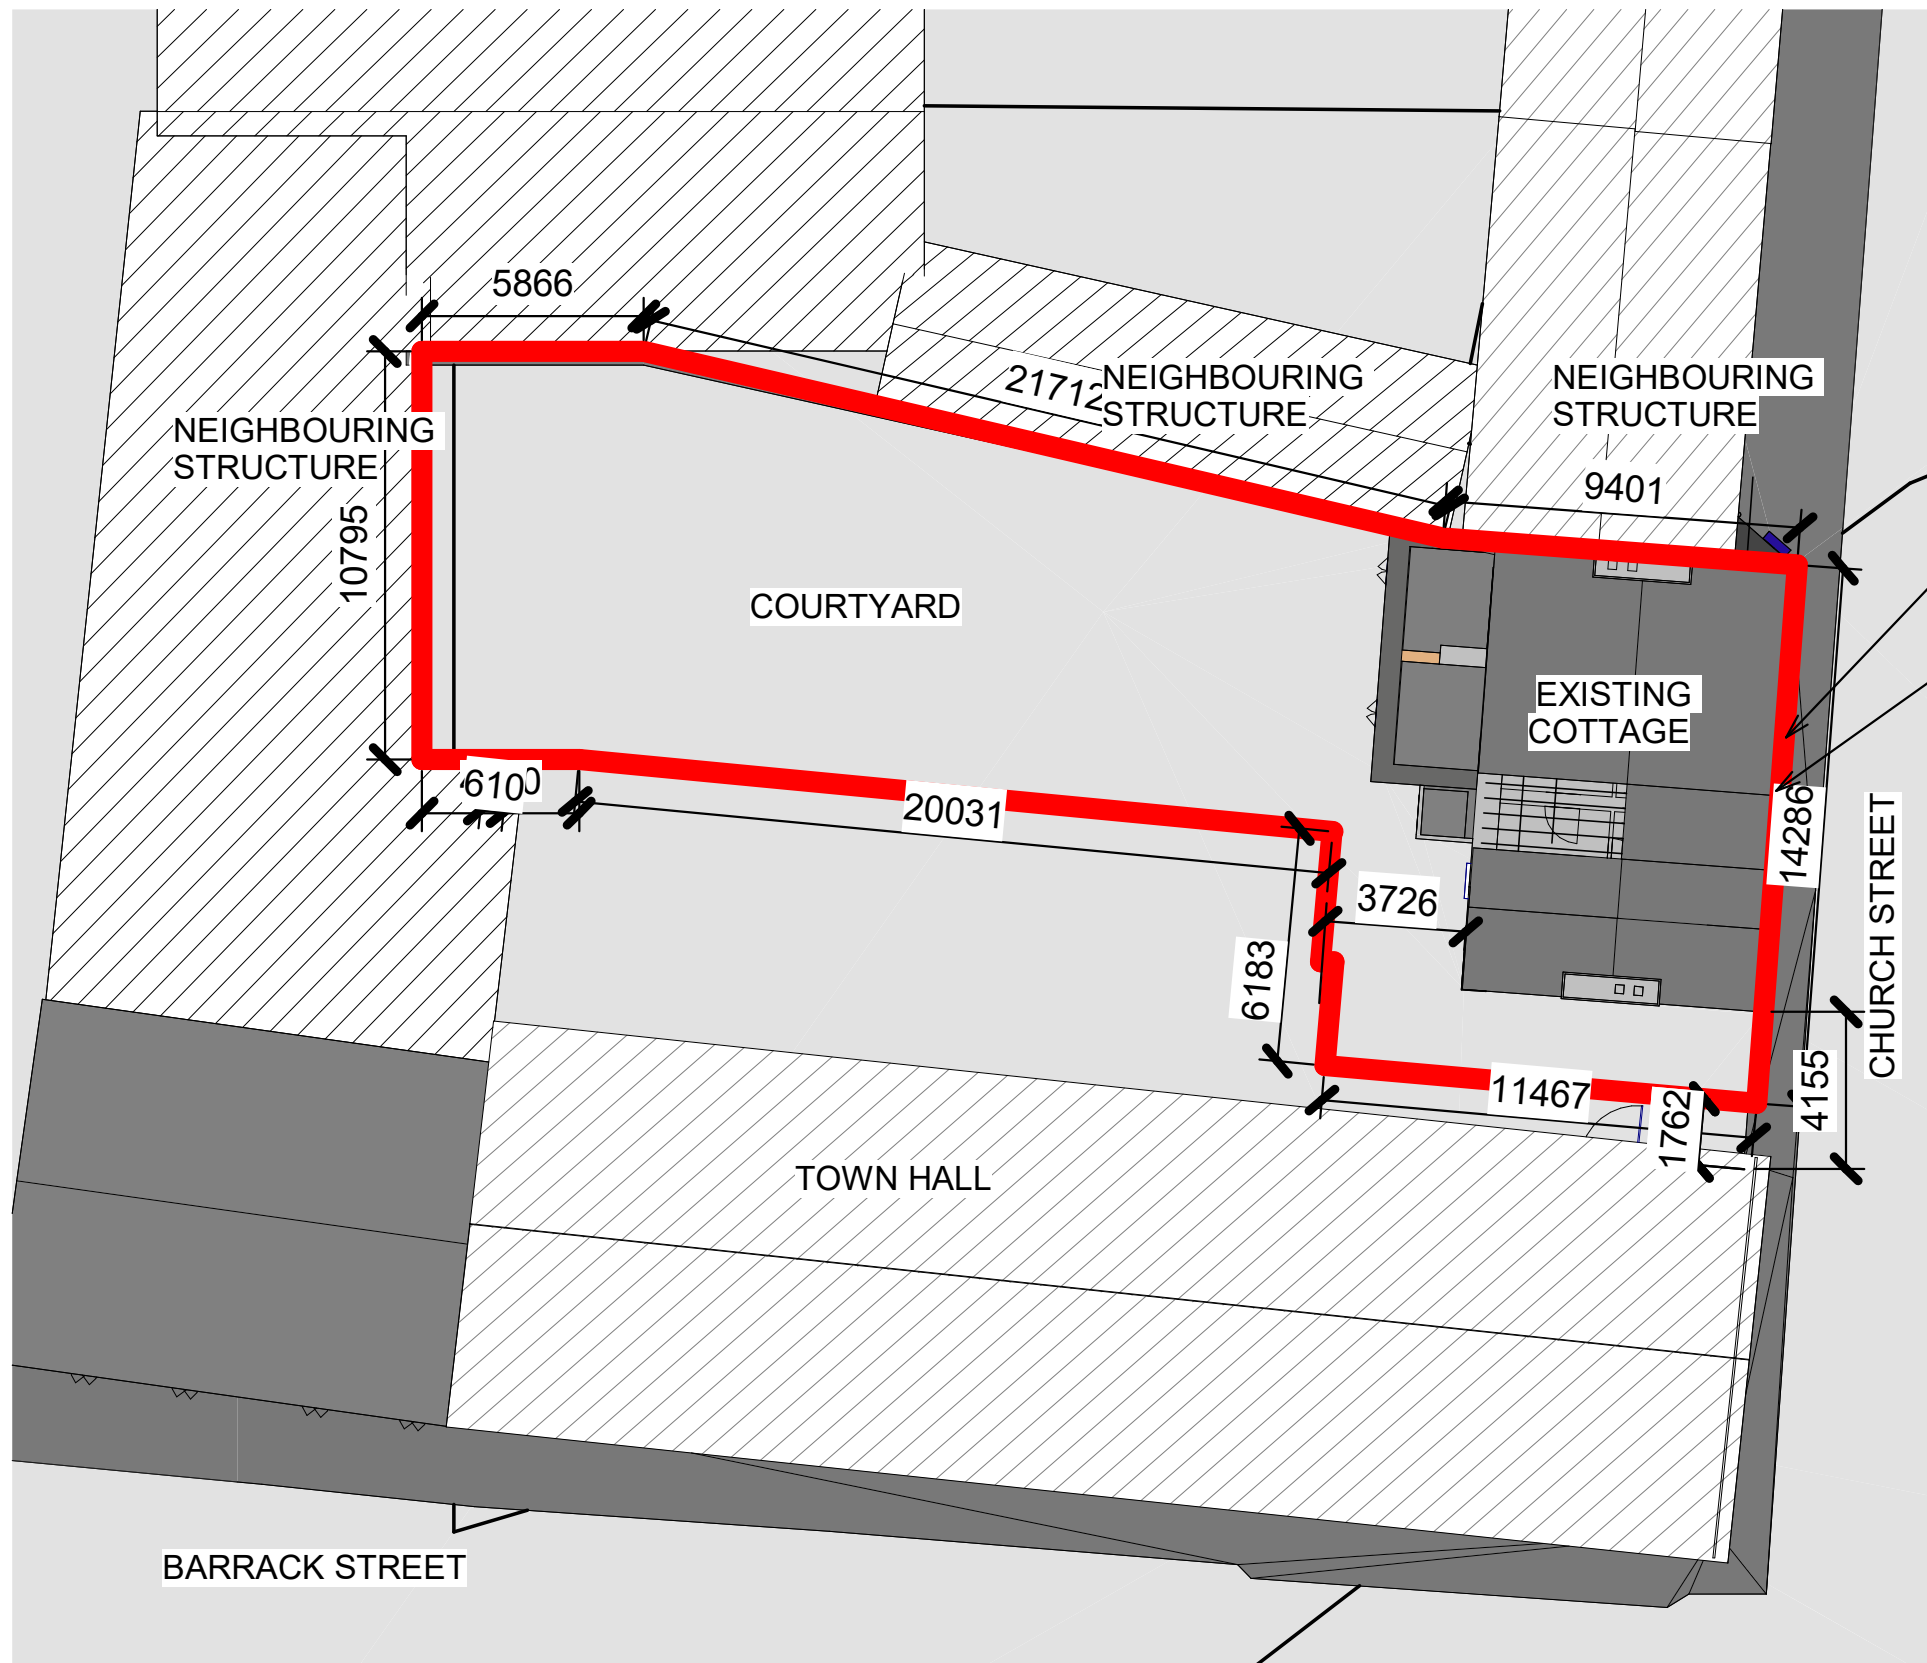

RED LINE INDICATES SITE BOUNDARY

POSITION OF SITE NOTICE

Revision No.	Date:	Description:

Foireann Athnuachana
Regeneration Team



Project Title:

Church Street Loughrea Development

Drawing Title:

Existing Site Layout

Drawing no:

LOUGHREACHST-PHXX-L00-DR-GCC-AR-1001

Date:

27.10.2026

Revision:

Drawn By:

MM

Checked By:

BM

Scale:

1 : 200

@A3



Comhairle Chontae na Galway
Galway County Council

Regeneration Office,
Dept. of Economic Development and Planning,
Galway County Council, Áras an Chontae, Prospect Hill, Galway Phone: +353 (0)91-509000