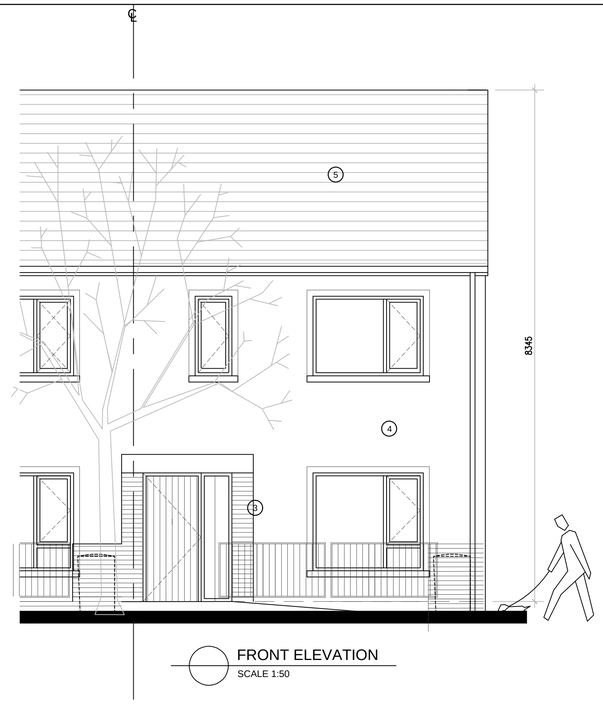

FRONT ELEVATION
SCALE 1:50

REAR ELEVATION
SCALE 1:50

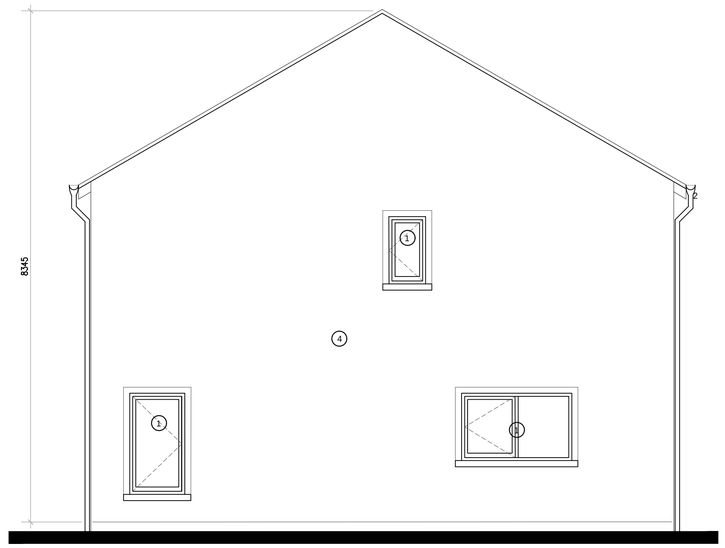

SIDE ELEVATION
SCALE 1:50

1	aluminium windows grey double glazed
2	2mm Powder coated aluminium fixed to 18mm marine ply.
3	Selected brick staffordshire blue
4	Nap plaster finish, painted
5	Concrete tiles with approved ridge
6	Nap plaster plinth, painted

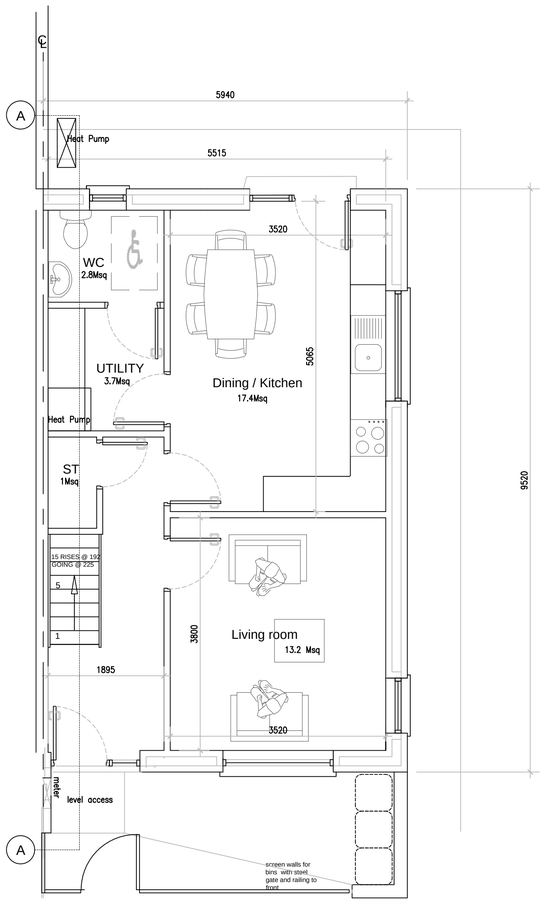

GROUND FLOOR PLAN
SCALE 1:50

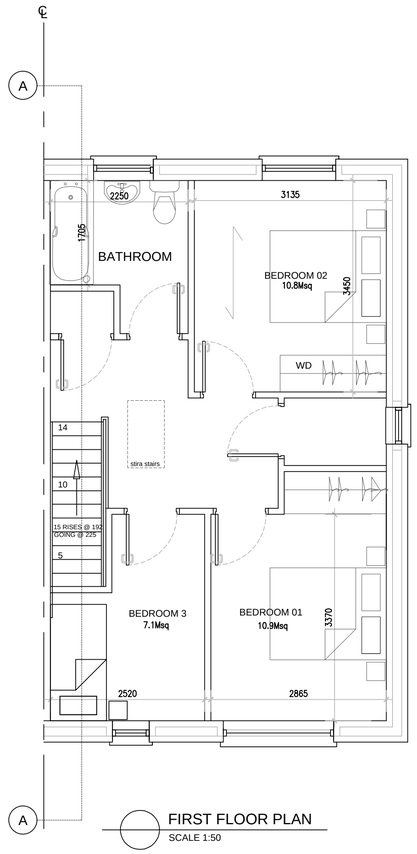

FIRST FLOOR PLAN
SCALE 1:50

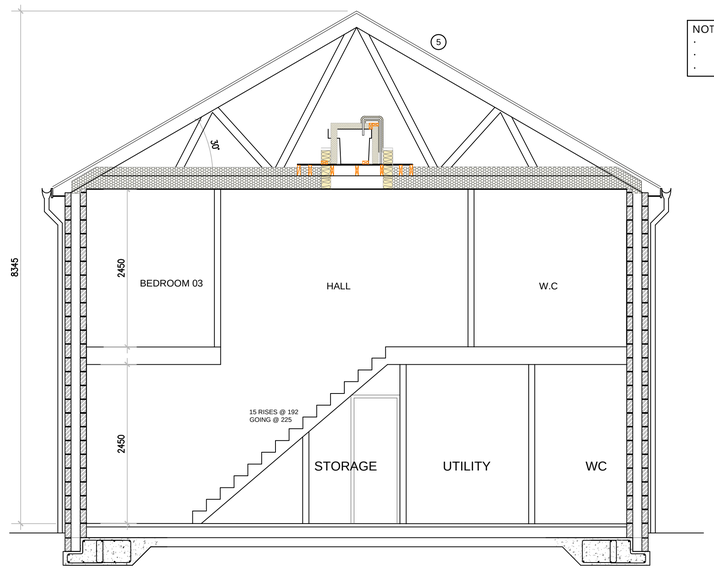

SECTION A - A
SCALE 1:50

NOTE:
- ALL SERVICES, LEVELS AND STRUCTURE TO ENGINEERS DETAILS/SPECIFICATION.
- SEE SITE PLAN FOR FFL & ORIENTATION OF UNITS
- NOT FOR CONSTRUCTION PURPOSES.

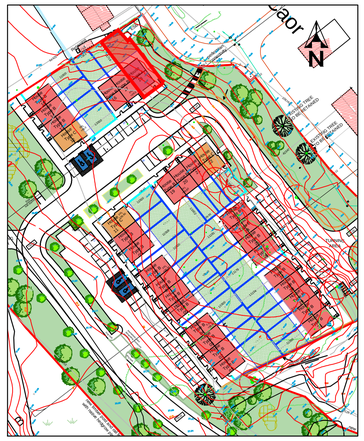

KEY PLAN (scale 1:1000)

3 bed unit
5P unit 96m2

NOTE:

Refer to Site Layout Plan Drawing No. 180901-03-101-2 for Finished Floor Levels & North Point Orientation

N

Comhairle Chontae na Gaillimhe
Galway County Council

FUNDED BY THE
IRISH GOVERNMENT
UNDER ***REBUILDING IRELAND***
ACTION PLAN FOR HOUSING AND
HOMELESSNESS

VHA architects

VINCENT HANNON & ASSOCIATES
CHARTERED ARCHITECTS, SURVEYORS & PROJECT MANAGERS
ABBEY STREET, SLIGO. Tel: 071-9150022 Fax: 071-9150021
BLOCK 12, GALWAY TECHNOLOGY PARK, PARKMORE, BALLYBRIT, GALWAY. Tel: 091-735122 Fax: 091-735117
e-mail: info@vha.ie website: www.vha.ie

© THIS DRAWING IS PROTECTED BY COPYRIGHT AND IS TO BE READ IN CONJUNCTION WITH ALL RELEVANT SPECIFICATIONS AND DRAWINGS.

USE ONLY FIGURED DIMENSIONS.

DO NOT SCALE OFF THIS DRAWING.

IT IS THE CONTRACTORS RESPONSIBILITY TO ENSURE COMPLIANCE WITH ALL ASPECTS OF THE CURRENT BUILDING REGULATIONS.

IT IS THE CONTRACTOR'S RESPONSIBILITY TO ENSURE COMPLIANCE WITH ALL CONDITIONS IMPOSED BY THE LOCAL PLANNING AUTHORITY.

IF IN DOUBT ASK.

Rev	Description	By	Date

client / job description: Residential Development at Maigh Cuilinn for Galway County Council

drawn by: MD

drawing title: HOUSE TYPE A
PLAN, SECTION & ELEVATIONS

checked by: BF

scale: 1:50 @ A1 1:100 @ A3 | date: 15/07/2019 | drawing no: 180901-03-200

rev: A | project stage: PLANNING