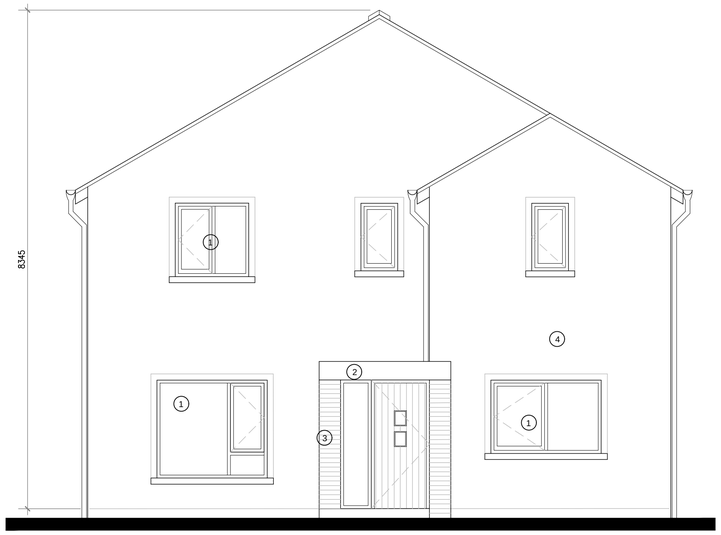

FRONT ELEVATION
SCALE 1:50

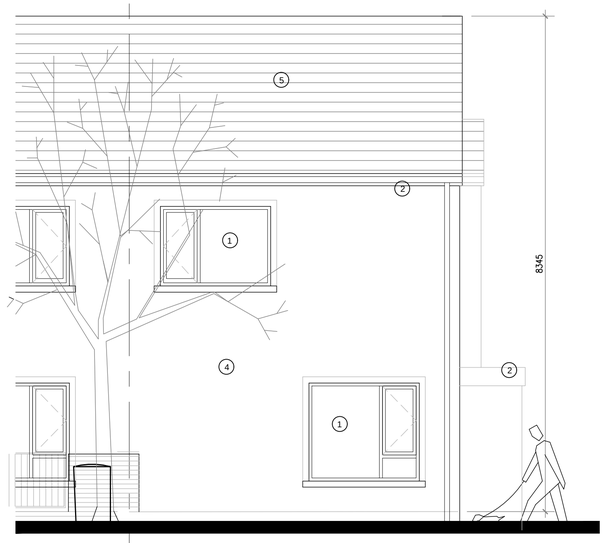

SIDE ELEVATION
SCALE 1:50

REAR ELEVATION
SCALE 1:50

3 bed unit
5P unit 96m2

1 aluminium windows grey double glazed
2 2mm Powder coated aluminium fixed to 18mm marine ply.
3 Selected brick staffordshire blue
4 Nap plaster finish, painted
5 Concrete tiles with approved ridge
6 Nap plaster plinth, painted

NOTE:
- ALL SERVICES, LEVELS AND STRUCTURE TO ENGINEERS DETAILS/SPECIFICATION.
- SEE SITE PLAN FOR FFL & ORIENTATION OF UNITS
- NOT FOR CONSTRUCTION PURPOSES.

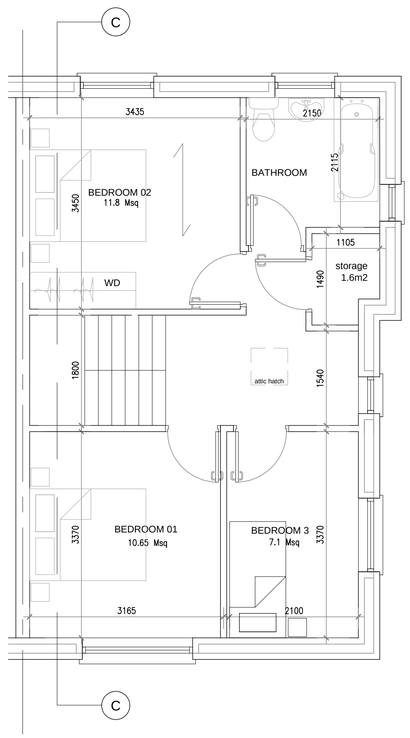

FIRST FLOOR PLAN
SCALE 1:50

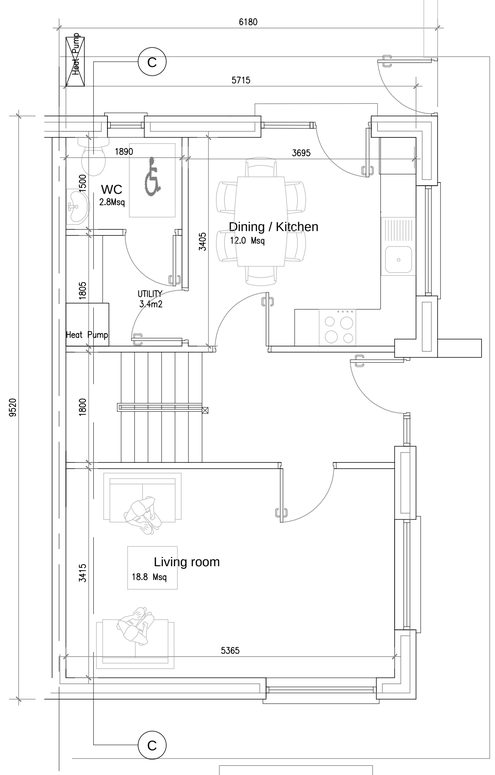

GROUND FLOOR PLAN
SCALE 1:50

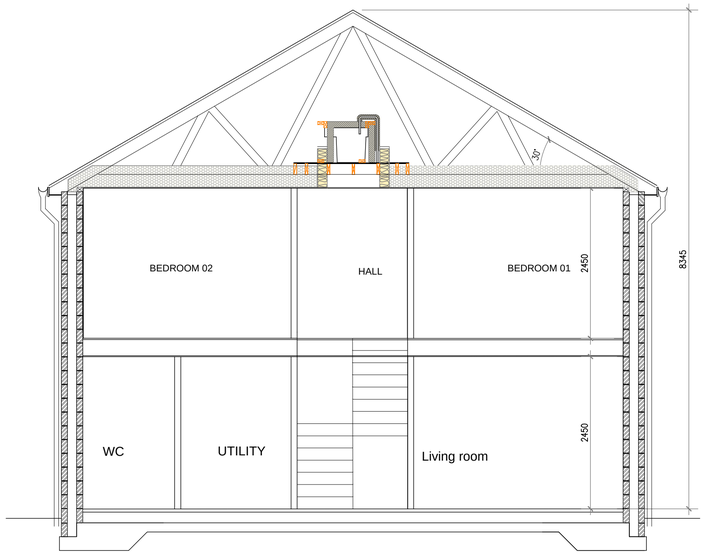

SECTION C - C
SCALE 1:50

KEY PLAN (scale 1:1000)

NOTE:

Refer to Site Layout Plan Drawing No. 180901-03-101-2 for Finished Floor Levels & North Point Orientation

N

Comhairle Chontae na Gaillimhe
Galway County Council

Atógáil Éireann
Plean Gníomhaíochta maidir le Tithíocht agus Éisipe Dúline

FUNDED BY THE IRISH GOVERNMENT UNDER ***REBUILDING IRELAND*** ACTION PLAN FOR HOUSING AND HOMELESSNESS

VHA architects

VINCENT HANNON & ASSOCIATES
CHARTERED ARCHITECTS, SURVEYORS & PROJECT MANAGERS
ABBEY STREET, SLIGO. Tel: 071-9150022 Fax: 071-9150021
BLOCK 12, GALWAY TECHNOLOGY PARK, PARKMORE, BALLYBRIT, GALWAY. Tel: 091-735122 Fax: 091-735117
e-mail: info@vha.ie website: www.vha.ie

© THIS DRAWING IS PROTECTED BY COPYRIGHT AND IS TO BE READ IN CONJUNCTION WITH ALL RELEVANT SPECIFICATIONS AND DRAWINGS.

USE ONLY FIGURED DIMENSIONS.

DO NOT SCALE OFF THIS DRAWING.

IT IS THE CONTRACTORS RESPONSIBILITY TO ENSURE COMPLIANCE WITH ALL ASPECTS OF THE CURRENT BUILDING REGULATIONS.

IT IS THE CONTRACTOR'S RESPONSIBILITY TO ENSURE COMPLIANCE WITH ALL CONDITIONS IMPOSED BY THE LOCAL PLANNING AUTHORITY.

IF IN DOUBT ASK.

Rev	Description	By	Date

client / job description:	Residential Devlopmet at Maigh Cuilinn for Galway County Council	drawn by:	MD
drawing title:	HOUSE TYPE C 3 BED 5 PERSON UNIT	checked by:	BF
scale: 1:50 @ A1 1:100 @ A3	date: 10/01/2020	drawing no:	180901-03-202
rev: A	project stage: PLANNING		