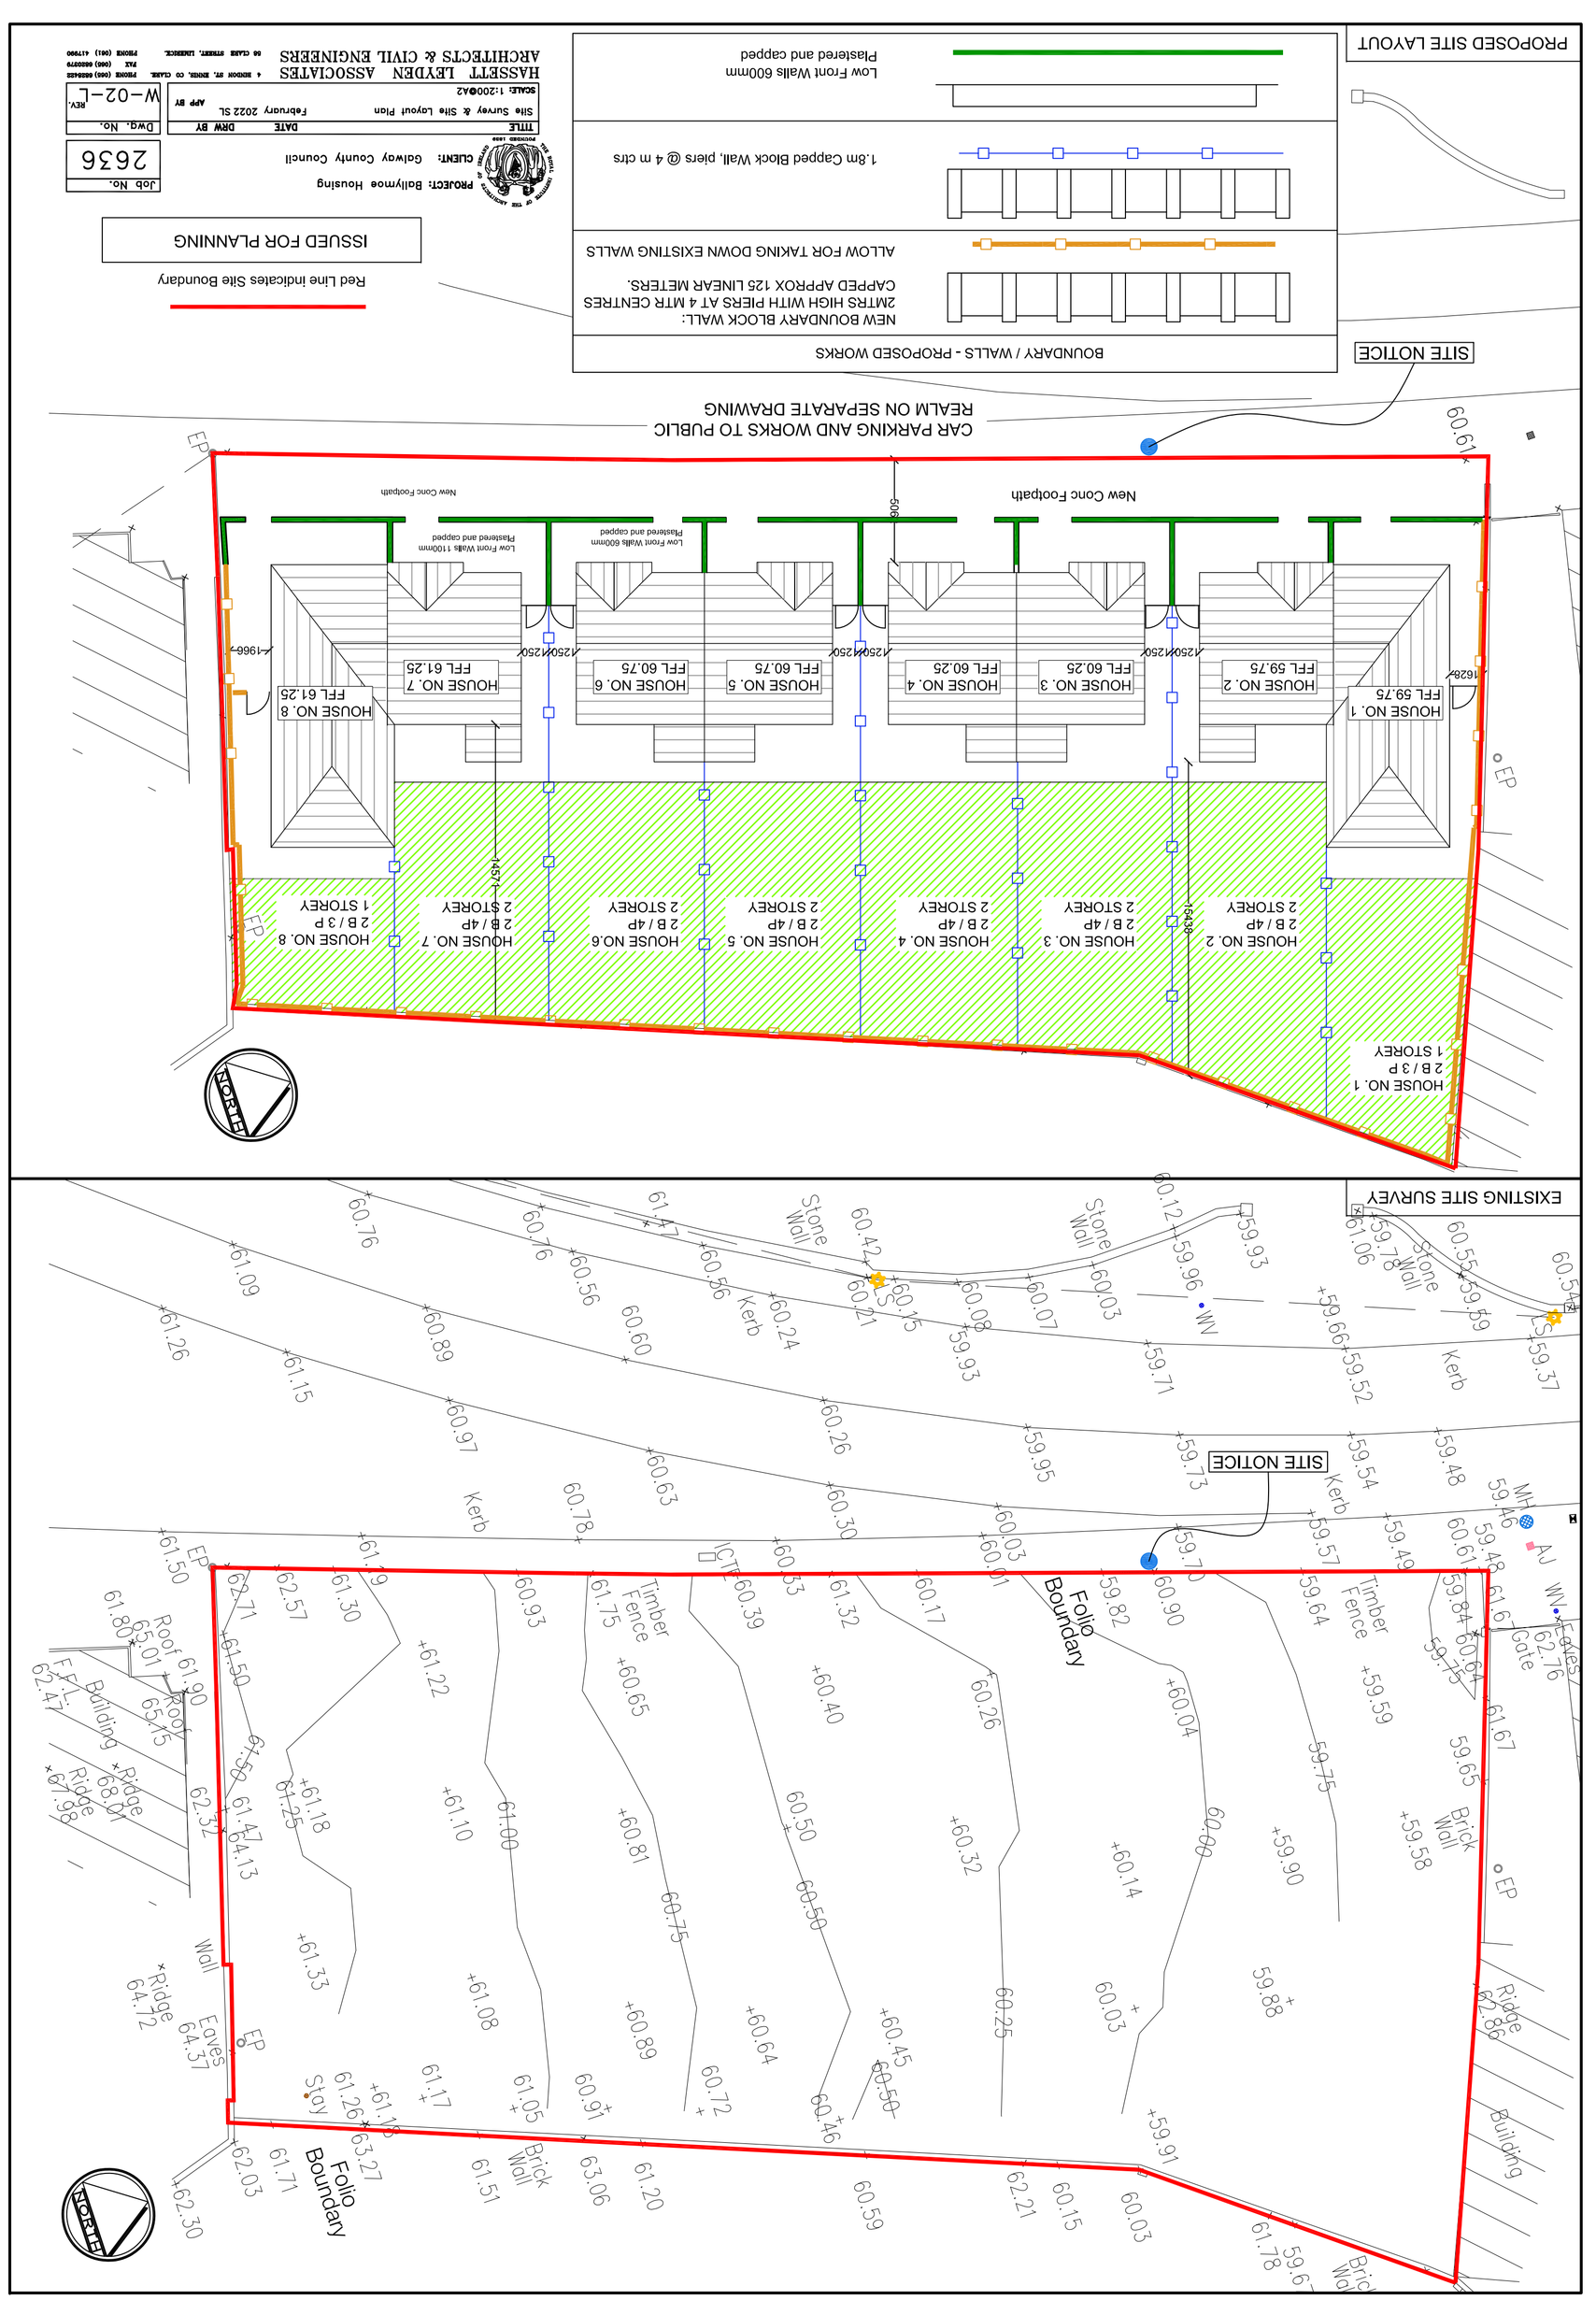
EXISTING SITE SURVEY
PROPOSED SITE LAYOUT
SITE NOTICE
BOUNDARY / WALLS - PROPOSED WORKS
NEW BOUNDARY BLOCK WALL:
2MTRS HIGH WITH PIERS AT 4 MTR CENTRES
CAPPED APPROX 125 LINEAR METERS.
ALLOW FOR TAKING DOWN EXISTING WALLS
1.8m Capped Block Wall, piers @ 4 m ctrs
Low Front Walls 600mm
Plastered and capped
CAR PARKING AND WORKS TO PUBLIC
REALM ON SEPARATE DRAWING
New Conc Footpath
HOUSE NO. 1
FFL 59.75
HOUSE NO. 2
FFL 59.75
HOUSE NO. 3
FFL 60.25
HOUSE NO. 4
FFL 60.25
HOUSE NO. 5
FFL 60.75
HOUSE NO. 6
FFL 60.75
HOUSE NO. 7
FFL 61.25
HOUSE NO. 8
FFL 61.25
HOUSE NO. 1
2 B / 2 P
1 STOREY
HOUSE NO. 2
2 B / 4P
2 STOREY
HOUSE NO. 3
2 B / 4P
2 STOREY
HOUSE NO. 4
2 B / 4P
2 STOREY
HOUSE NO. 5
2 B / 4P
2 STOREY
HOUSE NO.6
2 B / 4P
2 STOREY
HOUSE NO. 7
2 B / 4P
2 STOREY
HOUSE NO. 8
2 B / 3 P
1 STOREY
Low Front Walls 600mm
Plastered and capped
Low Front Walls 1100mm
Plastered and capped
1966
1628
1250
1250
1250
1250
1250
1250
500
1745
1457
60.61
EP
Folio Boundary
Stone Wall
Kerb
Timber Fence
Brick Wall
Building
Roof
Ridge
Eaves
Gate
Stay
WV
MH
AJ
EP
NORTH
PROJECT: Ballymoe Housing
CLIENT: Galway County Council
TITLE: Site Survey & Site Layout Plan
DATE: February 2022
DRW BY: SL
APP BY:
SCALE: 1:200@A2
Job No. 2636
Dwg. No. W-02-L
REV.
HASSETT LEYDEN ASSOCIATES
ARCHITECTS & CIVIL ENGINEERS
4 BROOM PK. ROSS, CO CLARE.
PHONE (065) 6620440
FAX (065) 6620370
PHONE (061) 417990
66 CLARE STREET, LIMERICK.
Red Line indicates Site Boundary
ISSUED FOR PLANNING