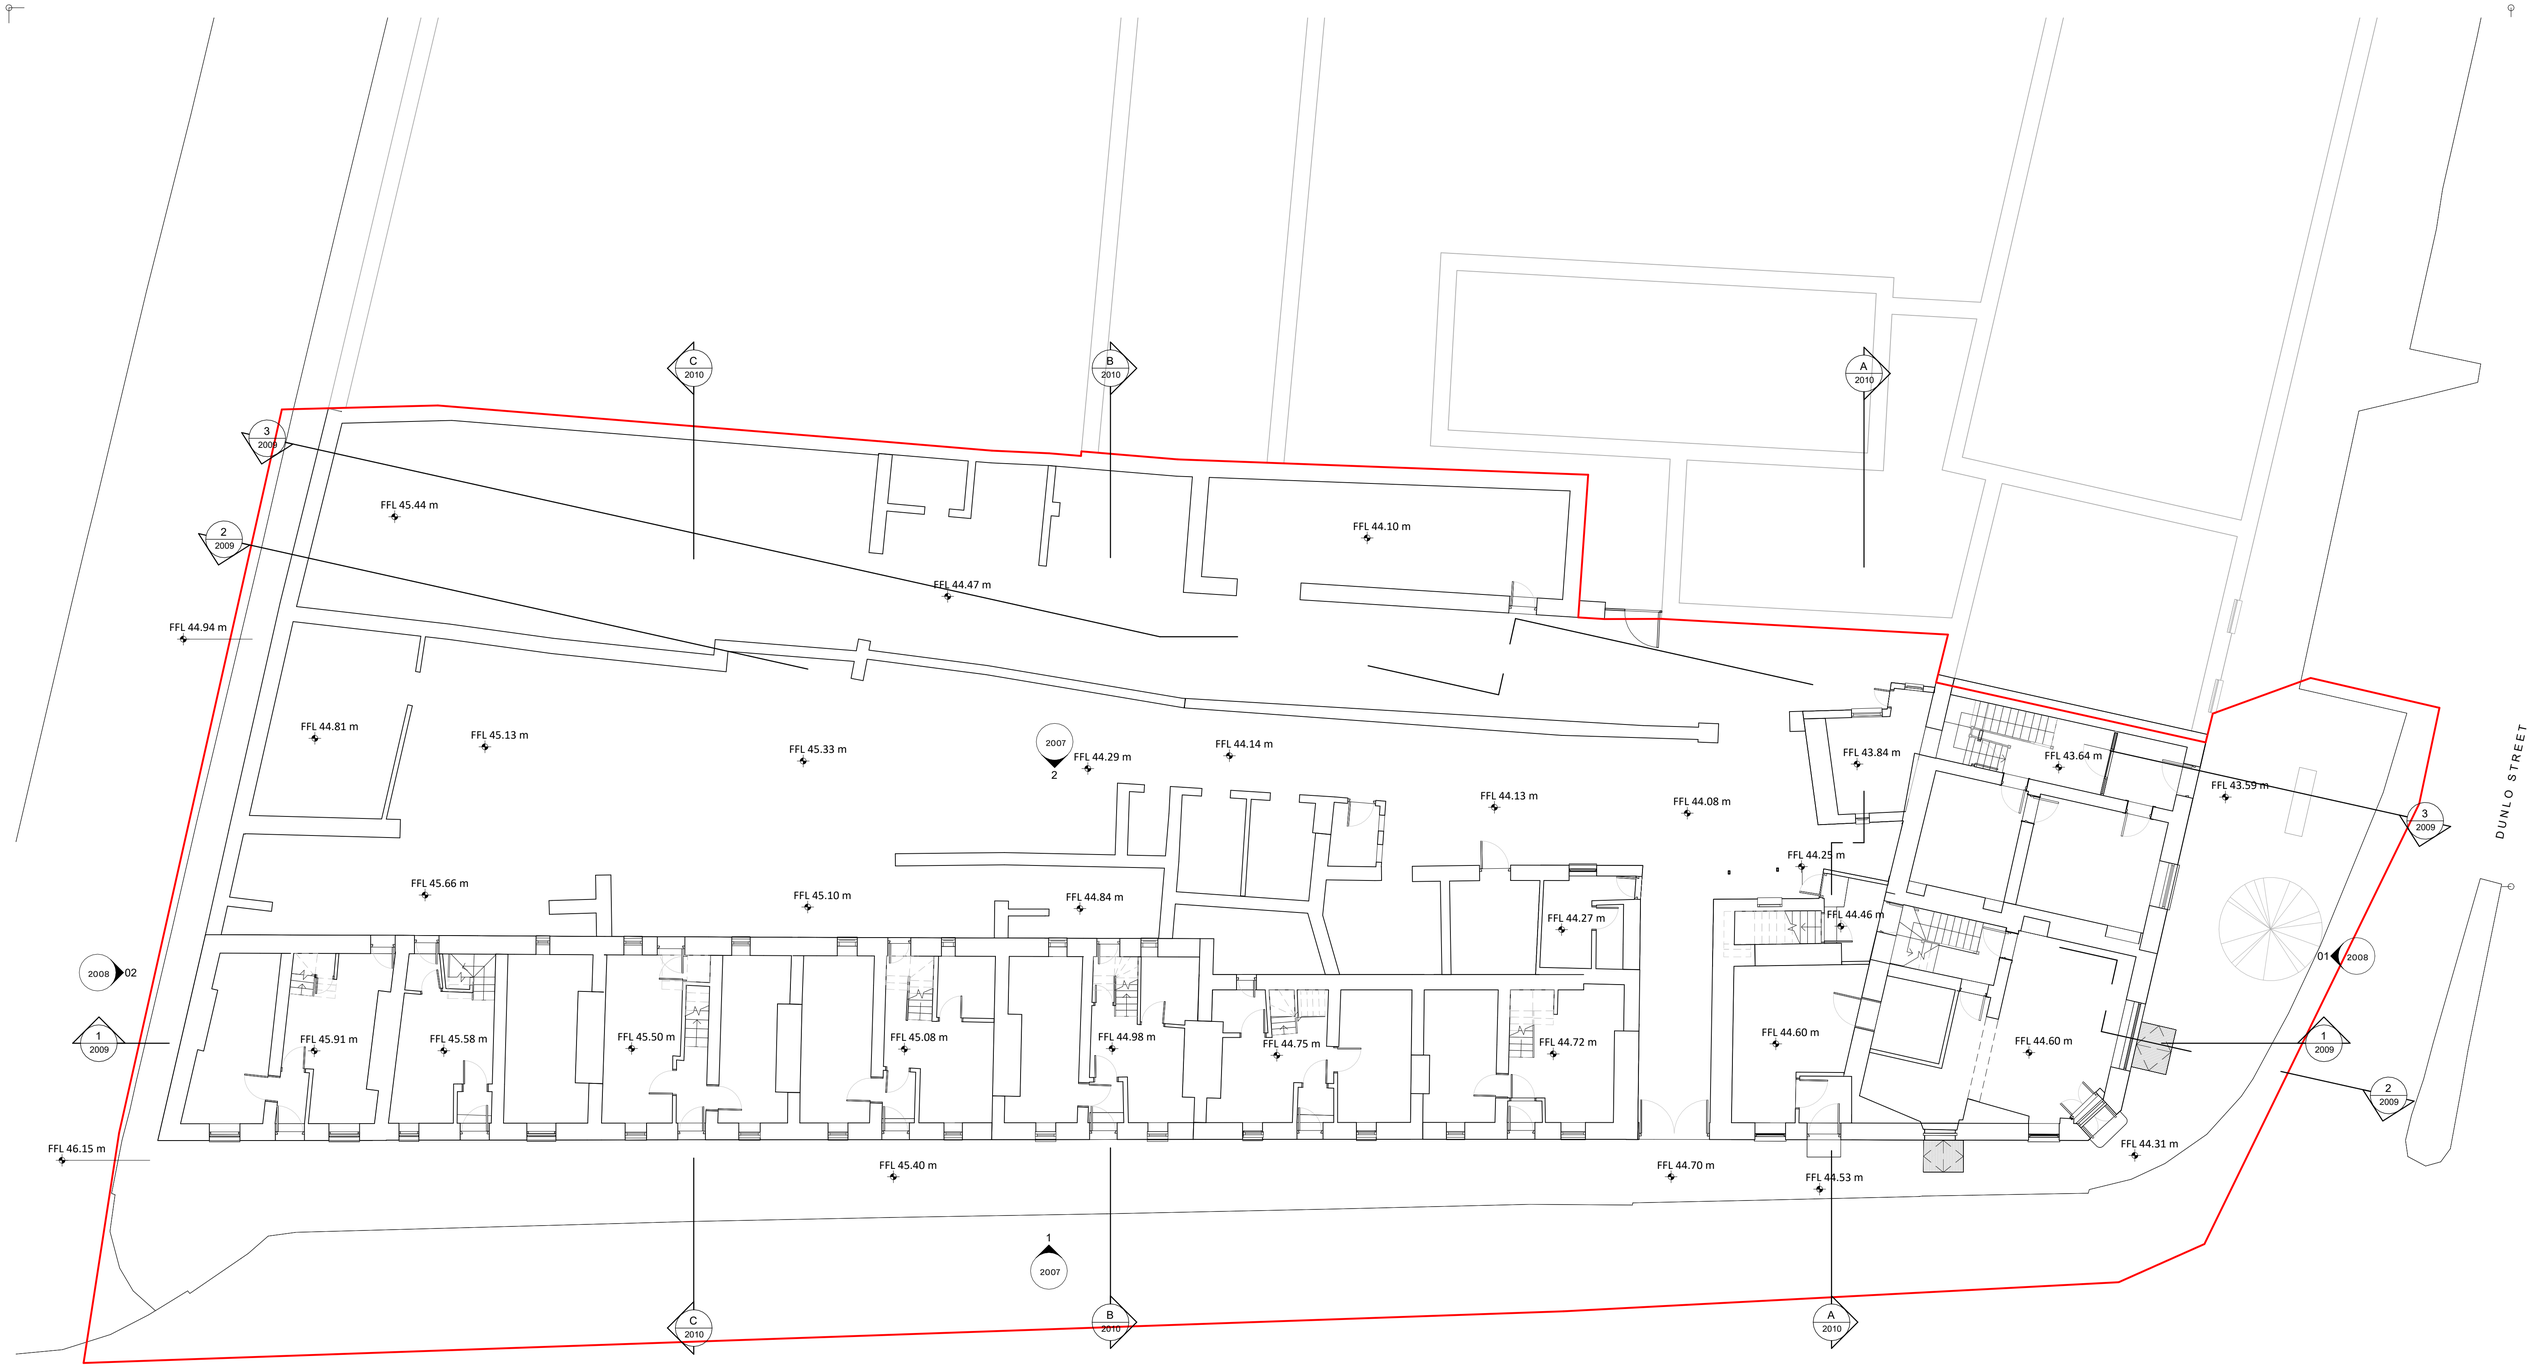

SITE BOUNDARY
SITE AREA = 1837 m² = 0.18 Ha

N

0 0.5 1 1.5 2 3 4 5 Metres
Scale 1:100

1 **00_Existing_Ground Floor Level**
1 : 100

REVISION	DATE	DESCRIPTION	DRN	CHKD	ISSUED

Check all dimensions on site and notify of all and any discrepancies. **Do not scale** off this drawing. All drawings to be read in conjunction with **Architects Specification** and all relevant contract documents. This drawing should be **printed in colour** for clarity. This drawing and its content are **copyright to OBFA Architects Ltd**. This drawing shall not be copied, reproduced or otherwise used without the prior consent of OBFA Architects Ltd. No third party may take reliance on any aspect of this document without **prior consent** of OBFA Architects Ltd. **REV 2.4 June 2022**

P:\obfa_2022\2209_GCC_DUNLO_HILL_BALLINASLOE_HOUSING_(JUNE22)\D_BIM\D2_WIP\PART8-FSC-DAC REVIT\2209-OBFA-ZZ-XX-M3-A-0003_Part 8-FSC-DAC.rvt

OBFA
ARCHITECTS
1 Johnson Place D02 HW58 Ireland
www.obfa.ie +353 (0)1 685 4586

PROJ	AUTHOR	BLK	LVL	TYP	ROLE	SHEET	REV.	PURPOSE
2209-OBFA-XX-00-DR-A-2002								**PL**

DRAWING **ID**

DRAWING **NAME** **EXISTING GROUND FLOOR PLAN**

SCALE **1 : 100** SHEET **A1**

ISSUE DATE **25/07/2024 11:23:25**

DRAWN **SDV/LH** CHECKED **CMG**

OBFA PROJECT **NUMBER** **2209**

NAME **DUNLO HILL**

CLIENT **GCC**