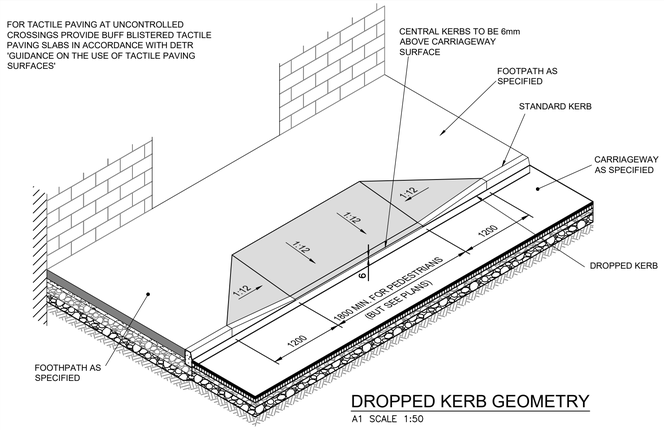

DROPPED KERB GEOMETRY

A1 SCALE 1:50

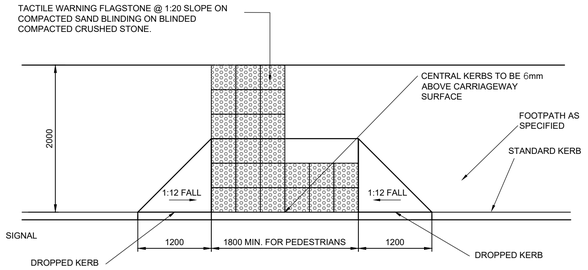

TYPICAL TACTILE PAVING & DROP KERB DETAILS (INSET)

A1 SCALE 1:50

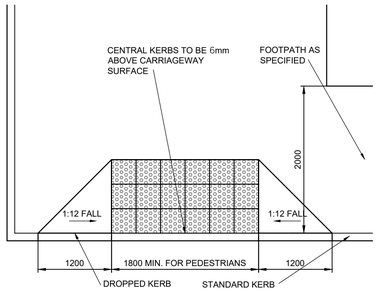

TYPICAL TACTILE PAVING & DROP KERB DETAILS (INLINE)

A1 SCALE 1:50

N O T E S :

1. FIGURED DIMENSIONS ONLY TO BE TAKEN FROM THIS DRAWING.
2. ALL DRAWINGS TO BE CHECKED BY THE CONTRACTOR ON SITE
3. ENGINEER/EMPLOYERS REPRESENTATIVE, AS APPROPRIATE, TO BE INFORMED BY THE CONTRACTOR OF ANY DISCREPANCIES BEFORE ANY WORK COMMENCES
4. THE CONTRACTOR SHALL UNDERTAKE A THOROUGH CHECK FOR THE ACTUAL LOCATION OF ALL SERVICES/UTILITIES, ABOVE AND BELOW GROUND, BEFORE ANY WORK COMMENCES
5. ALL LEVELS SHOWN RELATE TO ORDNANCE SURVEY DATUM AT MALIN HEAD

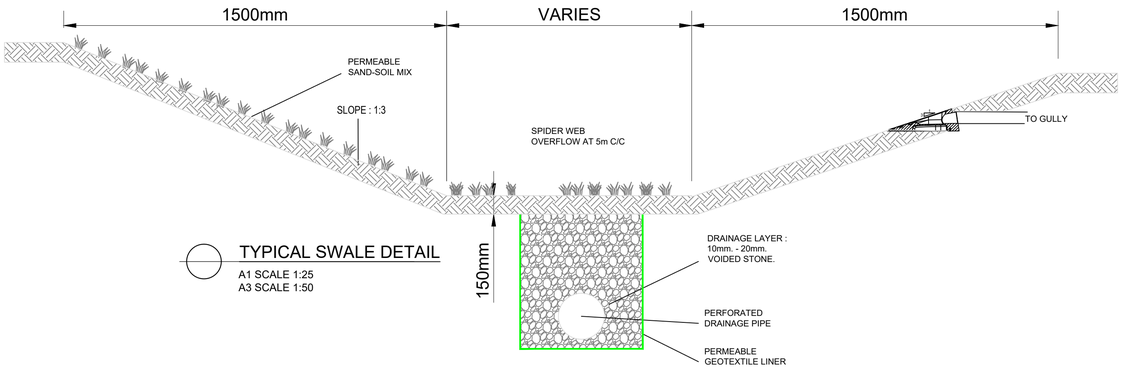

TYPICAL SWALE DETAIL

A1 SCALE 1:25
A3 SCALE 1:50

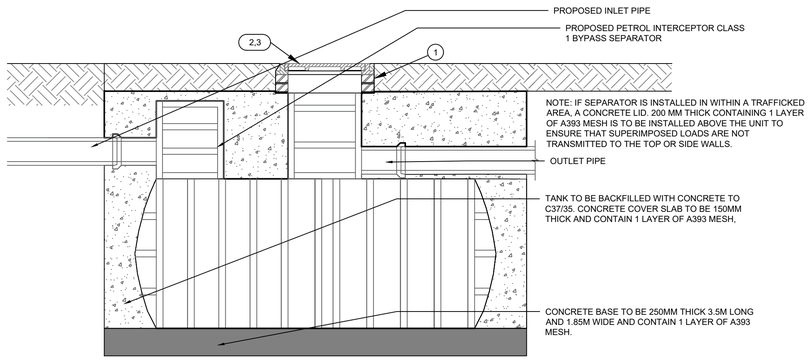

TYPICAL PETROL INTERCEPTOR DETAIL

SCALE 1:25

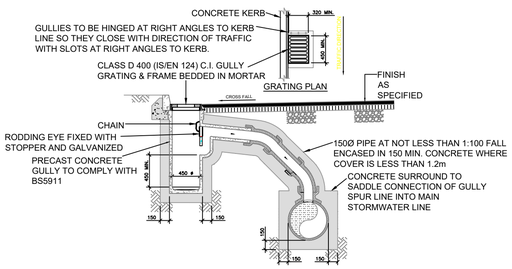

PRECAST ROAD GULLY DETAILS

A1 SCALE 1:50
A3 SCALE 1:100

POST HEIGHT	DIM 'X'	DIM 'Y'
3m	375mm	750mm
6m	375mm	1500mm
8m	450mm	2000mm

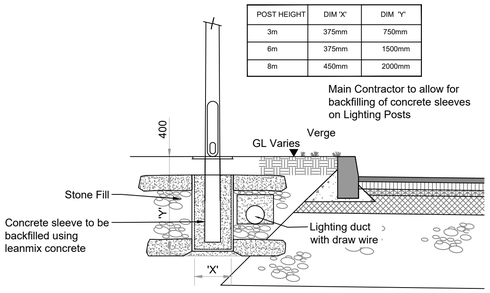

TYPICAL LIGHTING POST FOUNDATION DETAIL

A1 SCALE 1:50
A3 SCALE 1:100

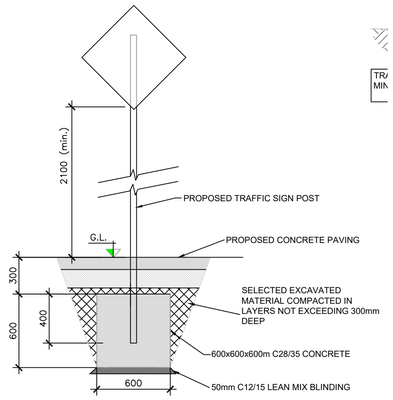

TRAFFIC SIGN REINSTATEMENT DETAIL

A1 SCALE 1:25
A3 SCALE 1:50

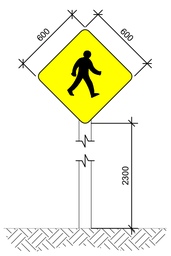

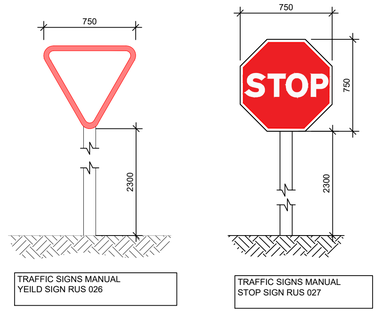

TYPICAL ROAD SIGNAGE DETAILS

NTS

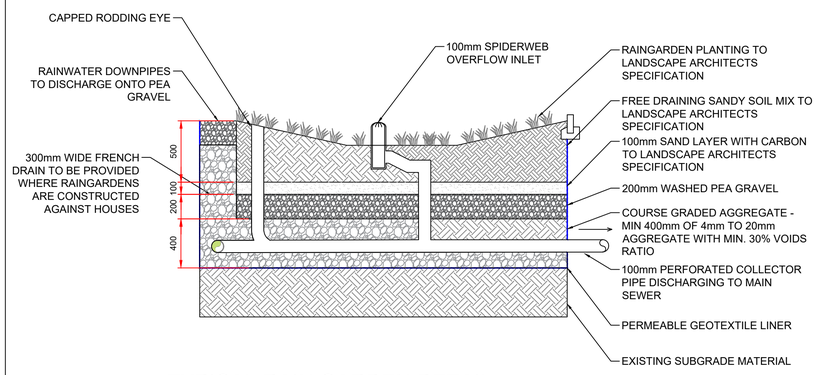

TYPICAL RAIN GARDEN DETAIL

A1 SCALE 1:25
A3 SCALE 1:50

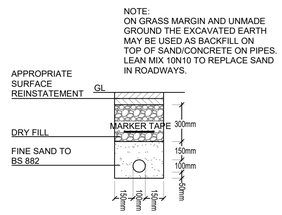

LIGHTING DUCTWORK

SECTIONAL DETAIL (NTS)

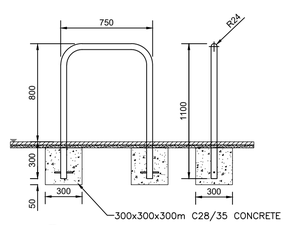

TYPICAL BICYCLE STAND DETAIL

NTS

Rev	Date	Description	By	Chkd.
P0	27.09.2024	Issue for Planning	PD	AO

Client: Galway County Council

Project: Housing Development at Cosmona, Loughrea, Co. Galway

Title: Site Development Details Sheet 2 of 3

Scale @ A1: As Shown

Prepared by:	Checked:	Date:
PD	AO	27.09.2024

Project Director:

Drawing Status: Planning

TOBIN
Tel: +353 (0)91 565 211
Email: info@tobin.ie
www.tobin.ie

TOBIN will not be liable for any use of this document for any purpose other than that for which it was originally prepared and provided. Except where specifically and explicitly agreed in writing by TOBIN, as copyright holder, no part of this document may be reproduced or transmitted in any form and this document shall not be relied upon by any third party for any purpose

Drawing No.: 11942-2010

Revision: P0