


CONTEXT SECTION A-A
(Scale 1:200)




CONTEXT SECTION A-A (Continued)
(Scale 1:200)



CONTEXT SECTION B-B
(Scale 1:200)

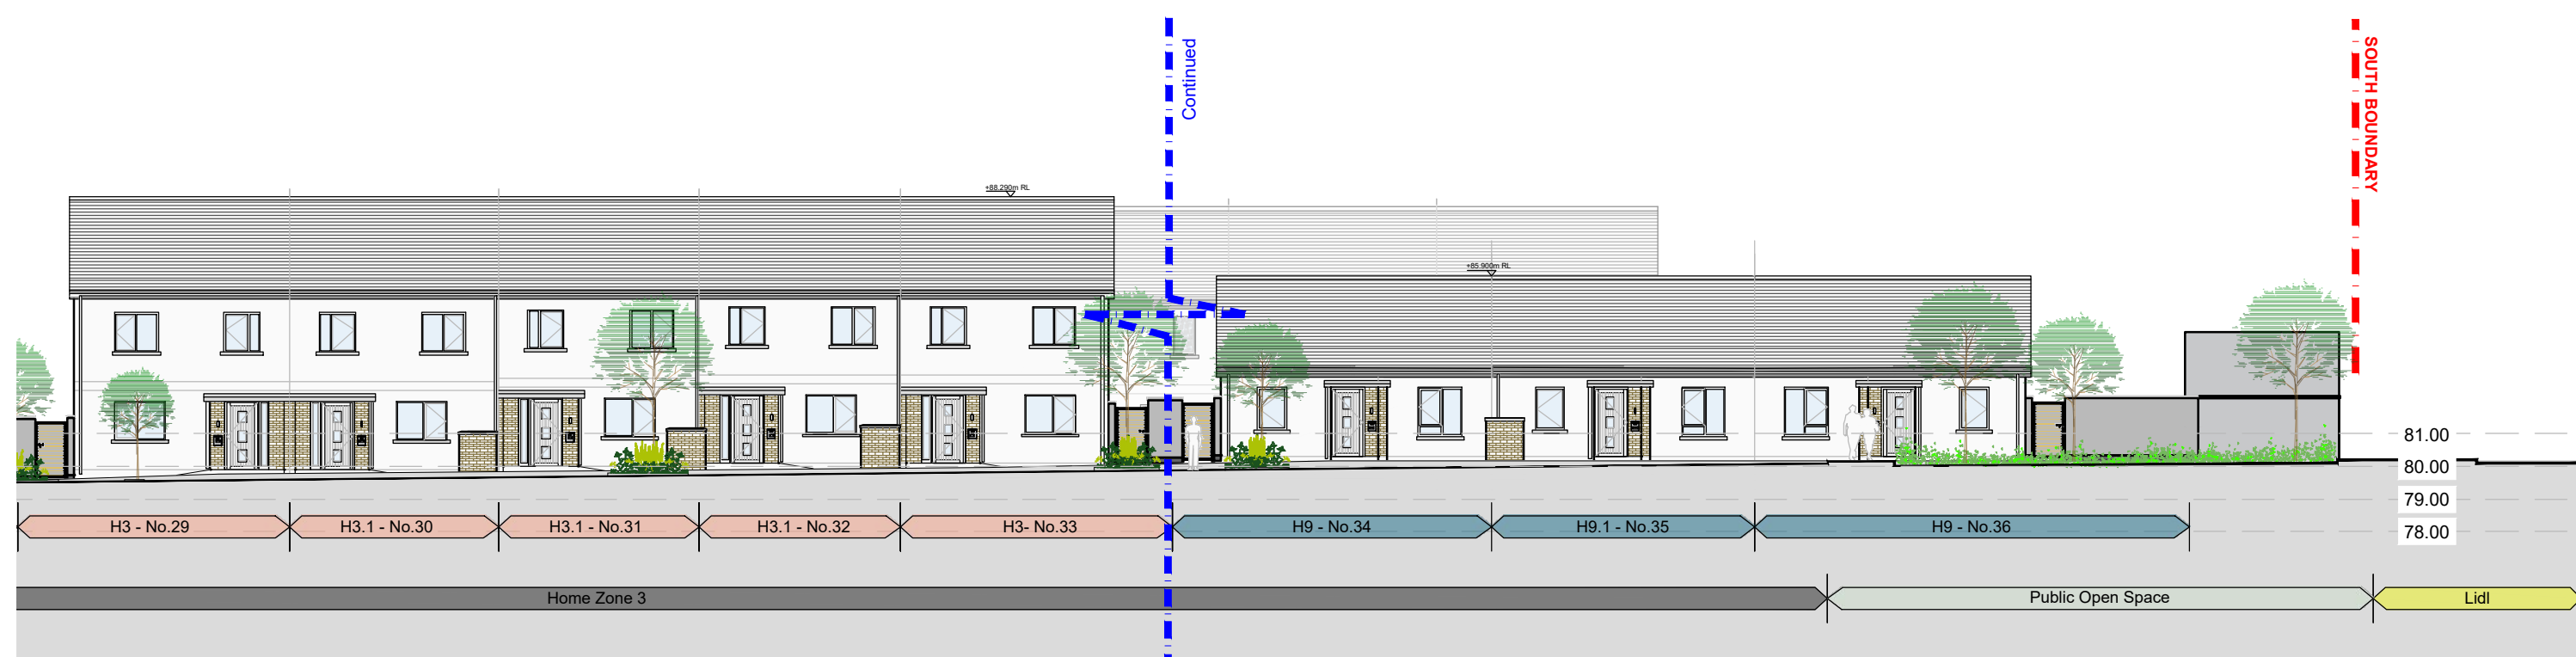

CONTEXT SECTION B-B (Continued)
(Scale 1:200)

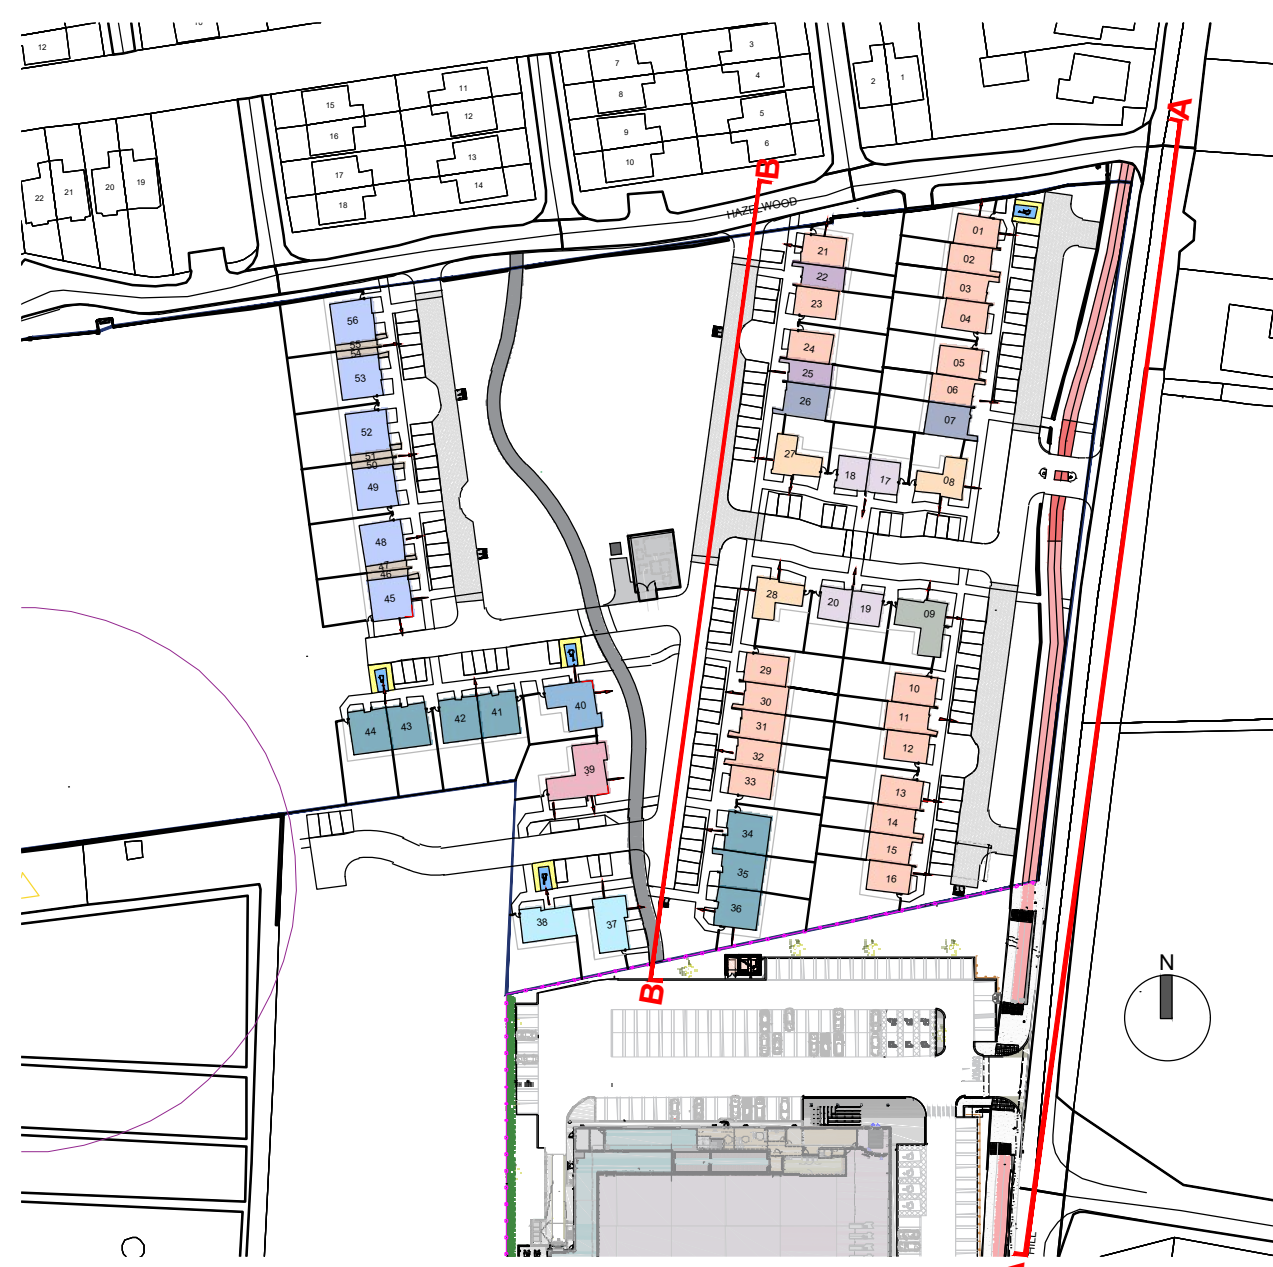

KEY PLAN
(Not to scale)

PLANNING

Comhairle Chontae na Gaillimhe
Galway County Council

NOTE:
• ALL SERVICES, LEVELS AND STRUCTURE TO ENGINEERS
DETAILS/SPECIFICATION.
• NOT FOR CONSTRUCTION PURPOSES.

Rev	Description	By	Date
1	Initial Design	VH	2024-09-01
2	Final Design	VH	2024-09-01

VINCENT HANNON ARCHITECTS
E: info@vha.ie
www.vha.ie

Galway
Suite 4 Cloch Mhile,
Dublin Road,
Galway, H91 V97E
T: 091 483 934

Sligo
3-3 Abbey Street,
Abbeyquarter North,
Sligo, P91 X160
T: 071 915 0022

Dublin
81 Armines Street
Dublin 1,
D01 N275
T: 01 876 4600

Client: Galway County Council
Project: Proposed Housing Development at Cosmona, Loughrea, Co. Galway
Drawing: Context Elevations
Description: Sections AA & BB
Status: PLANNING
Drawing No: 240026-DR-VHA-AR-005
Date: September 2024
Drawn by: WS/MD
Checked by: EM
Scale: 1:200 @ A1
Rev: -