



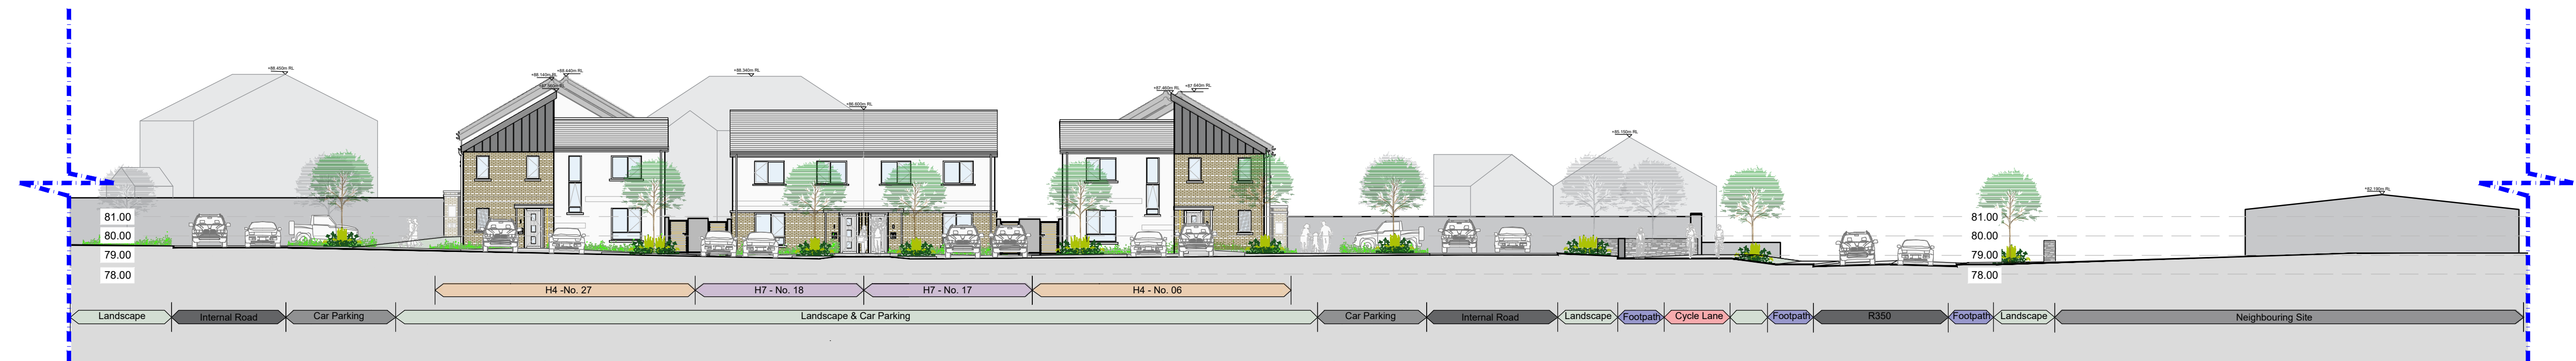

CONTEXT SECTION F-F
(Scale 1:200)




CONTEXT SECTION G-G
(Scale 1:200)

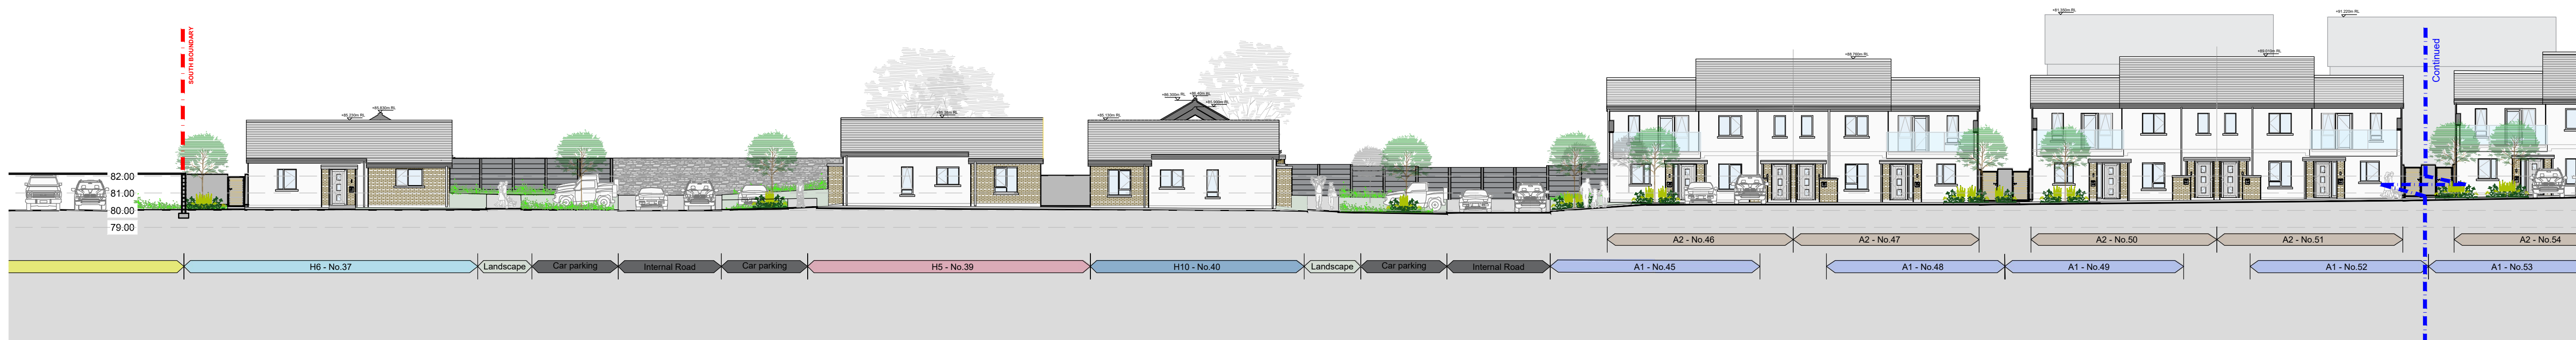

CONTEXT SECTION H-H
(Scale 1:200)



CONTEXT SECTION H-H (Continued)
(Scale 1:200)

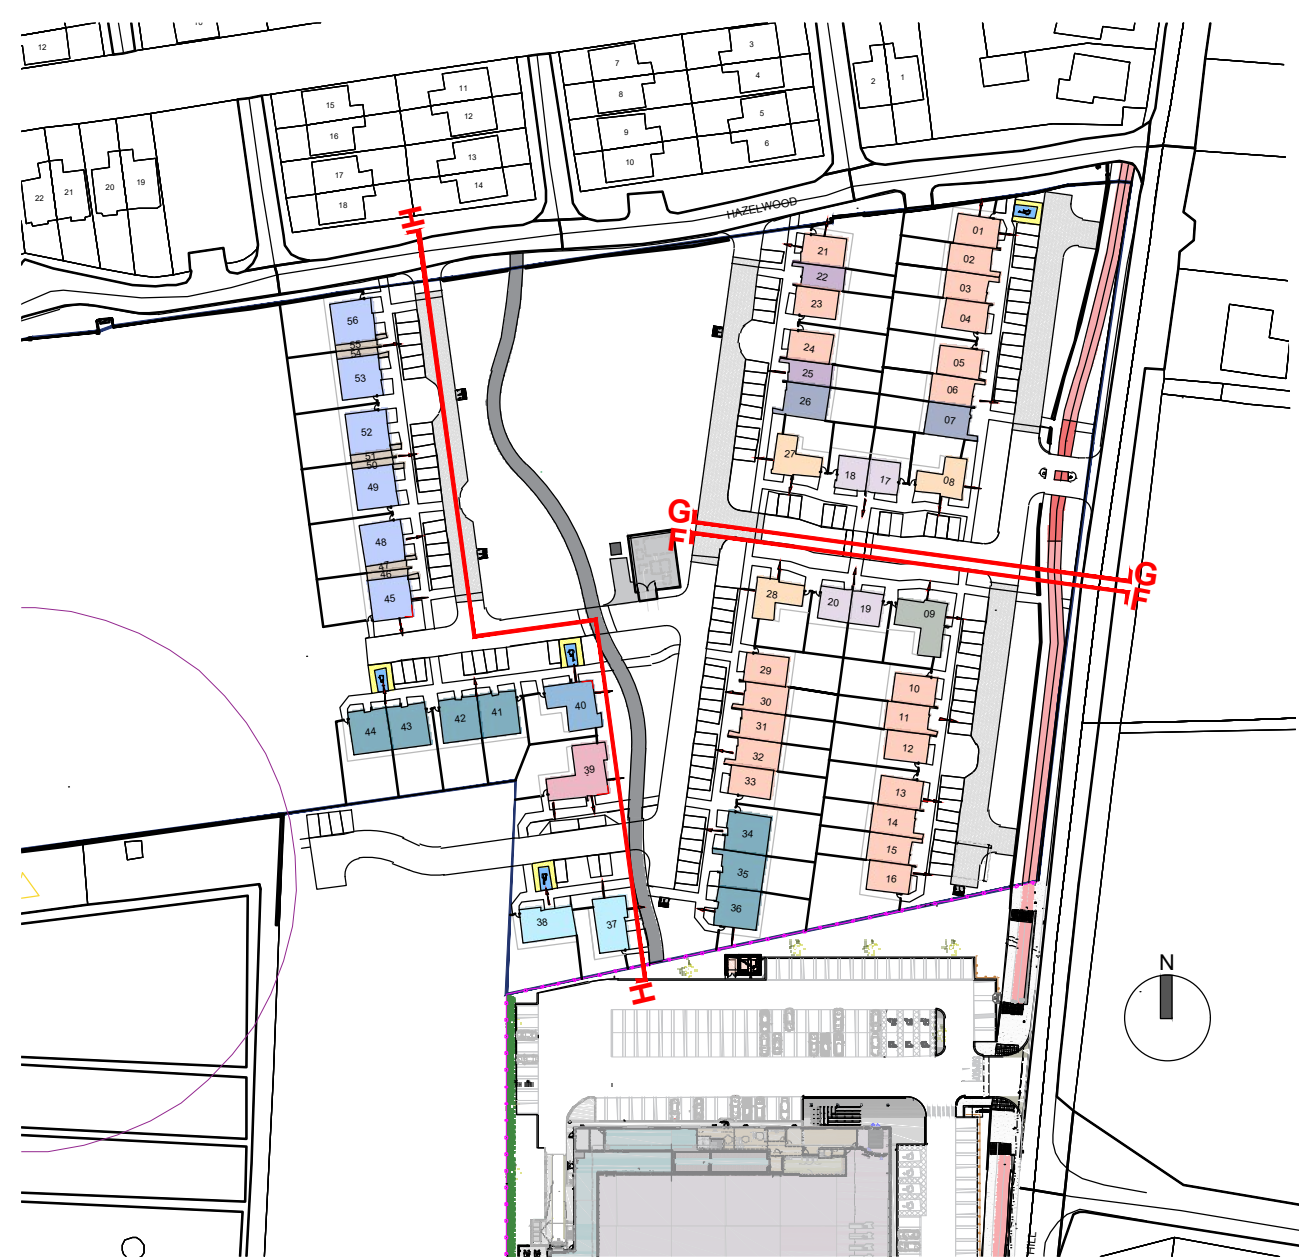

KEY PLAN
(Not to scale)

NOTE:
• ALL SERVICES, LEVELS AND STRUCTURE TO ENGINEERS
DETAILS/SPECIFICATION.
• NOT FOR CONSTRUCTION PURPOSES.



Rev	Description	By	Date
1	Initial Design	VH	2024-09-01
2	Revised Design	VH	2024-09-01
3	Final Design	VH	2024-09-01
4	As Built	VH	2024-09-01

VHA VINCENT HANNON ARCHITECTS E: info@vha.ie www.vha.ie	Client: Galway County Council Project: Proposed Housing Development at Cosmona, Loughrea, Co. Galway Drawing Description: Context Elevations Status: PLANNING Date: September 2024	Scale: 1:200 @ A1 Drawing No: 240026-DR-VHA-AR-007 Rev: - Drawn by: WS/MD Checked by: EM
---	---	---