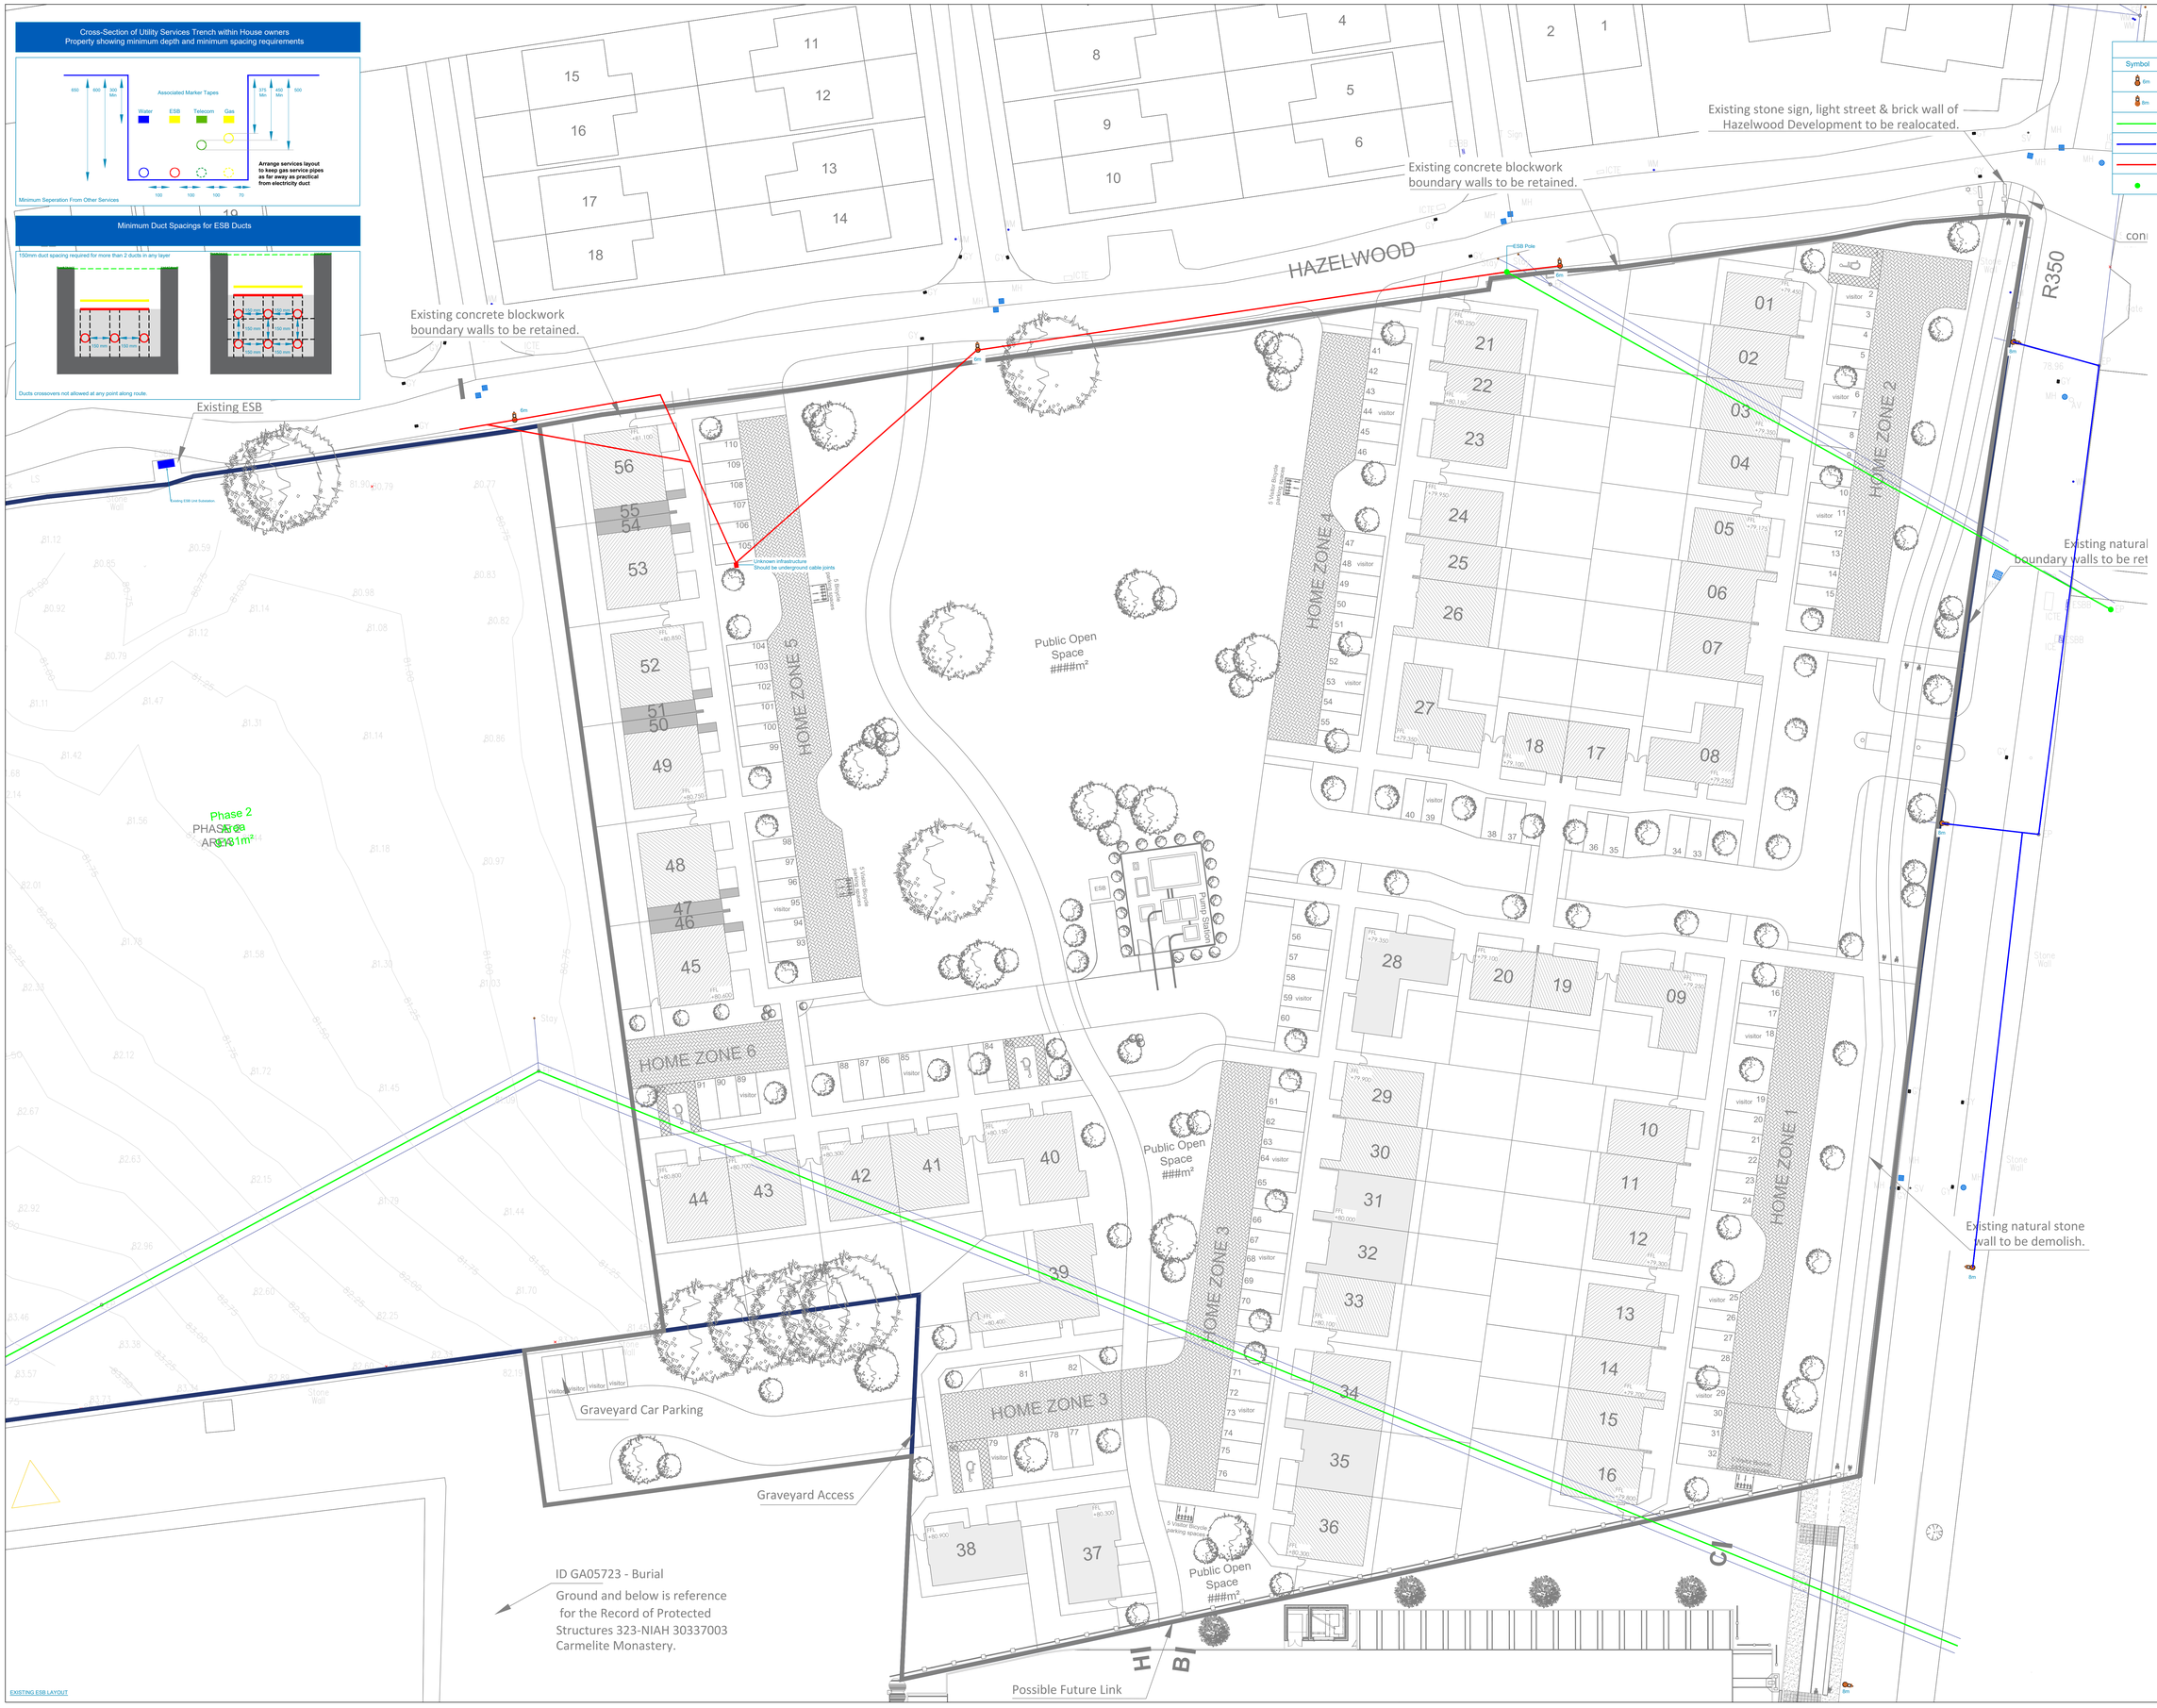

Notes:
1. Do NOT scale from this drawing.
2. The actual results achieved may vary from predicted values due to normal deviation in luminaire installation, electrical supply, equipment tolerances, obstructions, including poles, brackets and mounting arms, reflectances etc.
3. This design is based on a preliminary assessment only and will be developed during the detailed design stage.

Legend

Symbol	Description
6m	EXISTING STREET LIGHT - 6m POLE
8m	EXISTING STREET LIGHT - 8m POLE
	EXISTING OVERHEAD LINES
	EXISTING LV OVERHEAD LINES
	EXISTING UNDERGROUND LV/MV CABLES
	EXISTING ESB POLE

Rev	Description	Date	Chd
S0	S2 - Suitable for Review and Comment	12.07.24	BC

COFFEY CONSULTING ENGINEERING

Coffey Consulting Engineering
Block A, Mainstream Business Park, Mulingar, Co. Westmeath. N91 W5XN Ireland
+353(0)44931 0328
info@coffeyengineering.ie
www.coffeyengineering.ie

Client: Galway County Council

Site: Cosmona, Loughrea, Co. Galway

Title: Site Services Layout
Existing ESB Layout

Drawing no.: 5300-CCE-XXXX-XX-DR-E01-006100

Approved: BC Checked: BK Drawn: IV

Scale: 1:200

Size: A0

COPYRIGHT ©2024 Coffey Engineering Consultants
No part of this document may be reproduced or transmitted in any form or stored in any retrieval system of any nature without the written permission of the Consultant, except that it may be loaned to a client for use in the course of the client's business.
Copyright notice