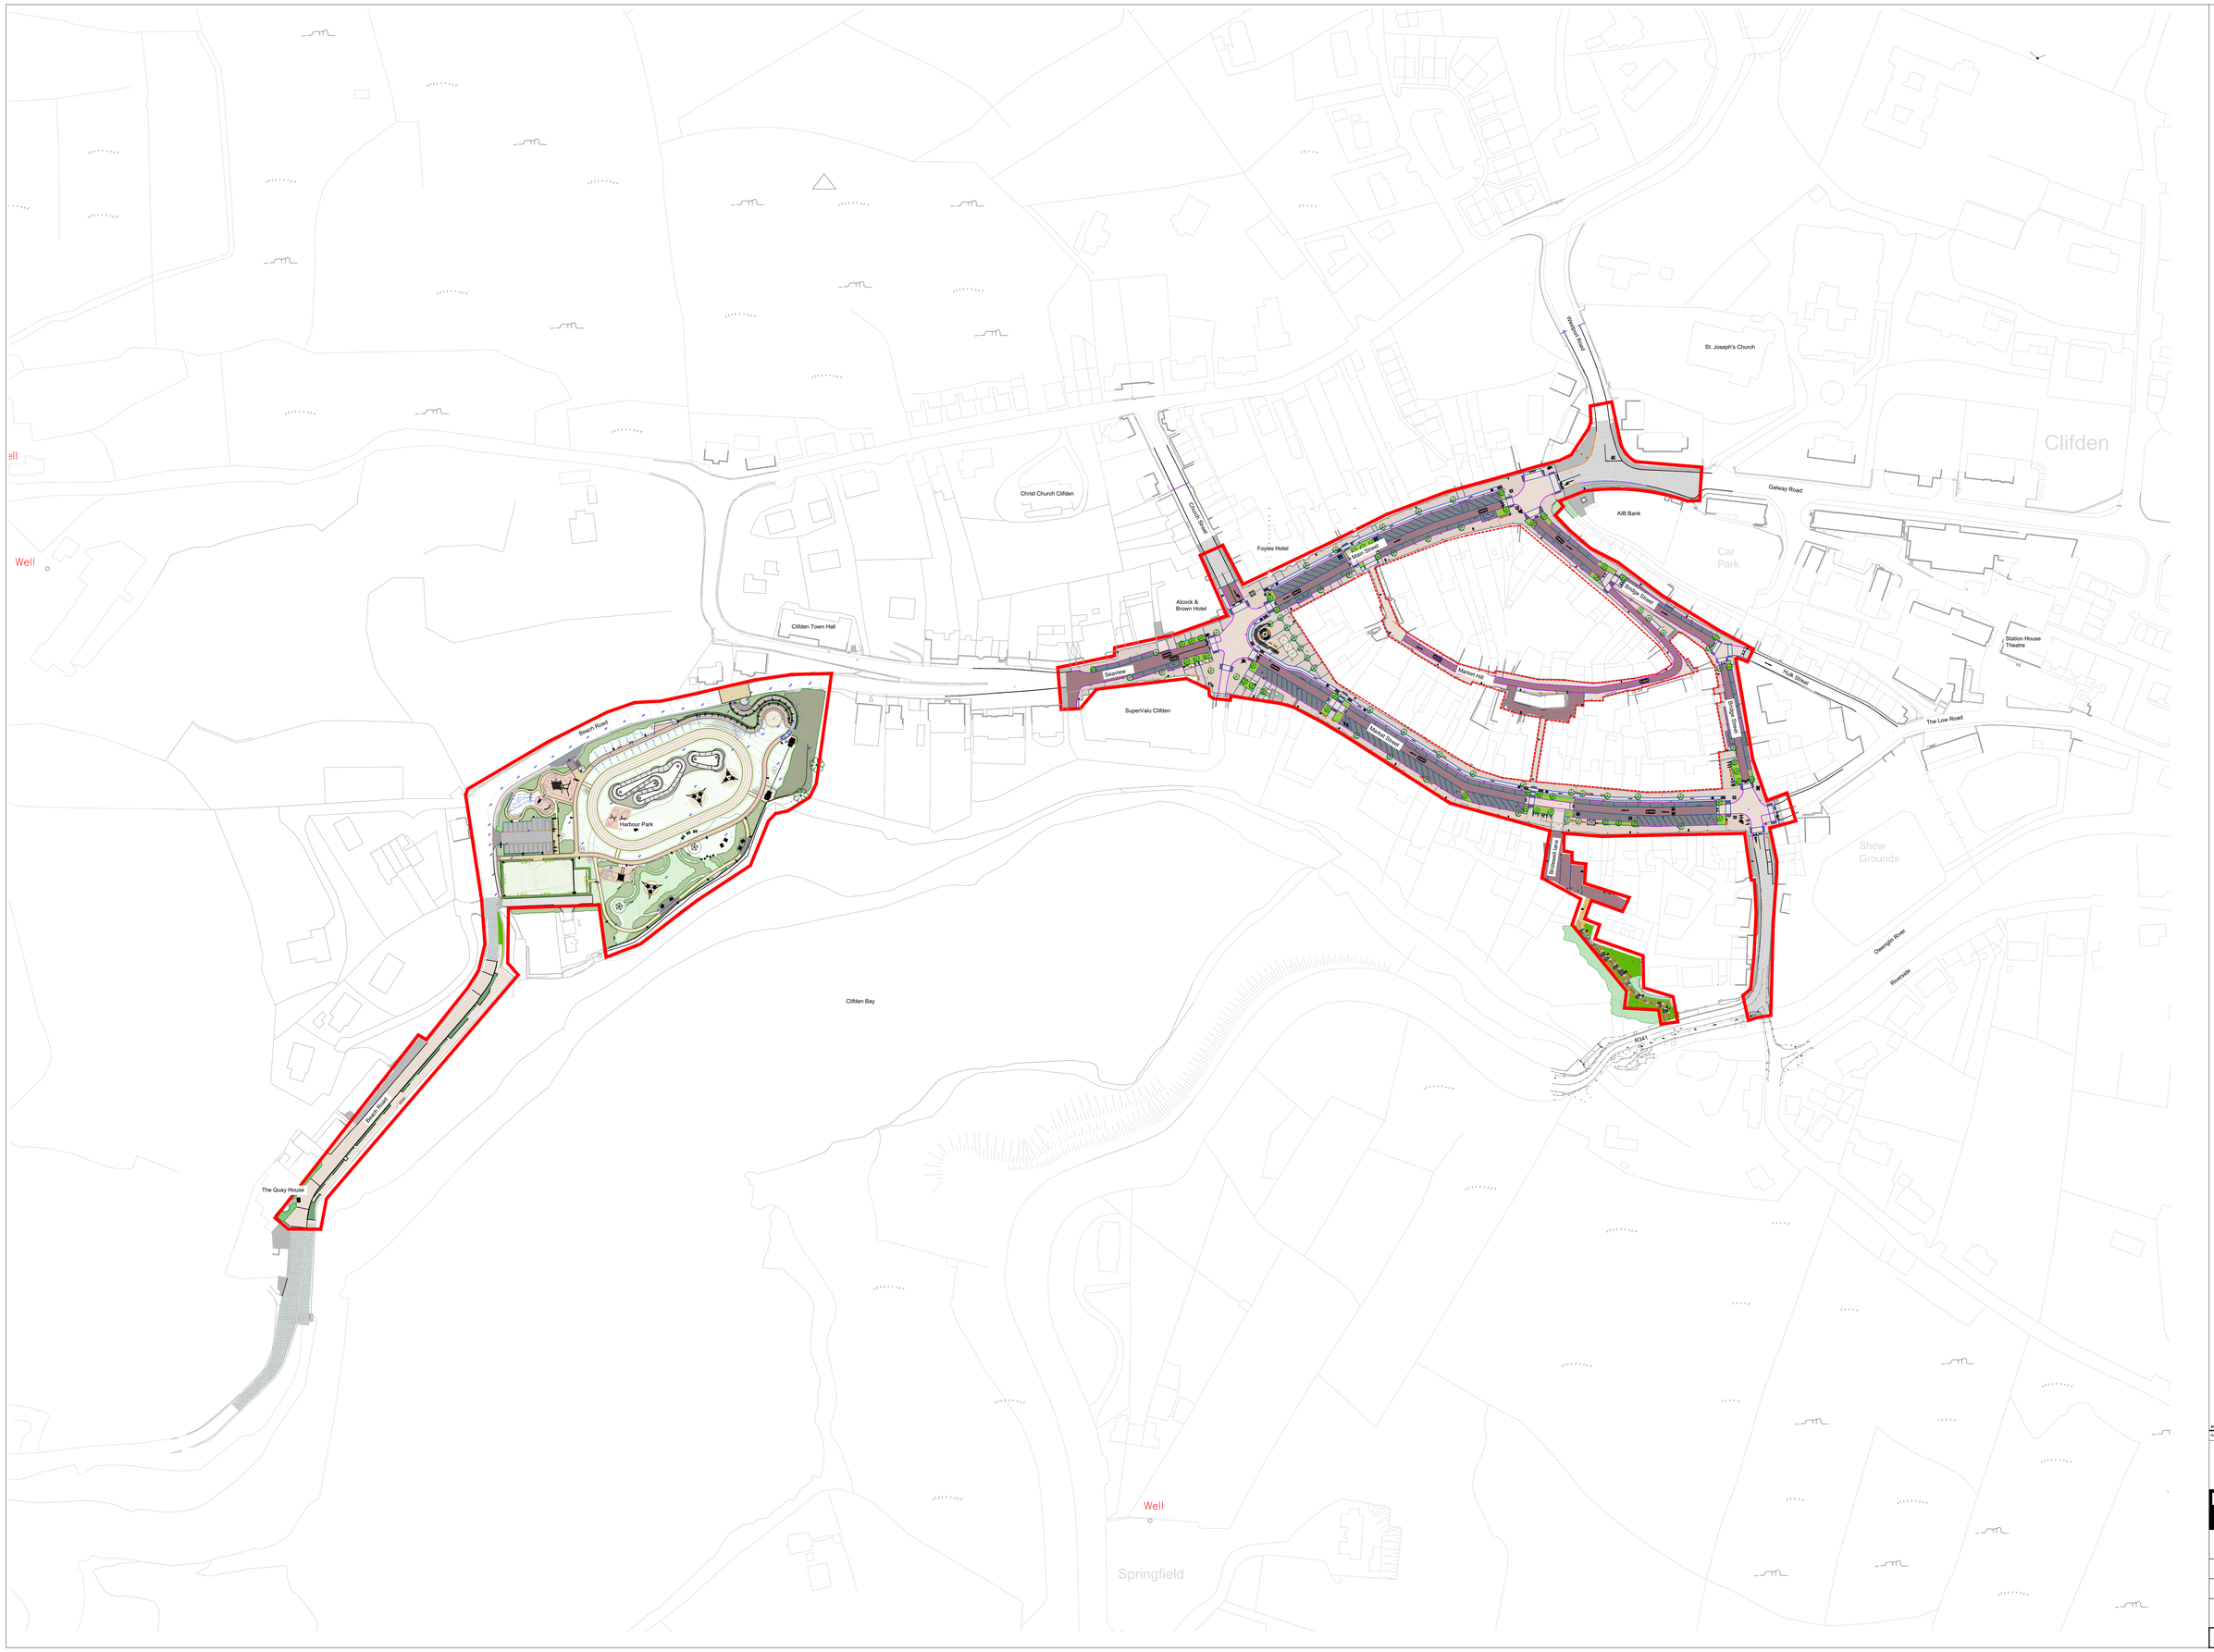

LEGEND

Paving

- Natural Stone Paving — 600 x 600mm
- Natural Stone Sett Paving — To manufacturer's
- Natural Stone Plank Paving — To Natural Stone Paving Guide
- Natural Stone Block Paving — 200 x 100 x 70 colour paving square
- Natural Stone Block Paving — Dark Grey
- Cycle Lane Natural Stone Surfacing — Natural Stone Grey
- Natural Stone Entrance Ramp — 300 x 600 x 600
- Natural Stone Dished Channel — 300 x 600 x 600
- Natural Stone Tactile Paving
- Natural Stone Corduroy Paving
- Asphalt Surfacing — DBM, wearing course, chippings
- Proposed Concrete Paving / Surfacing — To manufacturer's specification
- Existing Concrete or Asphalt Surfacing — Made good as necessary
- Standard DBM to carriageway — Made good as necessary
- White Thermoplastic Road Markings
- Existing Walls Retained
- Existing Railings Retained

Soft Landscape

- Rain Garden Planting — See schedule for typical species
- Wildflower Seeding
- Street Tree Planting — See schedule for typical species
- Existing Planting Retained
- Existing Trees Retained

Kerbs

- Natural Stone Kerb — 300mm wide / 150mm reveal
- Natural Stone Flush Kerb — 300mm wide
- Natural Stone Flush Kerb — 150mm wide
- Dished Drainage Channel — 300mm wide
- Natural Stone Quadrant — 300 x 300mm
- Proposed Concrete Flush Kerb
- Proposed Concrete Kerb — To match the existing
- Existing Kerb Retained
- Proposed Low Concrete Retaining Wall

Structures

- Public Art
- Natural Stone Plinth

Lighting

- Proposed Street Lighting

Furniture

- Bench — 1800mm length x 500mm Depth 450 Seat height
- Lounge / Modular Seating — Timber off and without backrest
- Bin — Separate Waste and Waste Recycling
- Cycle Stands
- Proposed Metal Railings
- Signage Totem / Civic Art
- Nova Canopy — 5 x 5m
- Coloured macadam — 50mm thick binder top 10mm
- Reclaimed granite cobbles — Reclaimed cobbles with 10mm gap between cobbles
- Self compacted gravel — Gravel
- Permeable parking system — Grass grid or block paver with 50kg of permeable sand into grass grid
- Recycled rubber safety surface — Green or Brown
- Sand safety surface — Sand to suit manufacturer's specification
- Timber boardwalk — Treated FSC hardwood
- Existing wall retained — Stone or Rubble
- Proposed retaining wall — Stone or Rubble
- Proposed perimeter fence — 1800 x 1800 Hardwood, Treated FSC hardwood

Edging

- Metal edge — 150 x 50 x 6 (50 sides to top)
- Timber edge — Treated FSC hardwood
- Flush concrete kerb — 300 x 200mm Conservation kerb
- Upstand concrete kerb — 150 x 300 x 300mm

Furniture

- Metal cycle stand — Powder coated
- Timber play furniture — Treated FSC hardwood
- Picnic benches — Treated FSC hardwood

Soft Landscape

- Proposed ornamental planting — Mix of ornamental shrubs and trees
- Proposed woodland planting — Mix of ornamental shrubs and trees
- Proposed hedge planting — Mix of ornamental shrubs and trees
- Proposed long meadow grass mix — Mix of ornamental shrubs and trees
- Proposed amenity grass mix — Mix of ornamental shrubs and trees

- Planning application boundary

Rev	Date	Description	Drn	Chk	App
P01	04.09.24	For Planning	CC	T.Ar	T.Ar

Scale 1:1000

0 20 40 60 80 100m

Do not scale from this drawing
All dimensions are to be verified on site
© Drawing & design copyright LUC

LUC www.landuse.co.uk

Project
Clifden Town Centre Enhancement Projects

Client
Galway County Council

LUC Job Nr	Scale @A0	Status
11632	1:1000	S2

Drawing Title
Clifden Town Centre
Study Area - Planning Application Boundary

Drawing Nr: 11623-LUC-XX-XX-DR-L-0000
Rev: P01