

A3


"neither this drawing (incl. All drawings in the drawing set related to this general notes drawing) nor any part thereof can be reproduced, transmitted or stored in any form or nature or used for any purpose other than the agreed use for this specific project without the written consent of Langan Consulting Engineers, copyright holder." further, Langan Consulting Engineers shall not be liable for the use by any person of the drawing or any part thereof for any purpose other than that for which the same were prepared for this specific project."

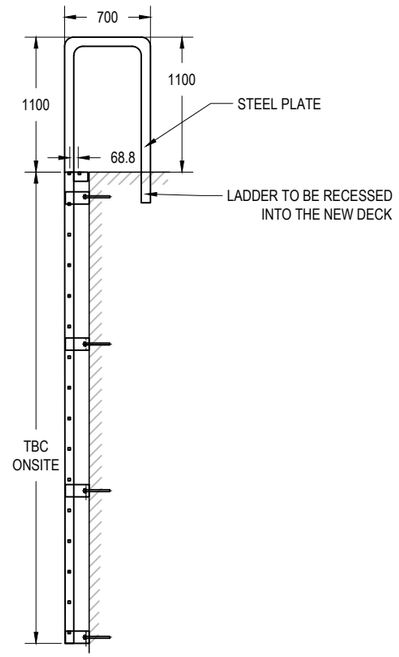


CROSS SECTION VIEW - VERTICAL LADDER
SCALE 1:50

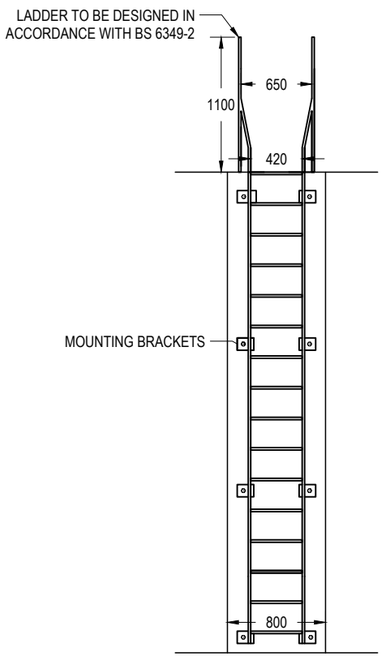


ELEVATION VIEW - VERTICAL LADDER
SCALE 1:50

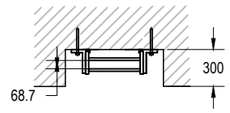

PLAN VIEW - TOP LADDER RUNG
SCALE 1:50

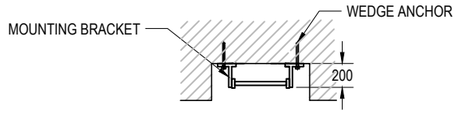

PLAN VIEW - TYPICAL LADDER RUNG
SCALE 1:50

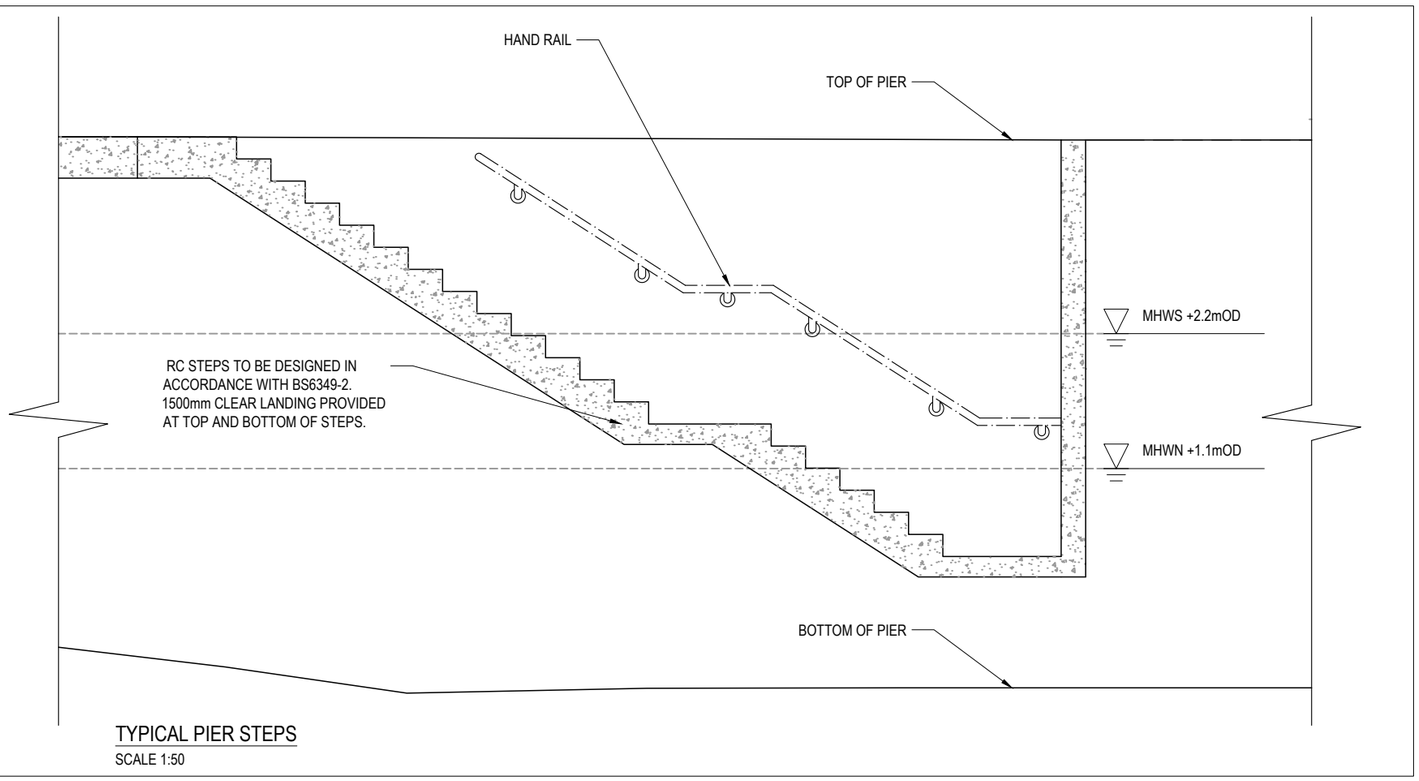

TYPICAL PIER STEPS
SCALE 1:50

NOTES:

1. ALL DIMENSIONS IN METERS UNLESS OTHERWISE NOTED.
2. ALL COORDINATES ARE IN METERS AND RELATE TO ITM (IRISH TRANSVERSE MERCATOR) UNLESS OTHERWISE NOTED.
3. ALL LEVELS IN METERS ARE RELATIVE TO ORDNANCE DATUM MALIN HEAD (OSGM15).
4. DO NOT SCALE FROM DRAWINGS, USE FIGURED DIMENSIONS ONLY.
   ALL DIMENSIONS SHALL BE CONFIRMED ON SITE.
5. DRAWINGS ARE FOR THE PURPOSES OUTLINED IN THE TITLE BOX ONLY.
6. DRAWINGS ARE BASED ON SITE SURVEY INFORMATION AND OSI VECTOR MAPPING (2019).

NOT TO BE USED FOR CONSTRUCTION

THIS DRAWING TO BE READ IN CONJUNCTION WITH THE PROJECT SPECIFICATIONS AND REPORTS.

DATE	REV	BY	CHK	DESCRIPTION
23/02/26	DR01	LB	RN	DRAFT ISSUE

REVISION HISTORY

Ph: +353 (0)98 68961 | Mayo
+353 (0)91 396335 | Galway
Email: info@langaneng.ie
Web: www.langaneng.ie
Leeson Enterprise Centre, Altamount Street, Westport, Co. Mayo F28 ET85
Galway Technology Centre, Mervue Business Park, Mervue, Galway H91 D932

LANGAN CONSULTING ENGINEERS
CIVIL | STRUCTURAL | MARINE

PROJECT TITLE:	PROPOSED PIER EXTENSION AND SLIPWAY	DATE:	FEB 2026
AT :	DROIM, LEITIR MÓIR, CO. NA GAILLIMHE	DWG No:	2410
CLIENT:	GALWAY COUNTY COUNCIL	SCALE:	1:50 @ A1
JOB NUMBER:	20197	DRAWING BY:	RN
DRAWING TITLE:	PROPOSED PIER LADDER AND STEPS TYPICAL DETAILS	CHECKED BY:	LB
		REVISION:	DR01

DRAWING BASED ON OSI DIGITAL VECTOR MAPPING FOR THE AREA, ORDNANCE SURVEY OF IRELAND LICENCE NO EN0080219
© ORDNANCE SURVEY OF IRELAND / GOVERNMENT OF IRELAND.