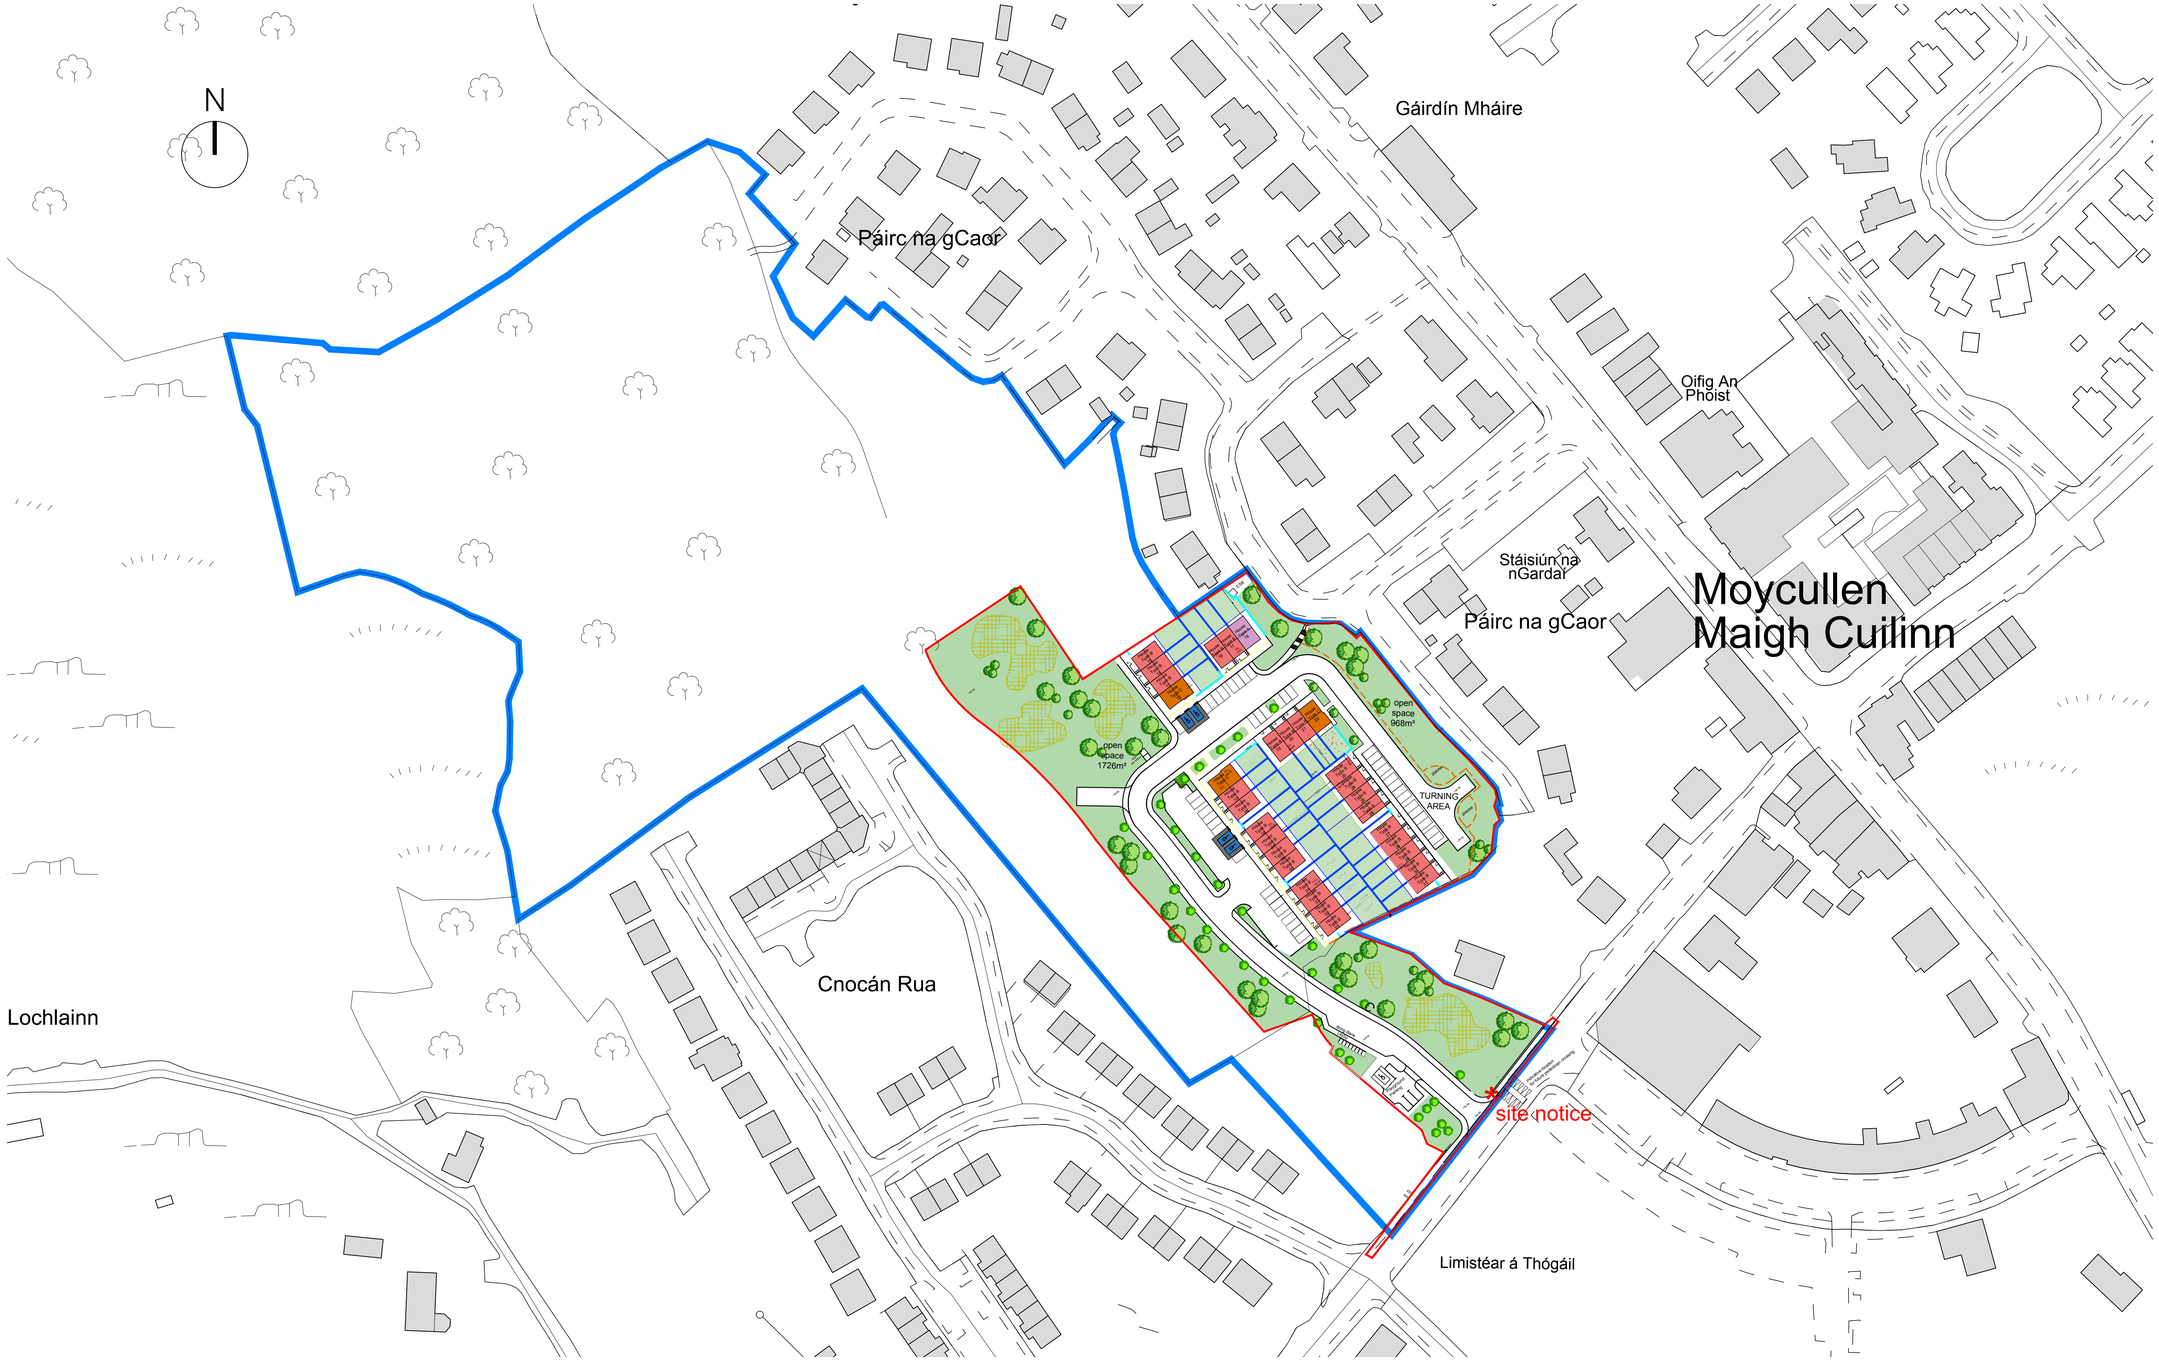

SITE LAYOUT PLAN (SCALE 1:1000)

- NOTE
  COPIED UNDER LICENCE No. AR0002921

Site Area outlined red is 17114m2 or 1.7 hectacres
open space provided is 3,479m2 or 20%

Project site outlined red

Lands in Galway County Council Ownership outlined blue

Comhairle Chontae na Gaillimhe
Galway County Council

Rebuilding Ireland

FUNDED BY THE IRISH GOVERNMENT UNDER *REBUILDING IRELAND*, ACTION PLAN FOR HOUSING AND HOMELESSNESS

VHA architects

VINCENT HANNON ARCHITECTS
CHARTERED ARCHITECTS, SURVEYORS & PROJECT MANAGERS
ABBEY STREET, SLIGO. T e l: 071-9150022
UNIT 2A, DEERPARK BUSINESS CENTRE, ORANMORE, GALWAY. T e l: 091-483934
e-mail: info@vha.ie website: www.vha.ie

© THIS DRAWING IS PROTECTED BY COPYRIGHT AND IS TO BE READ IN CONJUNCTION WITH ALL RELEVANT SPECIFICATIONS AND DRAWINGS.

USE ONLY FIGURED DIMENSIONS.

DO NOT SCALE OFF THIS DRAWING.

IT IS THE CONTRACTORS RESPONSIBILITY TO ENSURE COMPLIANCE WITH ALL ASPECTS OF THE CURRENT BUILDING REGULATIONS.

IT IS THE CONTRACTOR'S RESPONSIBILITY TO ENSURE COMPLIANCE WITH ALL CONDITIONS IMPOSED BY THE LOCAL PLANNING AUTHORITY.

IF IN DOUBT ASK.

Rev	Description	By	Date

client / job description:	Residential Development at Moycullen for Galway County Council
drawn by:	SB
checked by:	BF
drawing title:	Site Location Plan
scale:	1:1000 @ A1
date:	31/07/19
drawing no:	180901-03-100
rev:	
project stage:	PLANNING