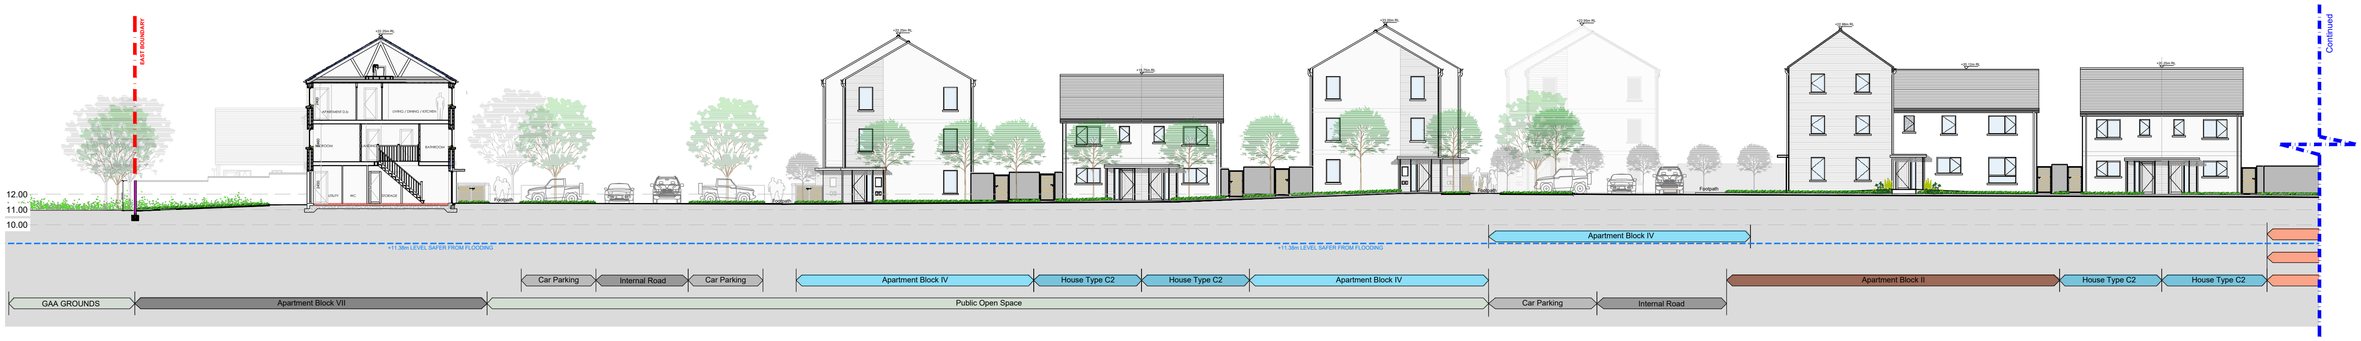

CONTEXT SECTION 3-3
(Scale 1:200)

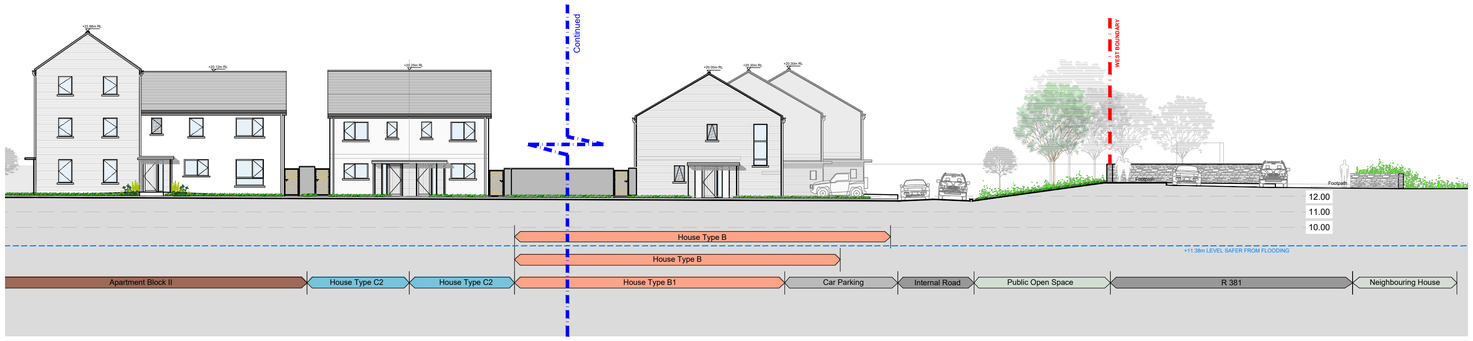

CONTEXT SECTION 3-3 (Continued)
(Scale 1:200)

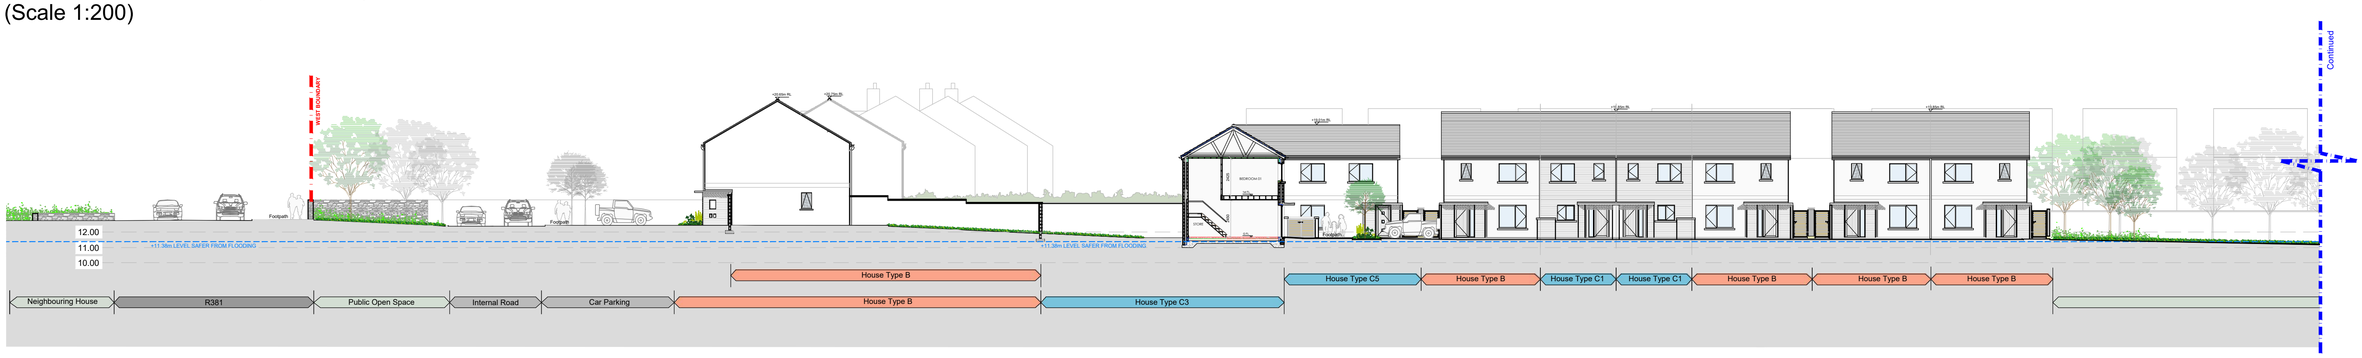

CONTEXT SECTION 4-4
(Scale 1:200)

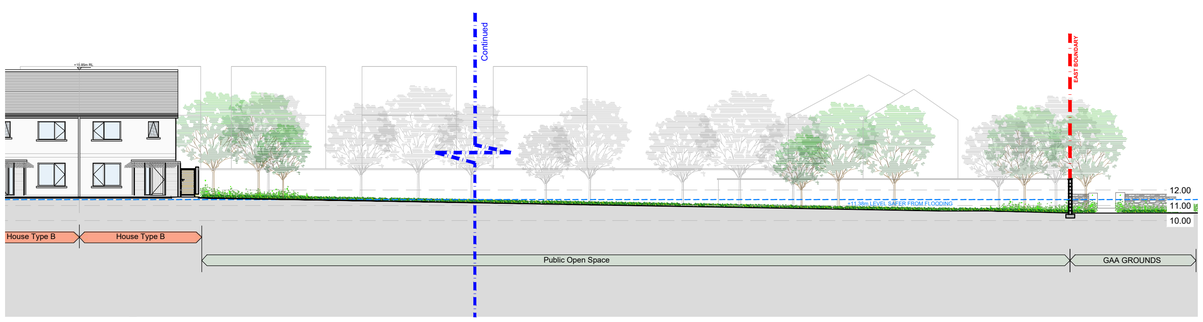

CONTEXT SECTION 4-4 (Continued)
(Scale 1:200)

KEY PLAN
(Not to scale)

11.38m Level, considered safer from flooding by JBA Report (2020)

Comhairle Chontae na Gaillimhe
Galway County Council

Rialtas na hÉireann
Government of Ireland

Housing for All

Rev	Description	By	Date
A	Updated Layout	WS	12-07-23

VINCENT HANNON ARCHITECTS
E: info@vha.ie
www.vha.ie
Galway: Suite 4 Cloch Mhíle, Dublin Road, Galway, H91 V97E, T: 091 483 934
Sligo: 1-3 Abbey Street, Abbeyquarter North, Sligo, F91 X160, T: 071 915 0022
Dublin: 81 Amiens Street Dublin 1, D01 N2P5, T: 01 876 4600

© THIS DRAWING IS PROTECTED BY COPYRIGHT AND IS TO BE READ IN CONJUNCTION WITH ALL RELEVANT SPECIFICATIONS AND DRAWINGS.
USE ONLY FIGURED DIMENSIONS.
DO NOT SCALE OFF THIS DRAWING.
IT IS THE CONTRACTORS RESPONSIBILITY TO ENSURE COMPLIANCE WITH ALL ASPECTS OF THE CURRENT BUILDING REGULATIONS.
IT IS THE CONTRACTOR'S RESPONSIBILITY TO ENSURE COMPLIANCE WITH ALL CONDITIONS IMPOSED BY THE LOCAL PLANNING AUTHORITY.
IF IN DOUBT ASK.

Client:	Galway County Council
Project:	Proposed Housing Development at Baile Chláir. Co. na Gaillimhe
Drawing Description:	Context Sections
Scale:	1:200 @ A1
Status:	Planning
Drawing No:	210503-03-008
Rev:	A
Date:	July 2023
Drawn by:	WS
Checked by:	BF