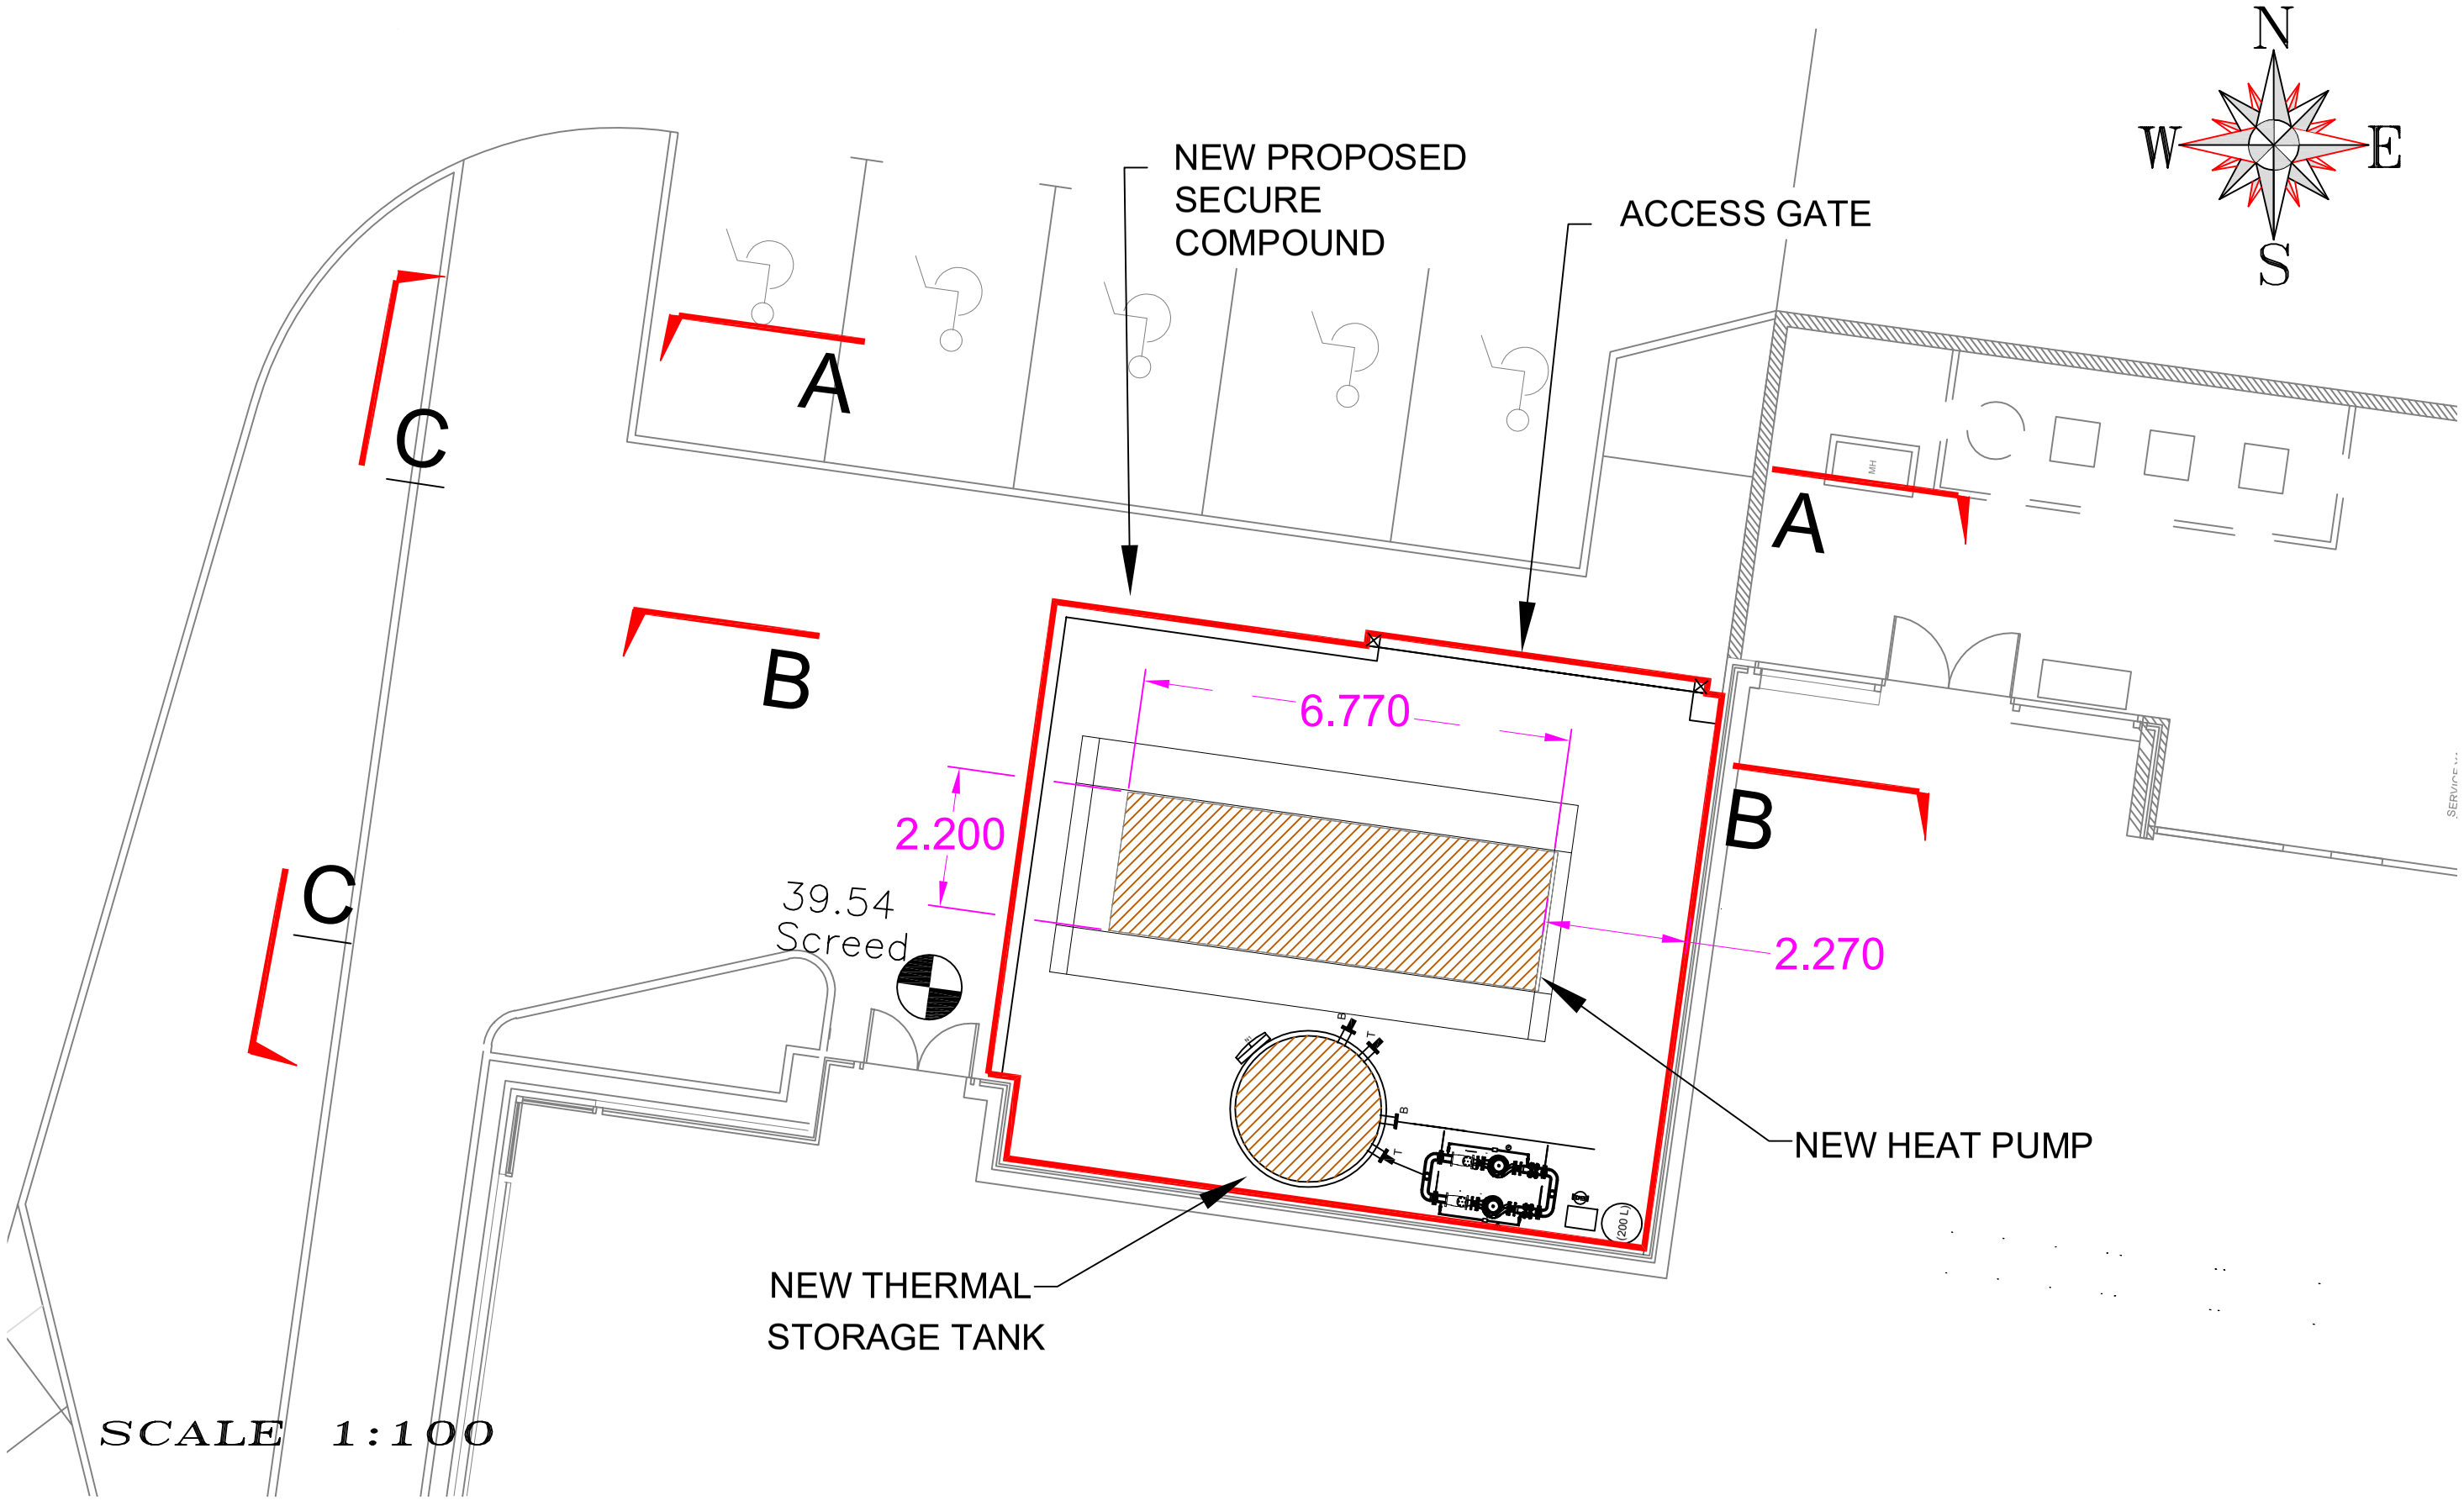

LEGEND

- Area of Works
- Owned Boundary

Comhairle Chontae na Gaillimhe
Galway County Council

REVISION	MADE BY	DATE:	DESCRIPTION
A	M.D.	14/07/25	

PROJECT	Ballinasloe Leisure Centre – Energy Efficiency Upgrade Works
TITLE	Site Layout Plan
DRAWN BY: M.D	SCALE: 1:100
CHECKED BY: K.F.	DATE: 14/07/2025
DRAWING NO.:	003