



Swepth Path Analysis - Refuse Vehicle

Scale: 1:250

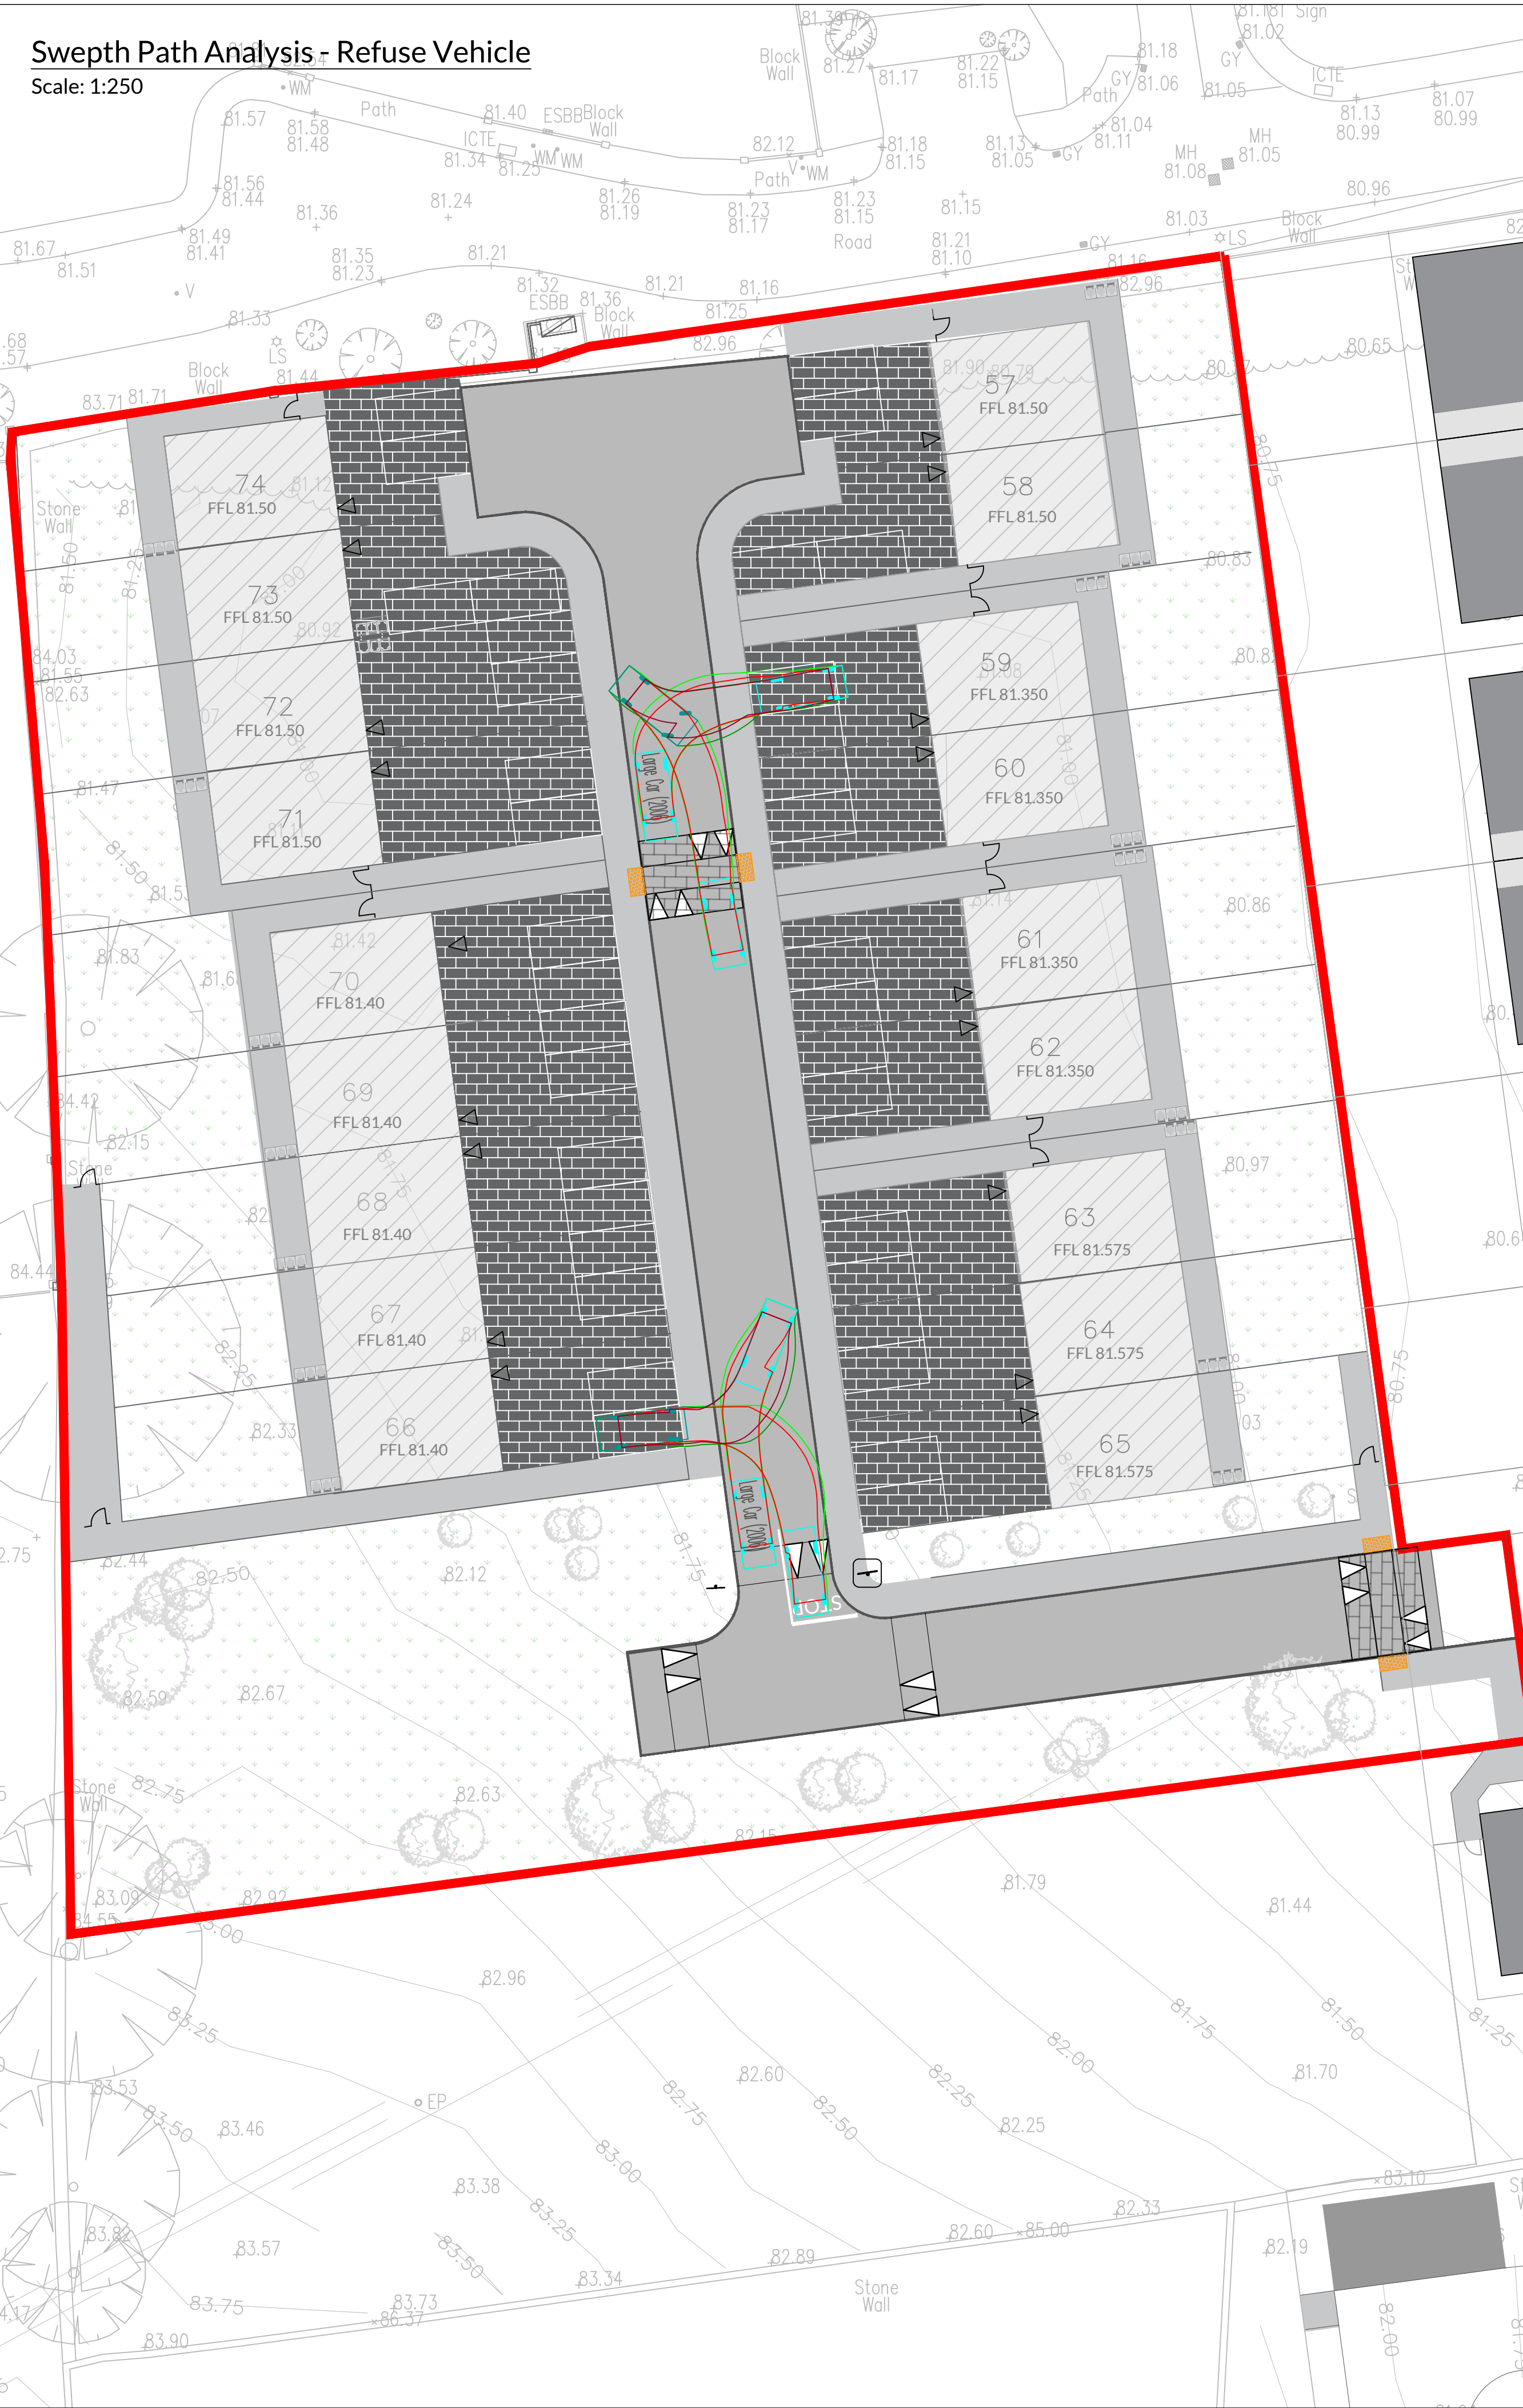

Swepth Path Analysis - Fire Tender


Scale: 1:250

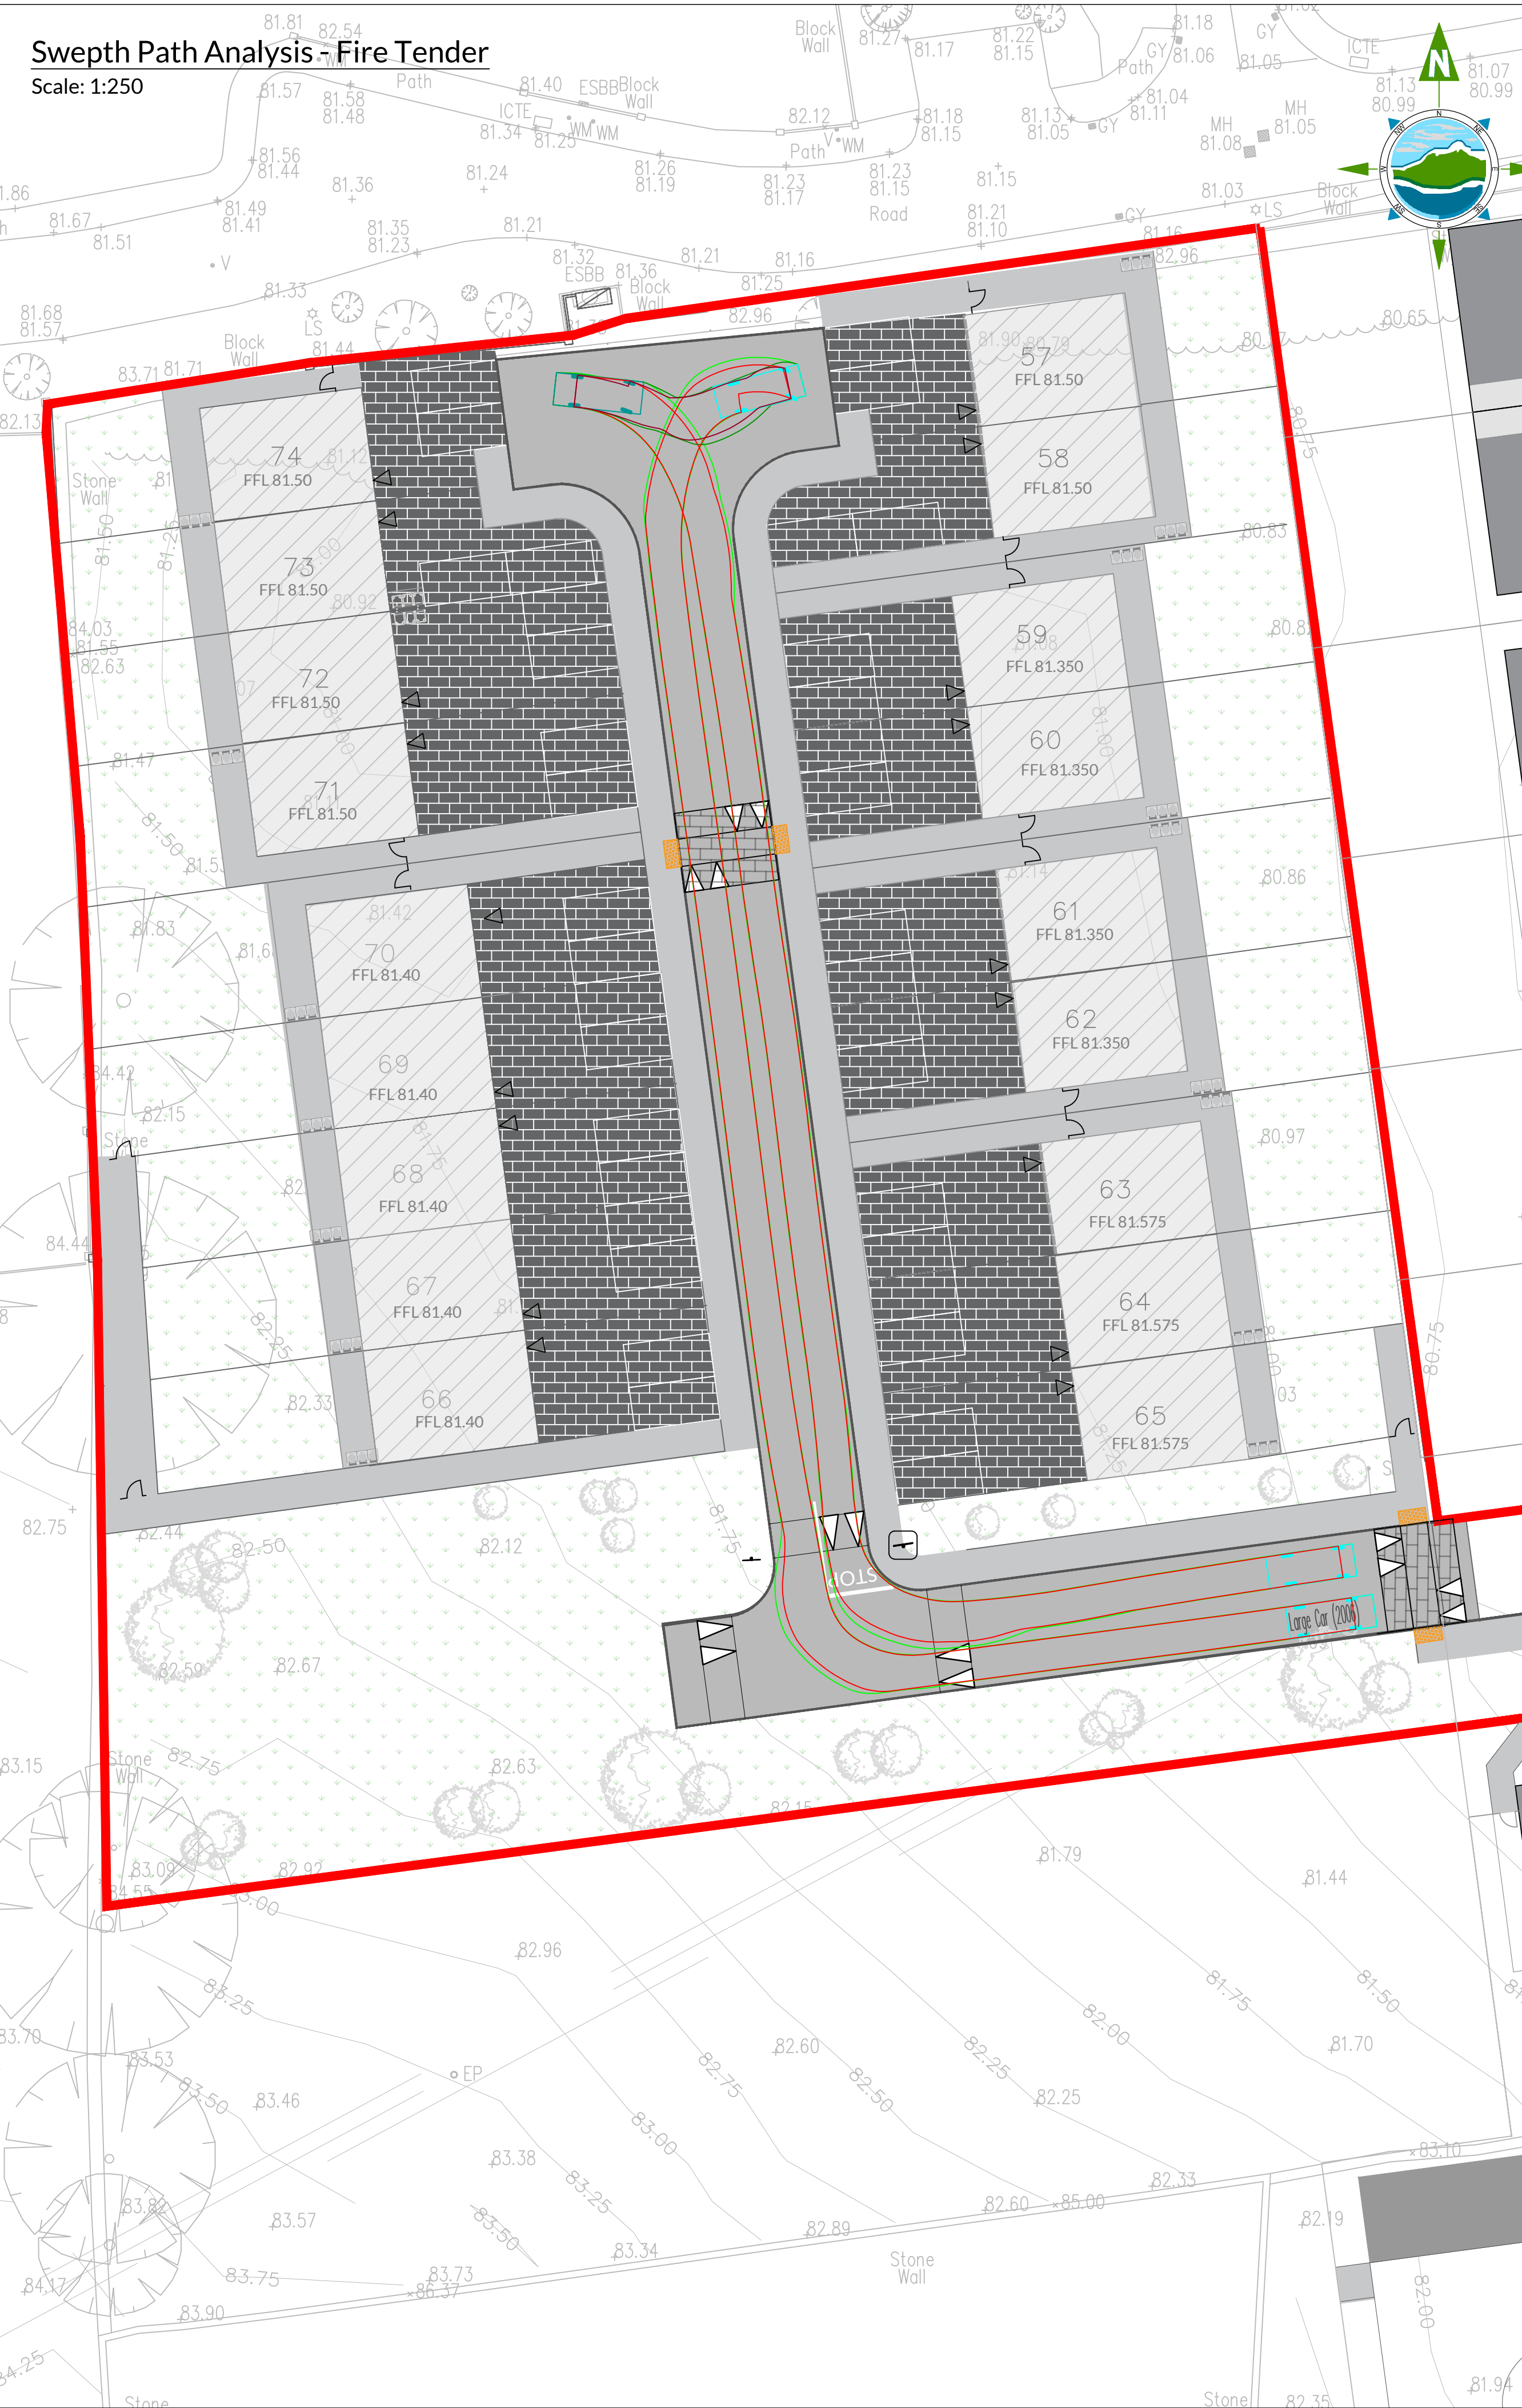

THE INFORMATION ON THIS DRAWING IS TO THE TAILTE ÉIREANN - SURVEYING ITM COORDINATE SYSTEM

- LEGEND:
- WHEEL TRACK - FORWARD MOVEMENT
 - SWEEP PATH OF VEHICLE BODY - FORWARD MOVEMENT
 - WHEEL TRACK - REVERSING MOVEMENT
 - SWEEP PATH OF VEHICLE BODY - REVERSING MOVEMENT
 - VEHICLE PLAN

VEHICLE PROFILE

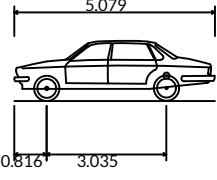

Large Car (2006)	
Overall Length	5.079m
Overall Width	1.872m
Overall Body Height	1.525m
Min Body Ground Clearance	0.310m
Max Track Width	1.831m
Lock-to-lock time	4.00s
Curb to Curb Turning Radius	5.900m

- NOTES:
- FIGURED DIMENSIONS ONLY TO BE TAKEN FROM THIS DRAWING.
 - ALL DRAWINGS TO BE CHECKED BY THE CONTRACTOR ON SITE.
 - ENGINEER/EMPLOYERS REPRESENTATIVE, AS APPROPRIATE, TO BE INFORMED BY THE CONTRACTOR OF ANY DISCREPANCIES BEFORE ANY WORK COMMENCES.
 - THE CONTRACTOR SHALL UNDERTAKE A THOROUGH CHECK FOR THE ACTUAL LOCATION OF ALL SERVICES/UTILITIES, ABOVE AND BELOW GROUND, BEFORE ANY WORK COMMENCES.
 - ALL LEVELS SHOWN RELATE TO ORDNANCE SURVEY DATUM AT MALIN HEAD.

P01	14.08.2026	Issue for Planning	GC	SB
Rev	Date	Description	By	Chkd.

Client: Galway County Council

Project: Housing Development at Cosmona, Loughrea, Co. Galway Phase 2

Title: Swepth Path Analysis Sheet 2

Scale @ A1: 1:250

Prepared by: C.P. Checked by: S.B. Date: 29.05.2026

Drawing Status: Draft

TOBIN

Tel: +353 (0)91 565 211 Email: info@tobin.ie www.tobin.ie

Drawing No.: 11942-2102 Revision: P01