


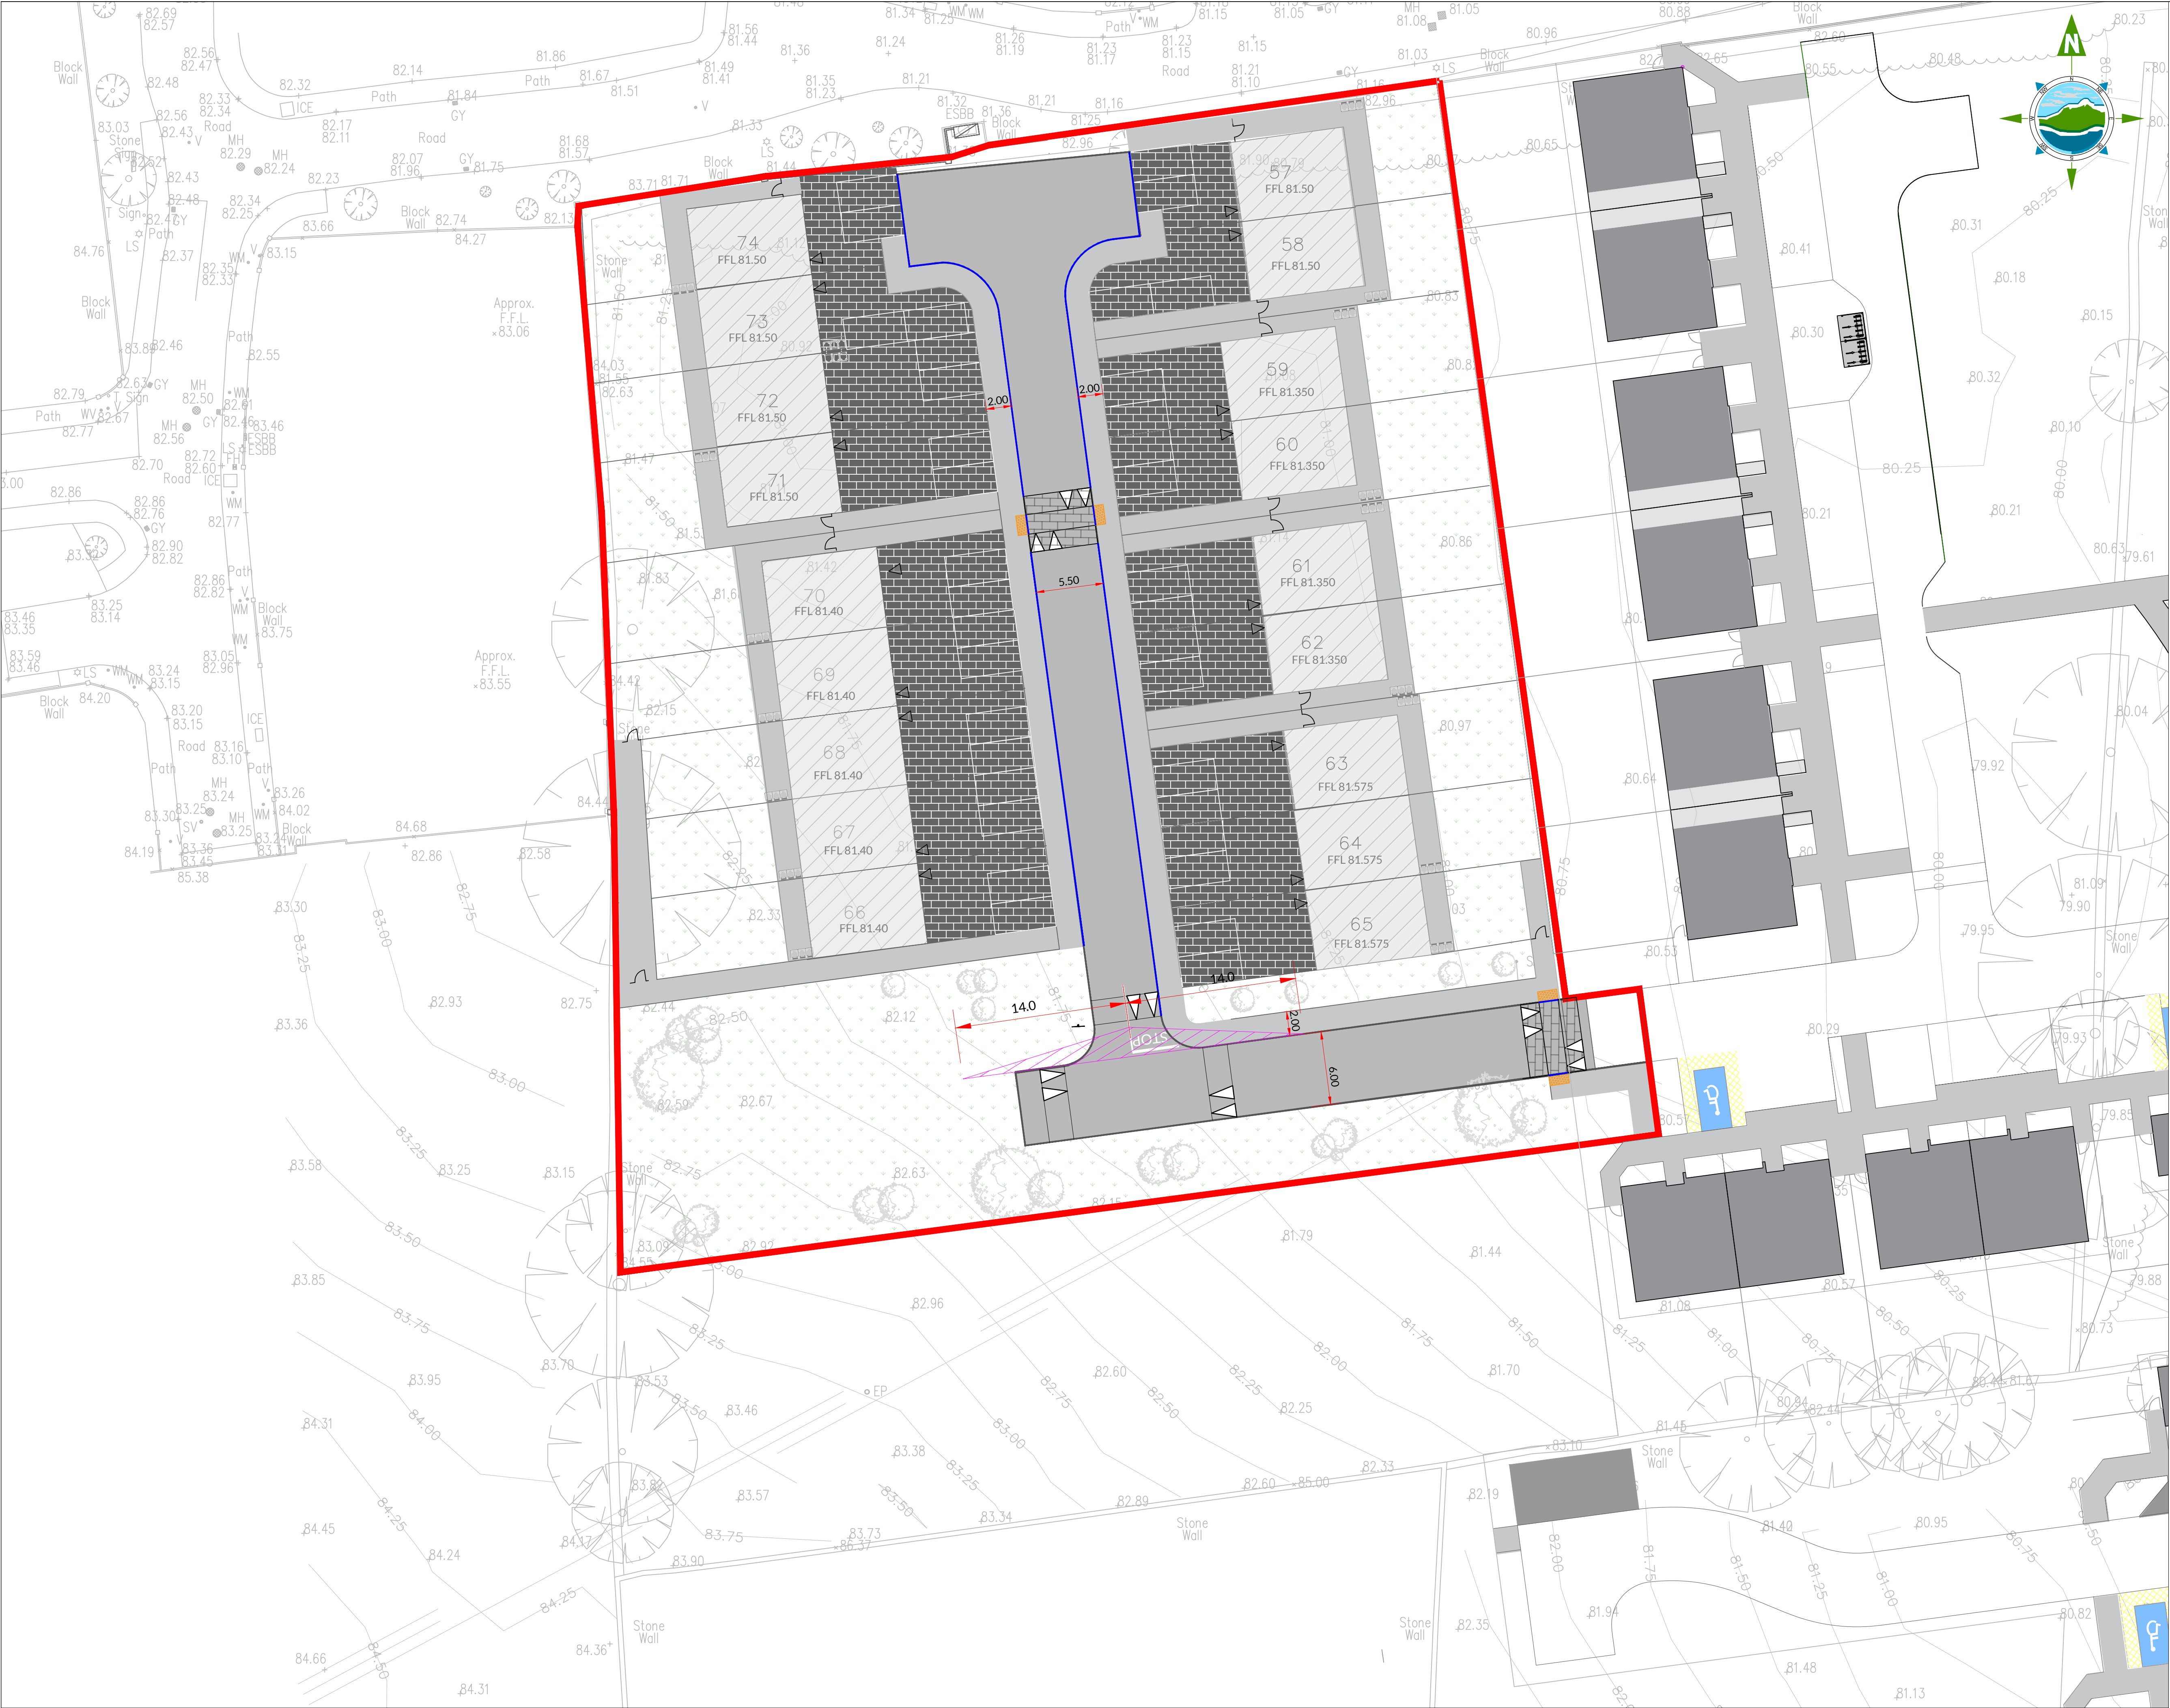

THE INFORMATION ON THIS DRAWING
IS TO THE TAILTE ÉIREANN - SURVEYING
ITM COORDINATE SYSTEM

LEGEND

- PROPOSED ASPHALT ROAD
- PROPOSED CONCRETE FOOTPATH
- IMPRINTED ASPHALT RAISED TABLE /
RAISED CROSSING
- PERMEABLE PAVING
- DROP KERB
- TACTILE PAVING
- SITE BOUNDARY OUTLINE
- PROPOSED PCC KERB
- VISIBILITY SPLAY

NOTES:

- FIGURED DIMENSIONS ONLY TO BE TAKEN FROM
THIS DRAWING.
- ALL DRAWINGS TO BE CHECKED BY THE
CONTRACTOR ON SITE.
- ENGINEER/EMPLOYERS REPRESENTATIVE, AS
APPROPRIATE, TO BE INFORMED BY THE
CONTRACTOR OF ANY DISCREPANCIES BEFORE ANY
WORK COMMENCES.
- THE CONTRACTOR SHALL UNDERTAKE A
THOROUGH CHECK FOR THE ACTUAL LOCATION OF
ALL SERVICES/UTILITIES, ABOVE AND BELOW
GROUND, BEFORE ANY WORK COMMENCES.
- ALL LEVELS SHOWN RELATE TO ORDNANCE SURVEY
DATUM AT MALIN HEAD.

P01	14.08.2026	Issue for Planning	GC	SB
Rev	Date	Description	By	Chkd.

Client: Galway County Council

Project: Housing Development at
Cosmona, Loughrea,
Co. Galway
Phase 2

Title: Visibility Splays

Scale @ A1: 1:250

Prepared by: GC Checked by: SB Date: 14.08.2026

Drawing Status: Planning

TOBIN

Tel: +353 (0)91 565 211
Email: info@tobin.ie
www.tobin.ie

Drawing No.: 11942-2103 Revision: P01