


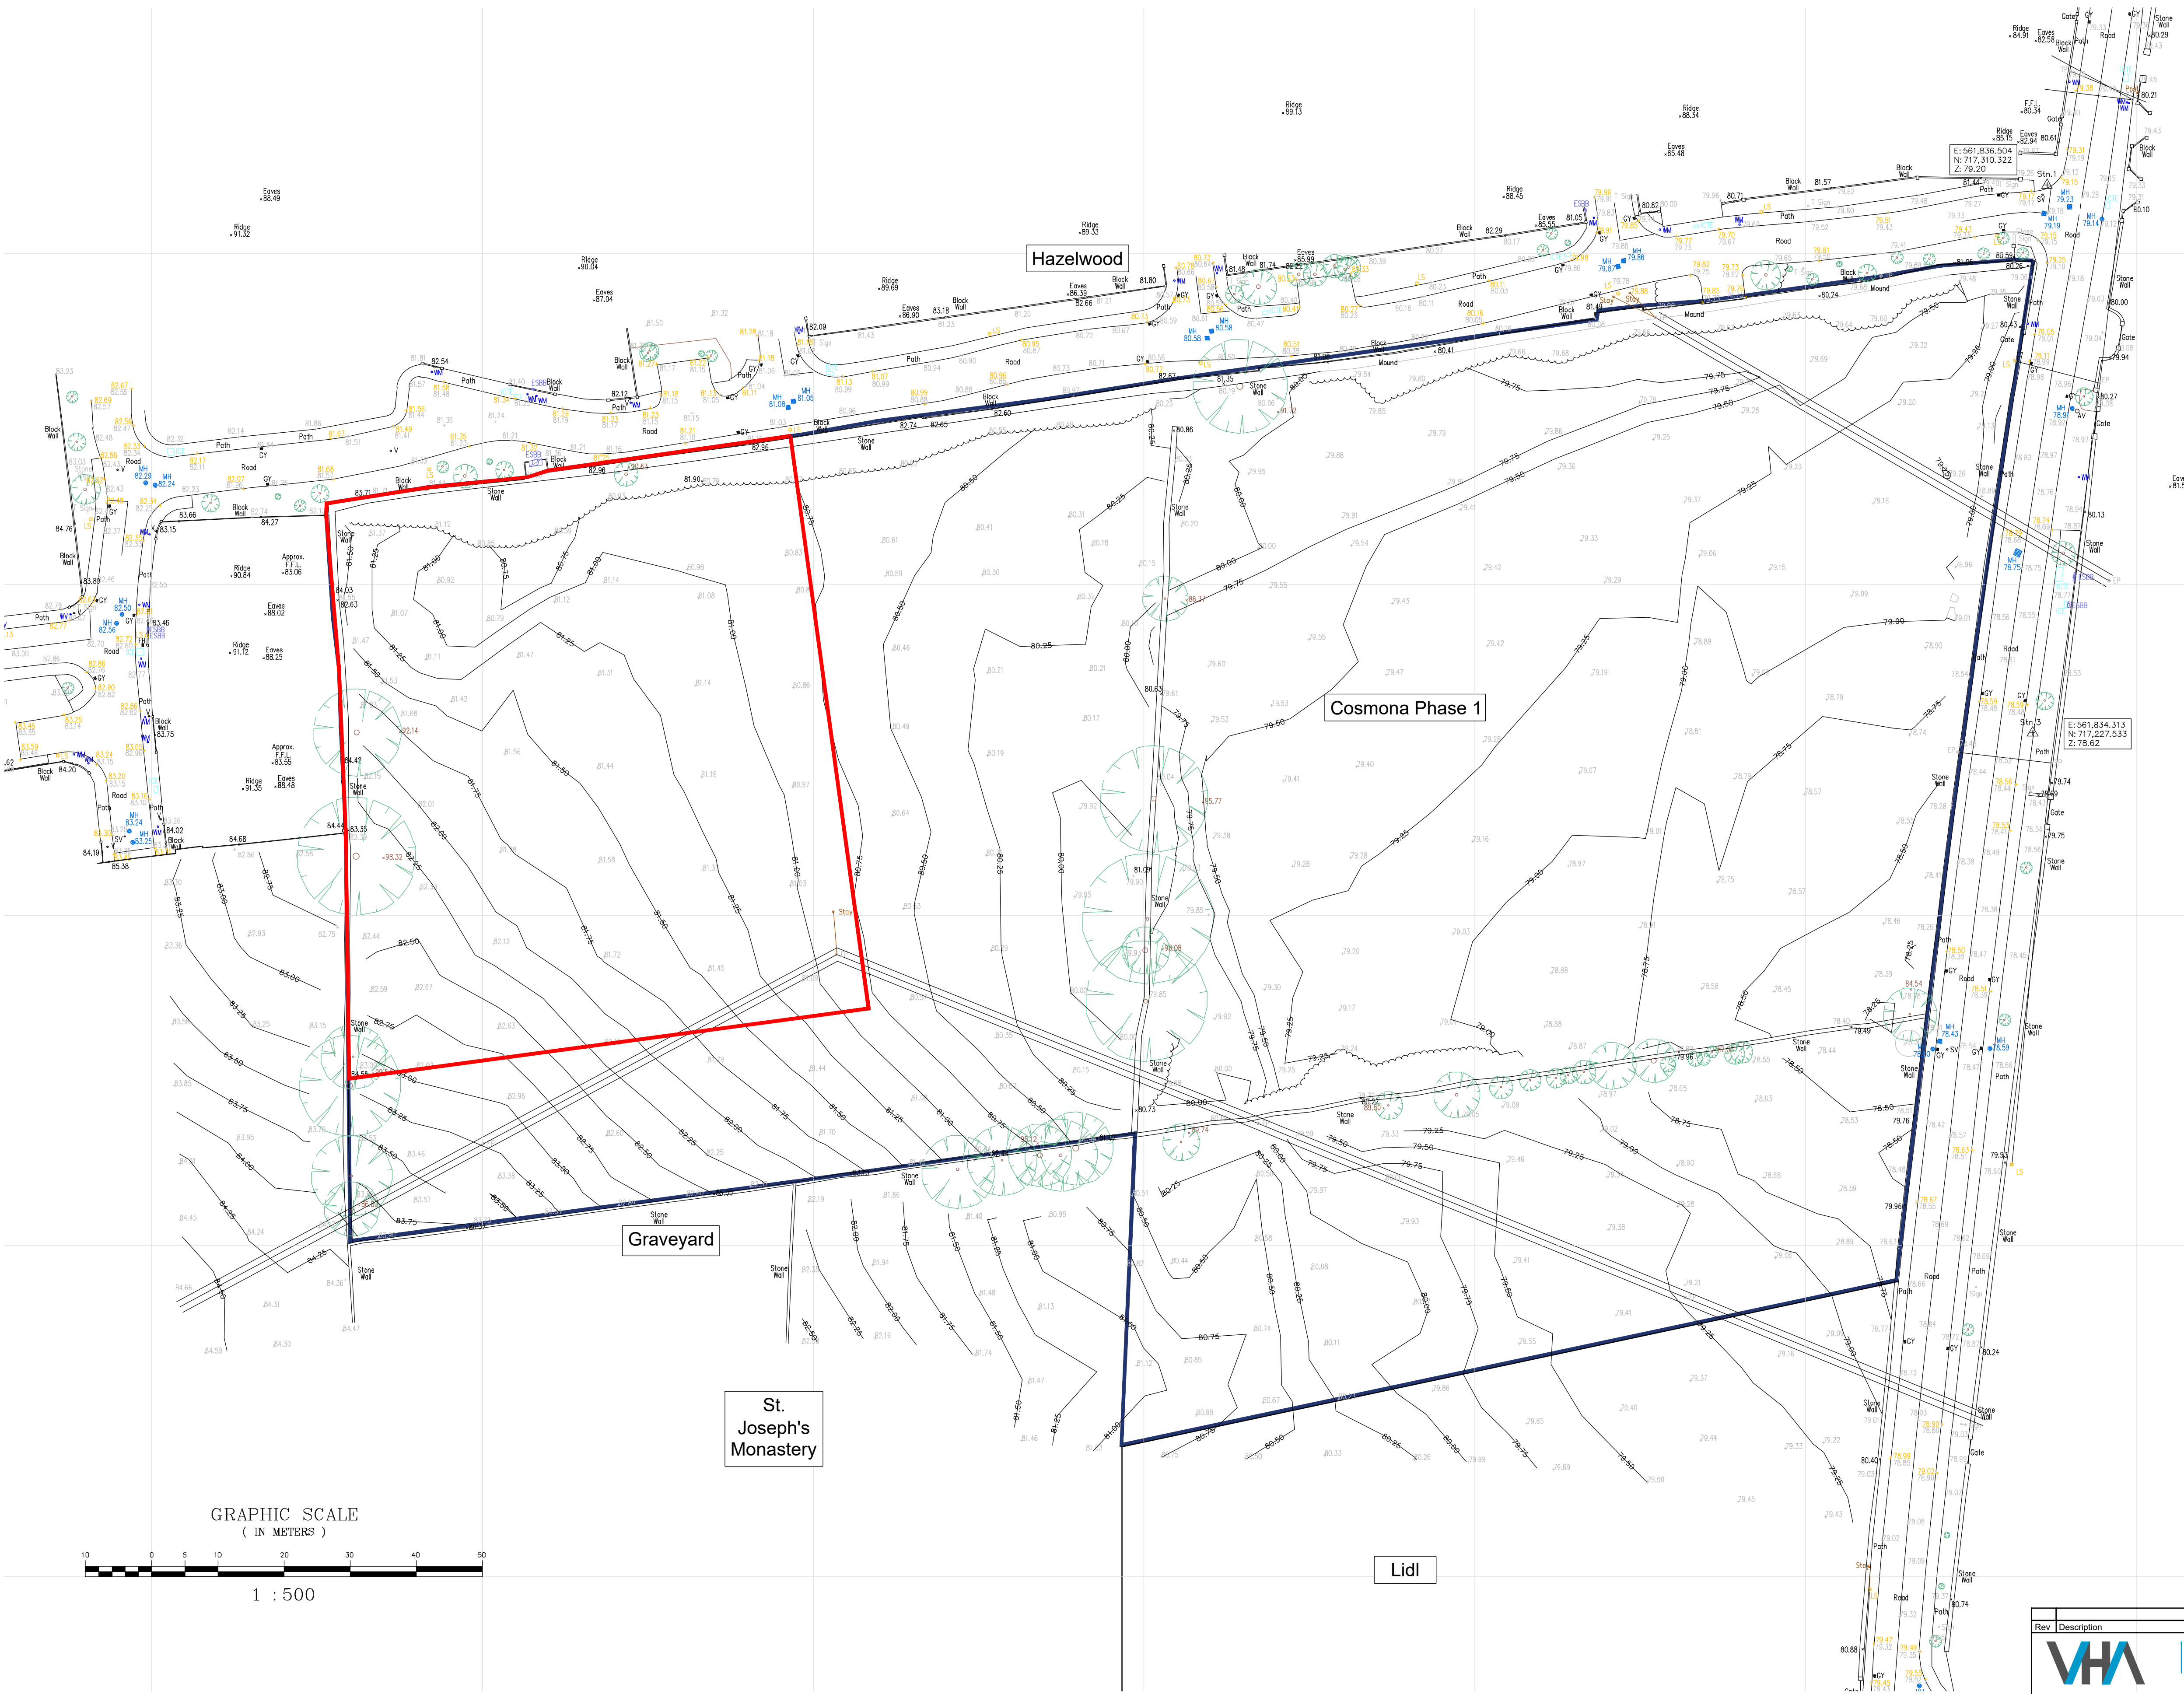

SITE SURVEY
(Scale 1:500)

LEGEND:

- SUBJECT SITE OUTLINED IN RED
- LAND IN OWNERSHIP OF APPLICANT OUTLINED IN BLUE

PLANNING

 **Comhairle Chontae na Galillimhe**
Galway County Council

Rev	Description	By	Ch.	Date
1	Site Survey	VH	SS	2026-06-01



VINCENT HANNON ARCHITECTS
E: info@vh.ie
www.vh.ie

Galway: Suite 4 Clach Mhile, Doonry Park Road, Galway, H91 V97E
T: 091 483 934

Sligo: 2nd Floor Hanson Building, 81 Amiens Street, Dublin 1, D01 N2F5
T: 071 915 0022

Dublin: 81 Amiens Street, Dublin 1, D01 N2F5
T: 01 876 4600

© THIS DRAWING IS PROTECTED BY COPYRIGHT AND IS TO BE READ IN CONJUNCTION WITH ALL RELEVANT SPECIFICATIONS AND DRAWINGS.
DO NOT SCALE OFF THIS DRAWING.
USE ONLY FIGURED DIMENSIONS.
IT IS THE CONTRACTOR'S RESPONSIBILITY TO ENSURE COMPLIANCE WITH ALL ASPECTS OF THE CURRENT BUILDING REGULATIONS.
IT IS THE CONTRACTOR'S RESPONSIBILITY TO ENSURE COMPLIANCE WITH ALL CONDITIONS IMPOSED BY THE LOCAL PLANNING AUTHORITY.
IF IN DOUBT ASK.

Client: Galway County Council

Project: Proposed Housing Development at Cosmona Phase 2, Loughrea, Co. Galway

Drawing Description: Site Survey

Purpose Code: P3

Date: June 2026

Scale: 1:500 @ A1

Rev:

Drawing No: 260021-DR-VHA-AR-0002

Author: SS

Acceptance Code: S

Reviewed by: BF