


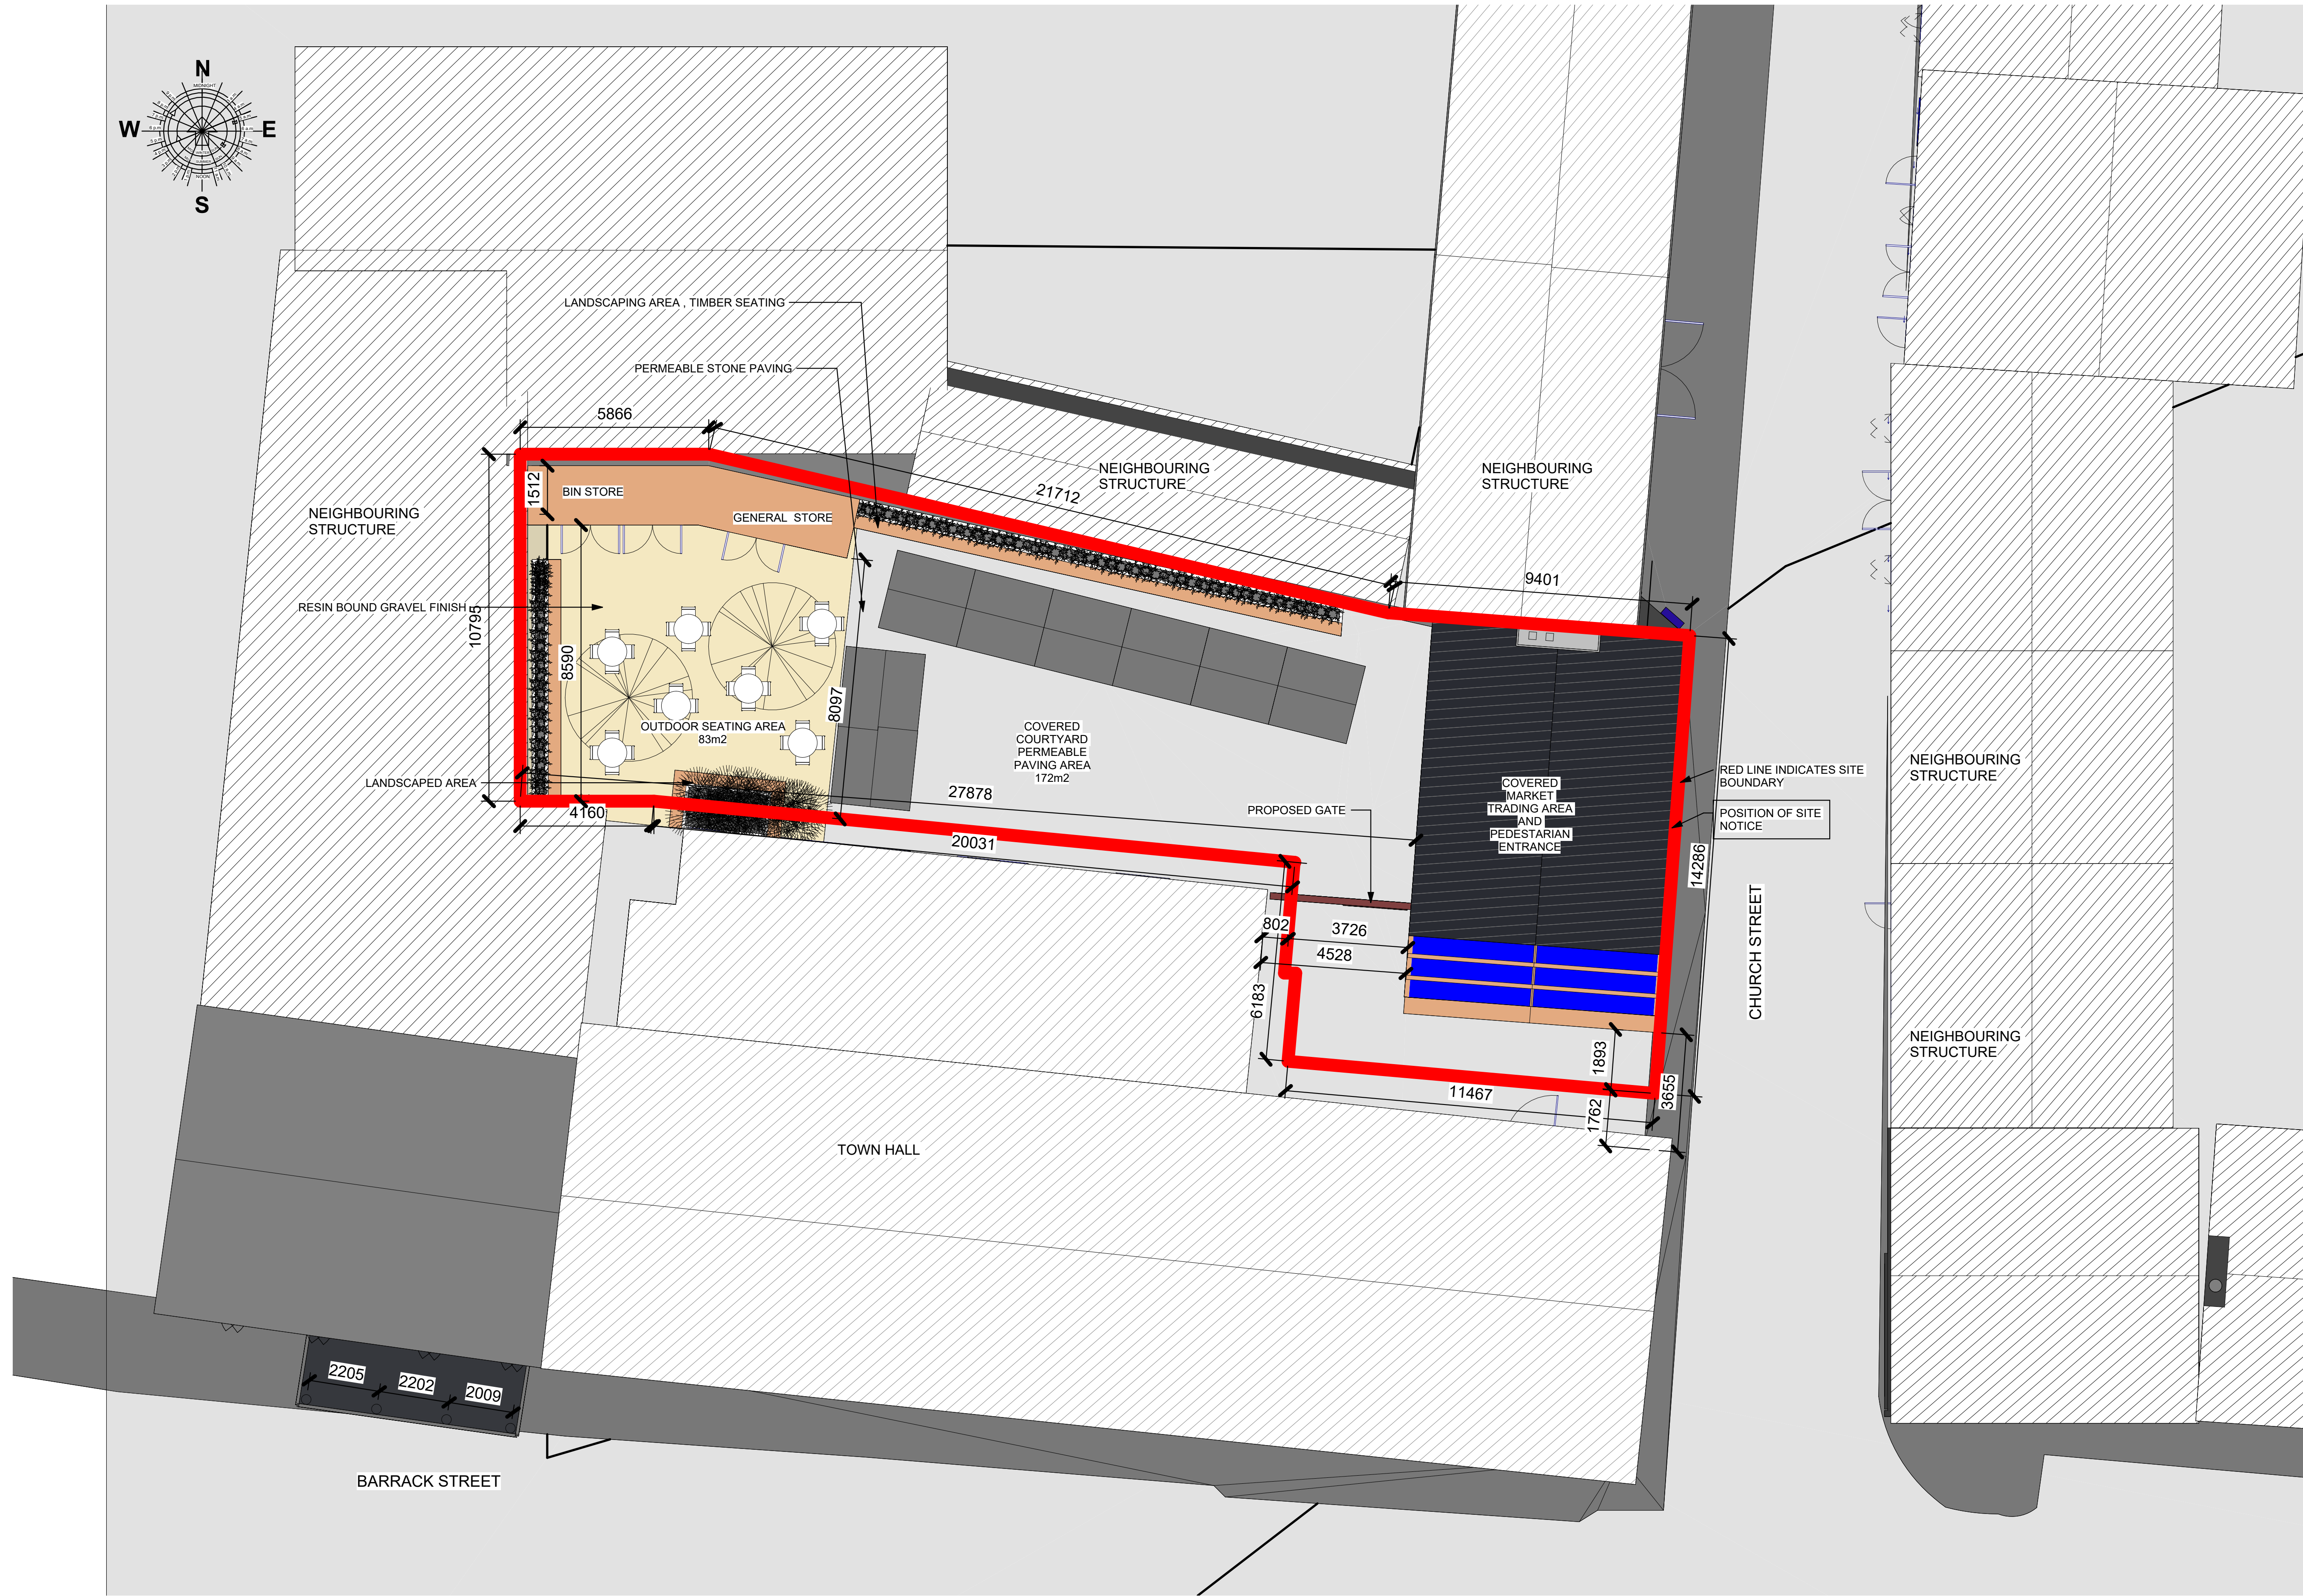

Revision No.	Date:	Description:

Regeneration Office,
Dept. of Economic Development and Planning,
Galway County Council,
Aras an Chontae,
Prospect Hill,
Galway
Phone: +353 (0)91-509000

Foireann Athnuachana
Regeneration Team



Project Title: Church Street Loughrea Development	Date: 27.10.2026
Drawing Title: Proposed Site Layout	Drawn By: MM
Drawing no. LOUGHREACHST-PHXX-L00-DR-GCC-AR-1002	Checked By: BM
	Scale: 1 : 100

Revision:
@A1

