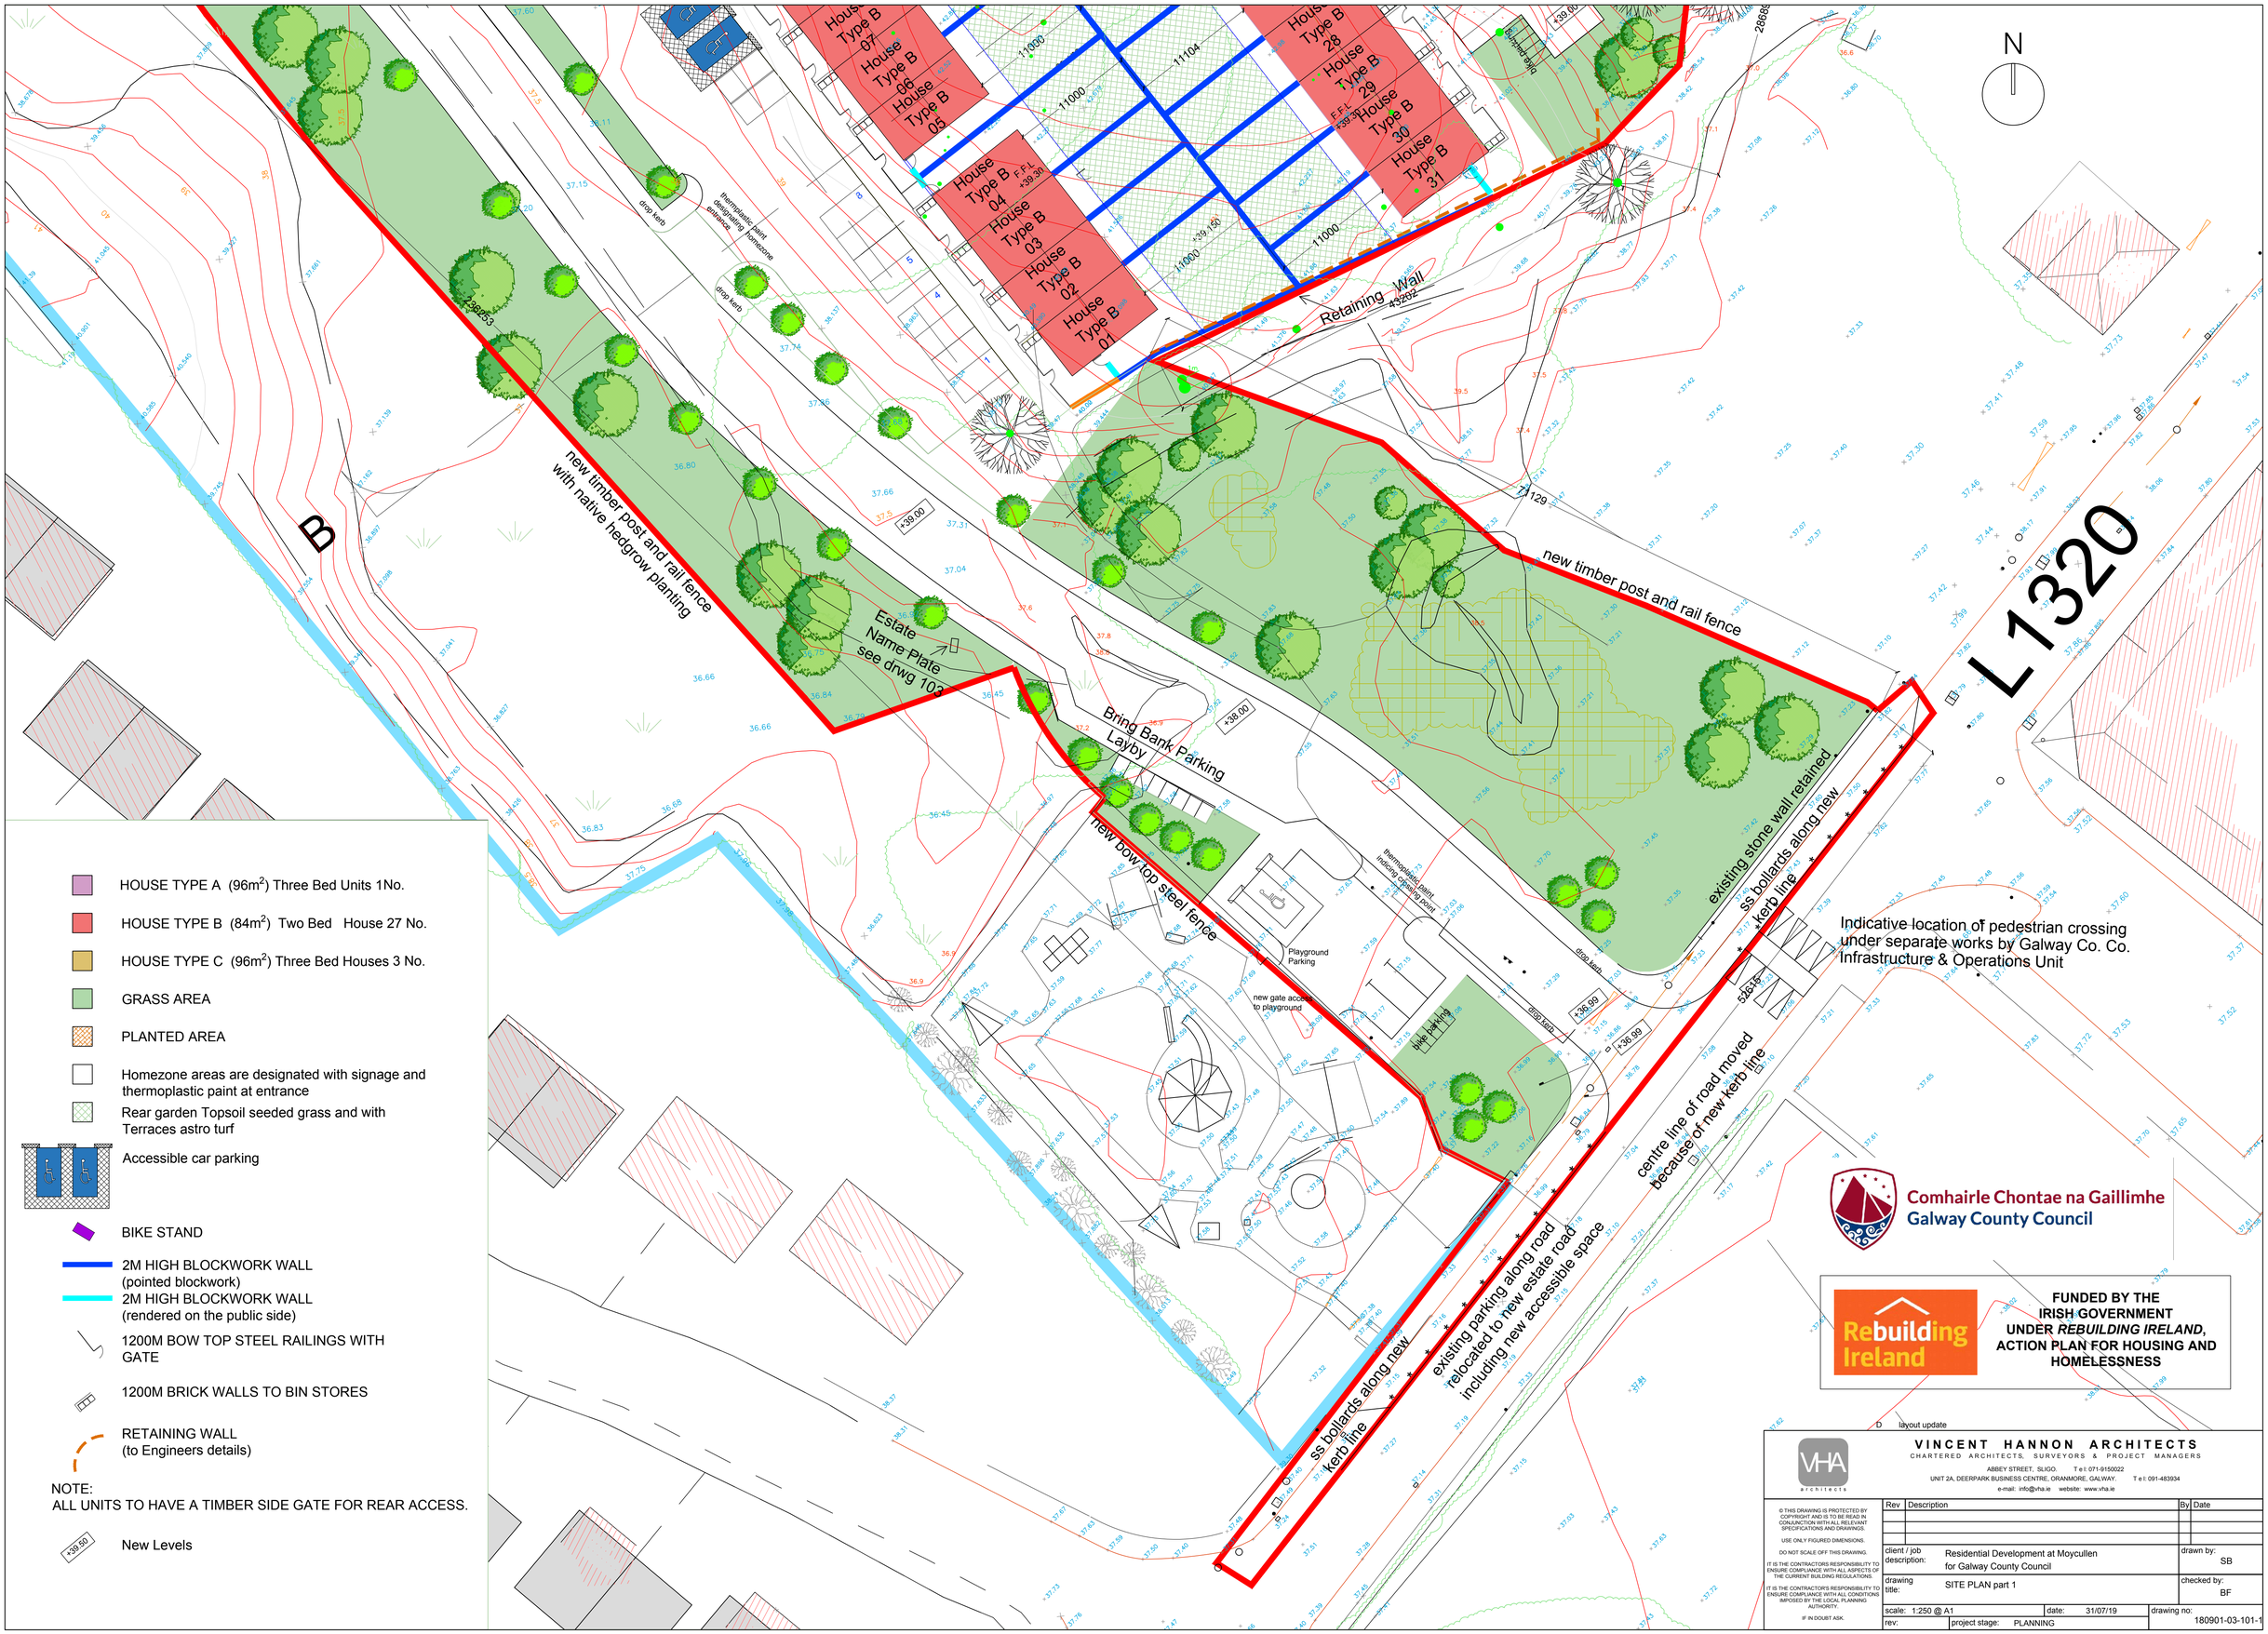

HOUSE TYPE A (96m²) Three Bed Units 1No.

HOUSE TYPE B (84m²) Two Bed House 27 No.

HOUSE TYPE C (96m²) Three Bed Houses 3 No.

GRASS AREA

PLANTED AREA

Homezone areas are designated with signage and thermoplastic paint at entrance

Rear garden Topsoil seeded grass and with Terraces astro turf

Accessible car parking

BIKE STAND

2M HIGH BLOCKWORK WALL (pointed blockwork)

2M HIGH BLOCKWORK WALL (rendered on the public side)

1200M BOW TOP STEEL RAILINGS WITH GATE

1200M BRICK WALLS TO BIN STORES

RETAINING WALL (to Engineers details)

NOTE:
ALL UNITS TO HAVE A TIMBER SIDE GATE FOR REAR ACCESS.

+39.50 New Levels