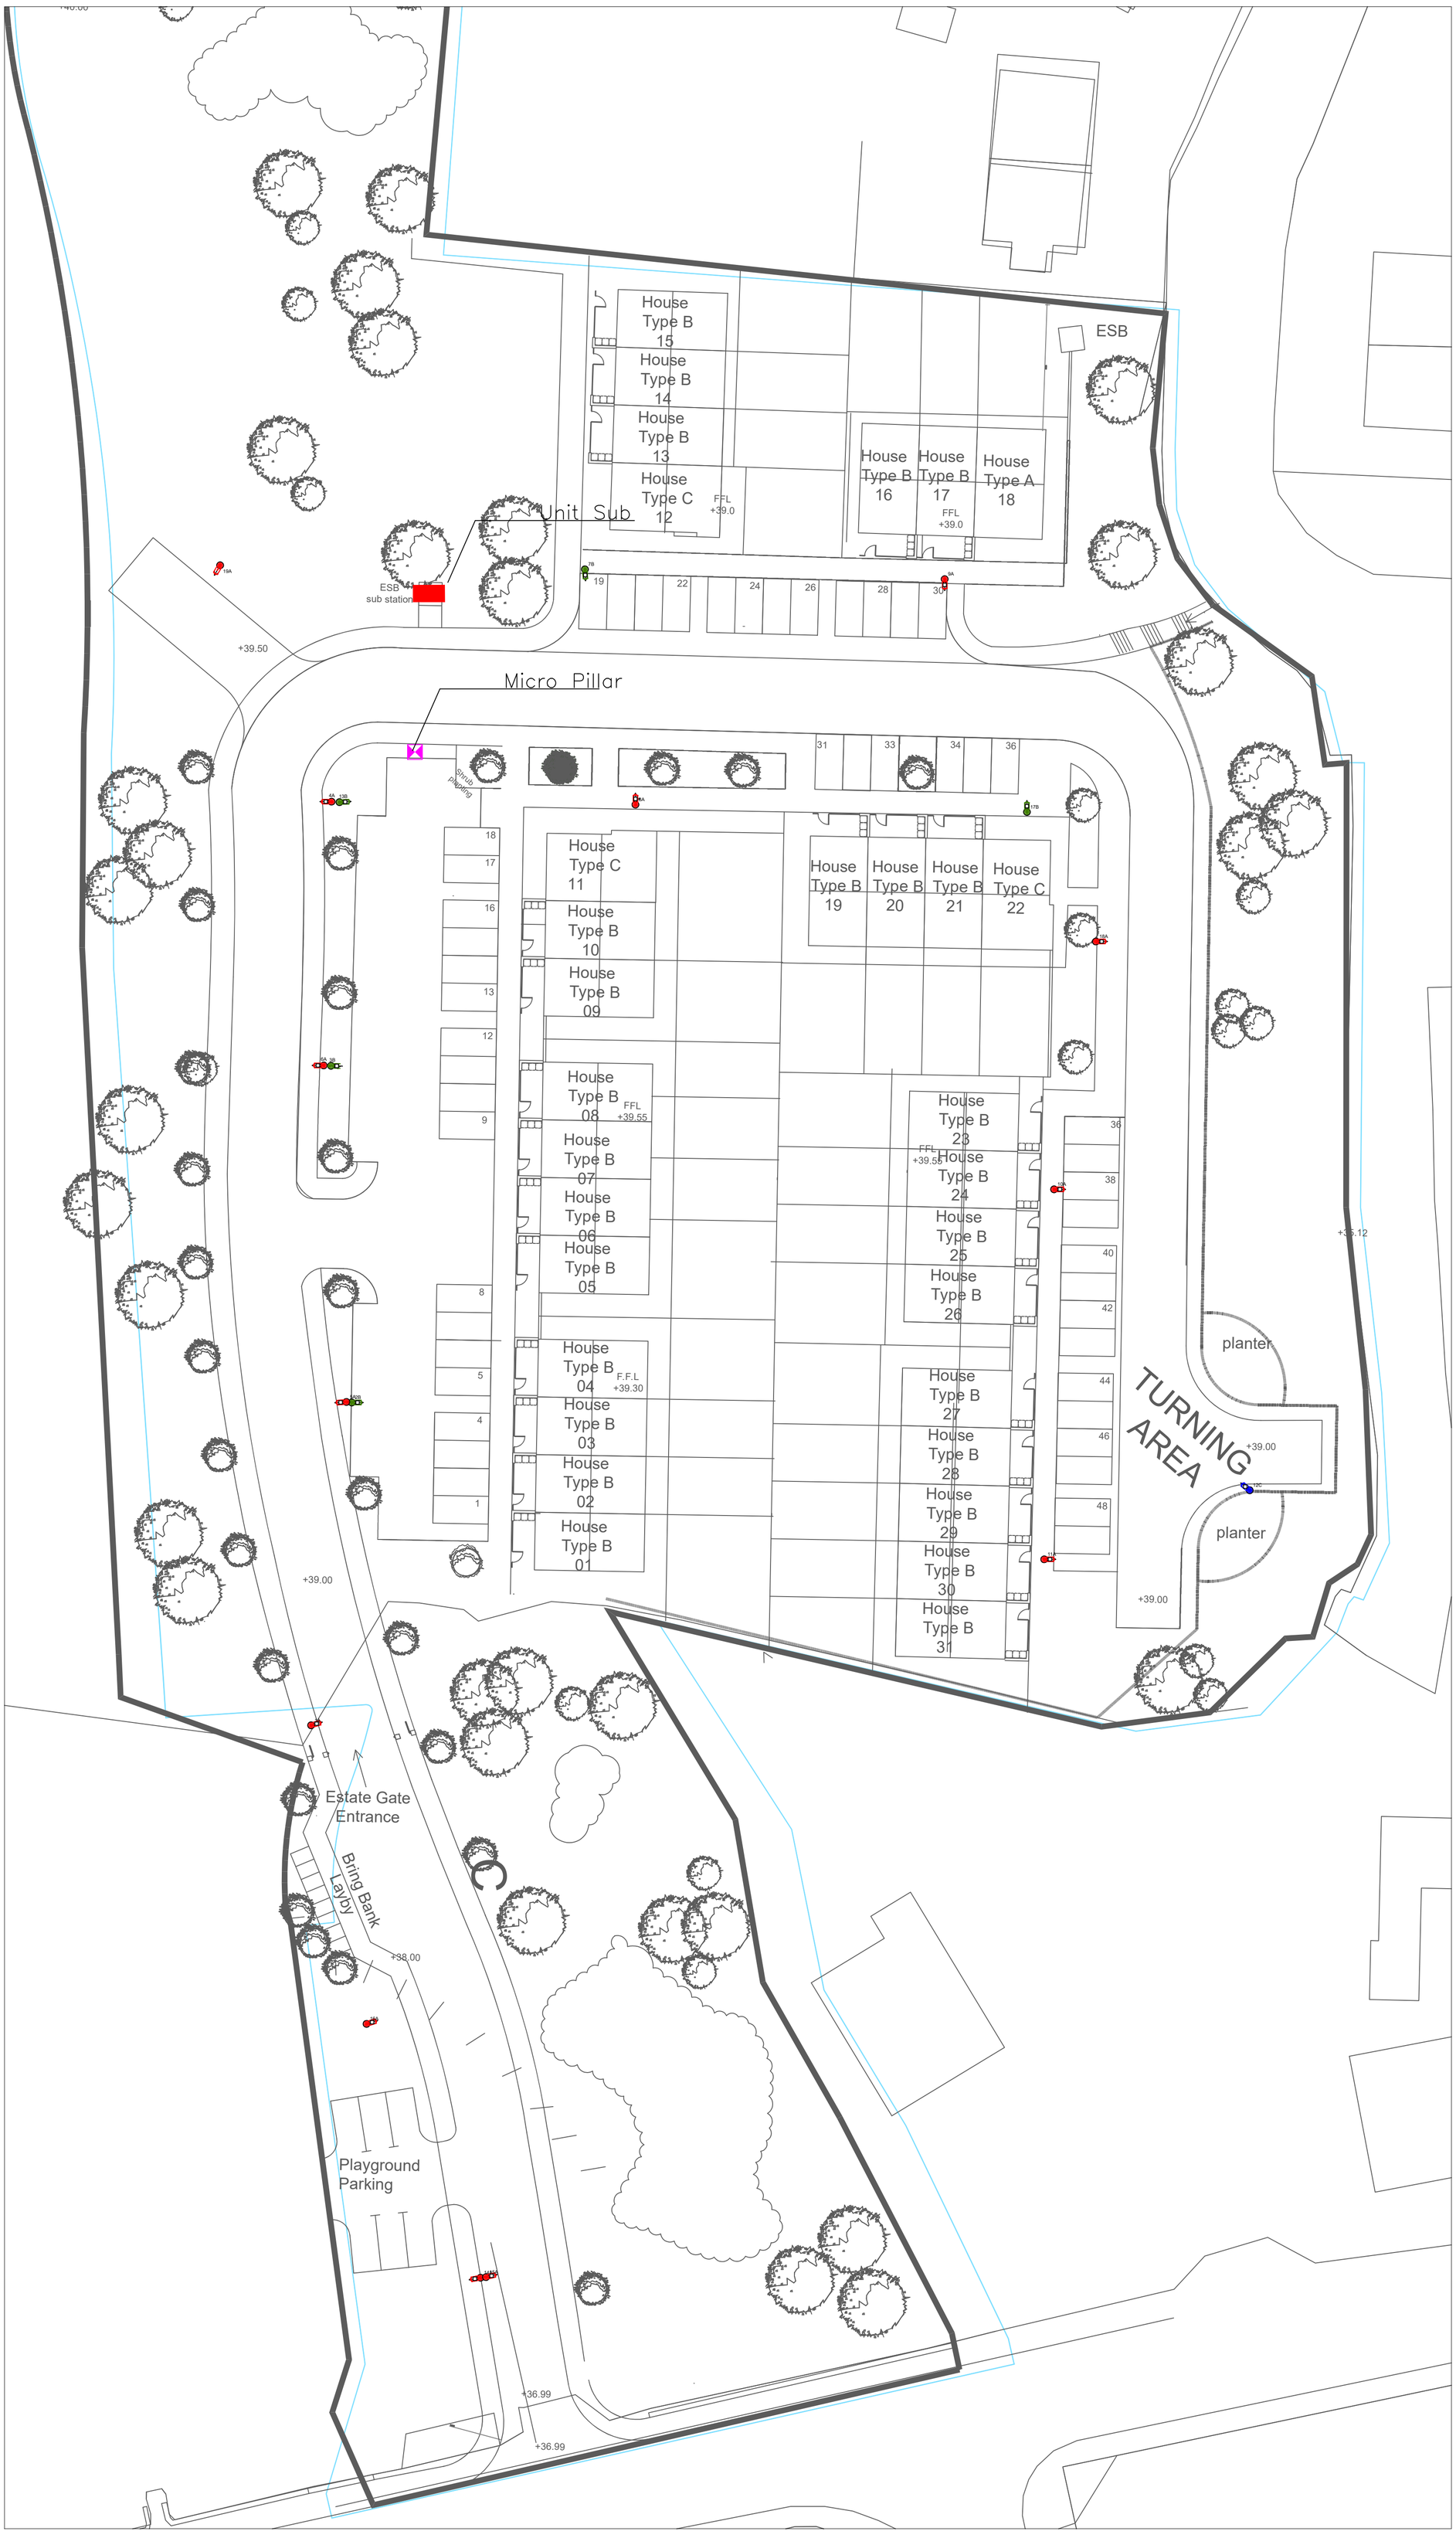

PUBLIC LIGHTING

- Luminaire A Streetlight 28w LED Street Optic R02 Lamp 12LED 3000K MF 0.76
- Luminaire B Streetlight 28w LED Forward Throw Optic Lamp 12LED 3000K MF 0.76
- Luminaire C Streetlight 28w LED Forward Throw Optic Lamp 12LED 3000K MF 0.76
- ESB Minipillar – To ESB Standard
- Public Lighting Mirco Pillar – To ESB Standard
- Underground 150mm Ducting
- Underground 50mm Ducting
- Unit Sub

36w LED on 6m Pole – By Electrical Contractor

ESB –

All ESB infrastructure is to be installed in accordance with ESB publication " Guidebook for housing schemes"

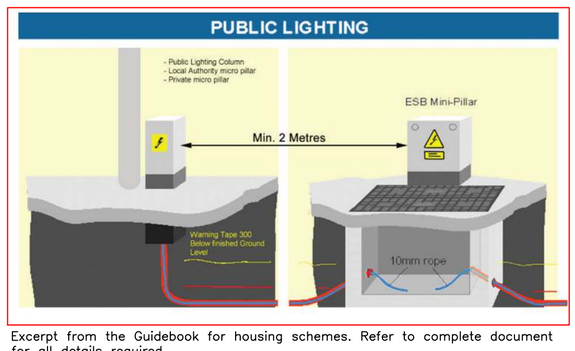

Excerpt from the Guidebook for housing schemes. Refer to complete document for all details required

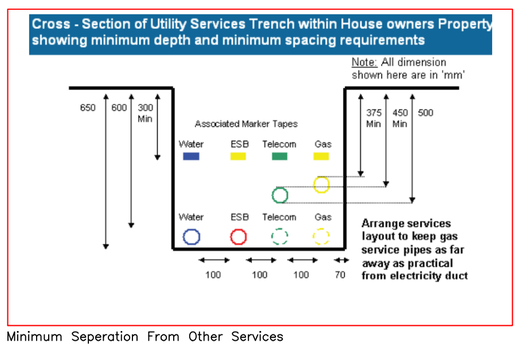

Minimum Seperation From Other Services

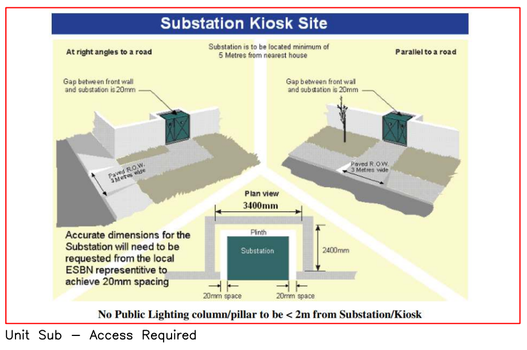

Unit Sub – Access Required

Rev	Description	Date	Ckd
P1	Planning	15.12.20	BC

COFFEY CONSULTING ENGINEERING

CCE

Unit 8 ,Forest Park, Mullingar, Co. Westmeath, Ireland
Tel: +353 (0)44 93 10255
Email: info@ccengineering Web: www.ccengineering.ie

APPROVED: BC CHECKED: BC DRAWN: BC

Client
Galway County Council
Aras an Chontae
Prospect Hill, Galway

Architect
VHA Architects
2A Deerpark Business Centre
Oranmore, Galway

Project
Maigh Cuilinn
Co. Galway

TITLE:
Planning Drawing
Public Lighting Layout

SCALE:	JOB NO:	DWG NO:
1:300 @ A1	5156	P100

COPYRIGHT: ©2019 Coffey Consulting Engineering
No part of this document may be re-produced or transmitted in any form or stored in any retrieval system of any nature without the written permission of the Consultant as copyright holder except as agreed for use on the project for which the document was originally written.