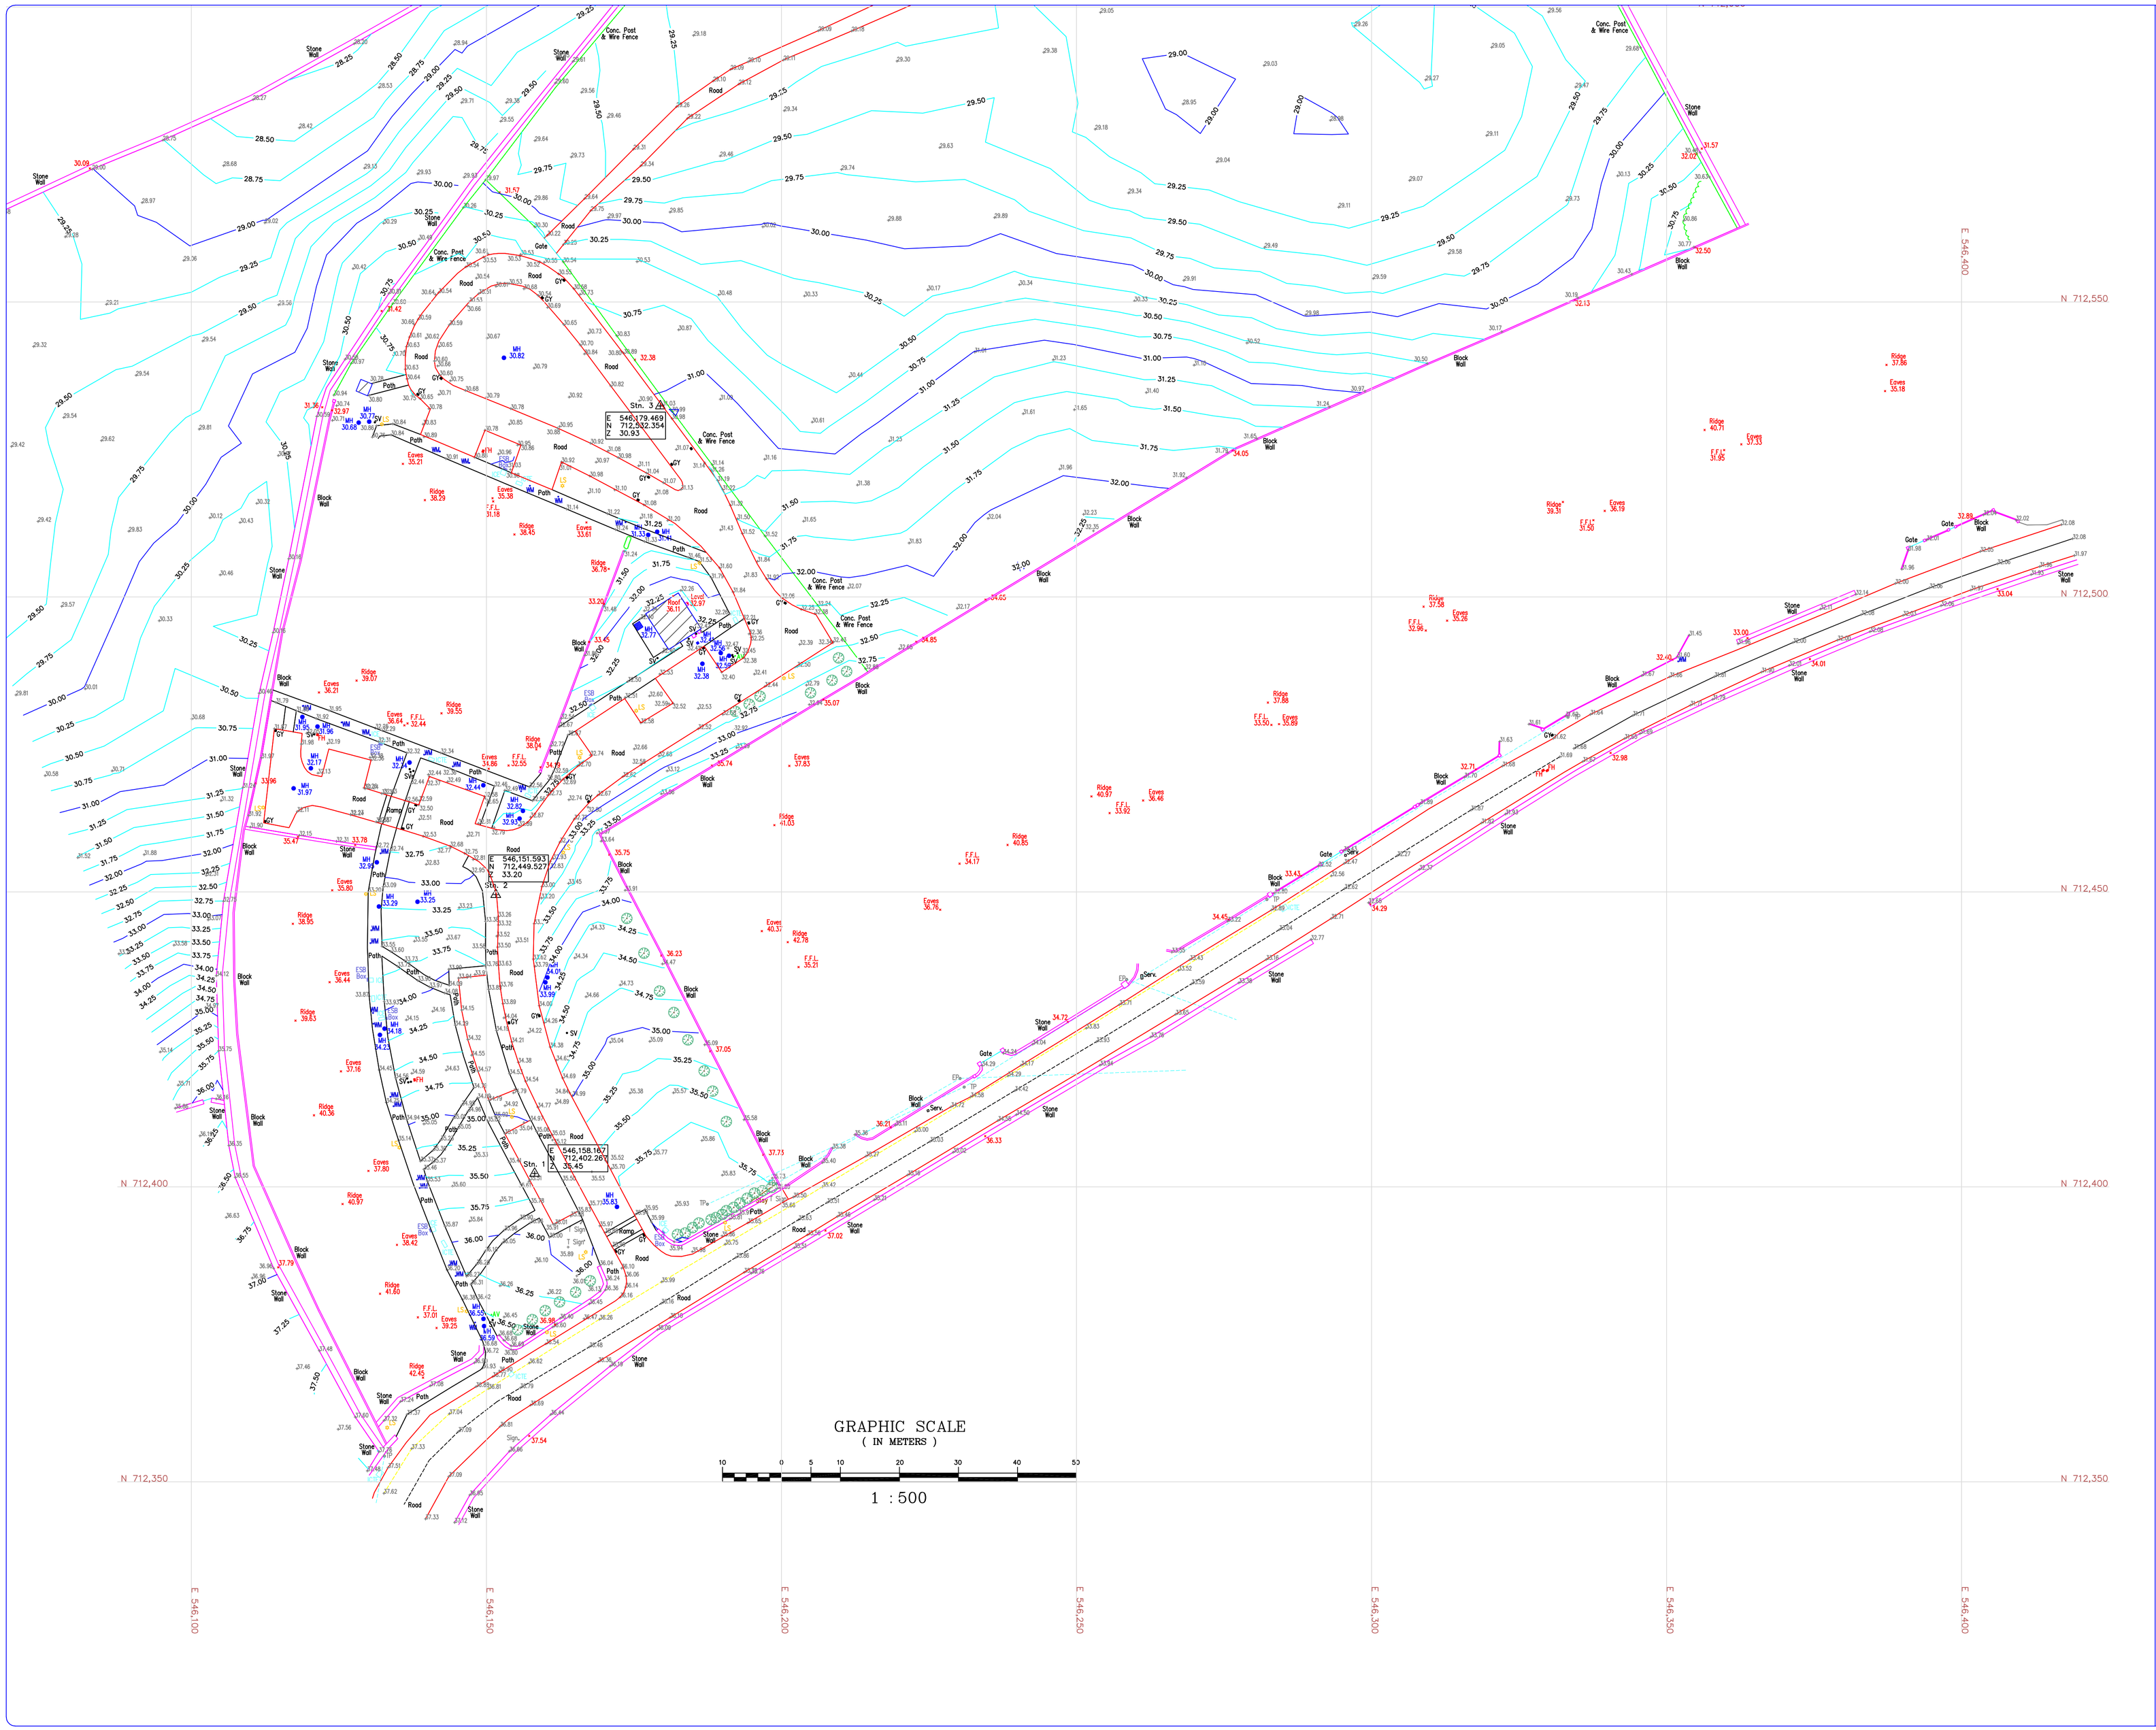

NOTES:
1. All levels are relative to Ordnance Datum Malin Head
2. 50m sq grid relative to Irish Transverse Mercator Co-ordinate reference system
3. Contours are at .25m intervals

SYMBOL LEGEND

AV	Air Valve	SV	Sluice Valve
V	Valve	WV	Water Valve
FH	Fire Hydrant	WM	Water Meter
IC	Inspection Chamber	Post	Post
	Telecom Duct		ESB Duct
TL Box	Telecom Box	ESB Box	ESB Box
T	Tree	EP	ESB Pole
	Tree Spread	TP	Telecom Pole
	Bush/Shrub	LS	Lamp Standard
Sign	Sign	TS	Traffic Sign
AJ	Armstrong Junction	GY	Gully
ER	Earth Rod	Gas	Gas
TL	Traffic Light	B	Bollard
CATV	Cable TV Duct	Bin	Bin
G	Gate	Stay	Stay
MH / IC	Manhole & Cover Level	Serv	Service
	Survey Station	Pipe	Pipe
Ridge 8.75 ×	Ridge Height	Coping 8.75 ×	Coping Height
F.F.L. 8.75 ×	Finished Floor Level	Gutter 8.75 ×	Gutter Height
Eaves 8.75 ×	Eaves Height	Roof 8.75 ×	Roof Height
6.78	Boundary Height	9.55	Spot Height

LINE TYPE LEGEND

	Wall		Concrete Edge
	Fence		Centerline of Trees
	Footpath		Hedge
	Drain/River		Step
	Flower Bed		Plinth
	ESB Line		Telecom Line
	Mound		Building
	Kerb		Road
11.00	Contour Major	10.75	Contour Minor
	Bottom of Bank		Top of Bank
	Yellow Line		White Line

REVISIONS

No.	Date	Description

Control Surveys
land and building surveyors
Institute of Surveyors No. 562
6 Crestwood, Kilteragh, Dooradoyle, Limerick.
Tel: 087 2659112 email: clan@controlsurveys.ie
website: www.controlsurveys.ie

- Topographical Surveys
- Measured Building Surveys
- Legal Mapping
- As Built Surveys
- GPS Surveys
- Setting Out

Client:

Professional:
OBFA Architects

Project Title:
Topographical Survey of Site Located at, Ardrahan, Co. Galway.

Drawn:	PX	Dwg No:	18-316-02
Scale:	1:500	Date:	09-11-18